
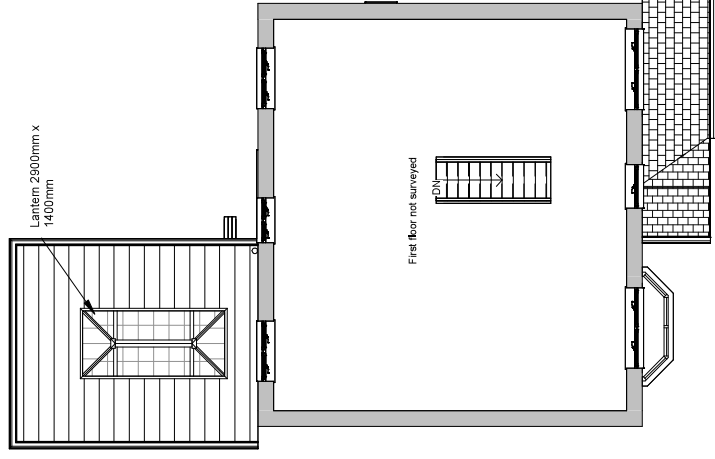


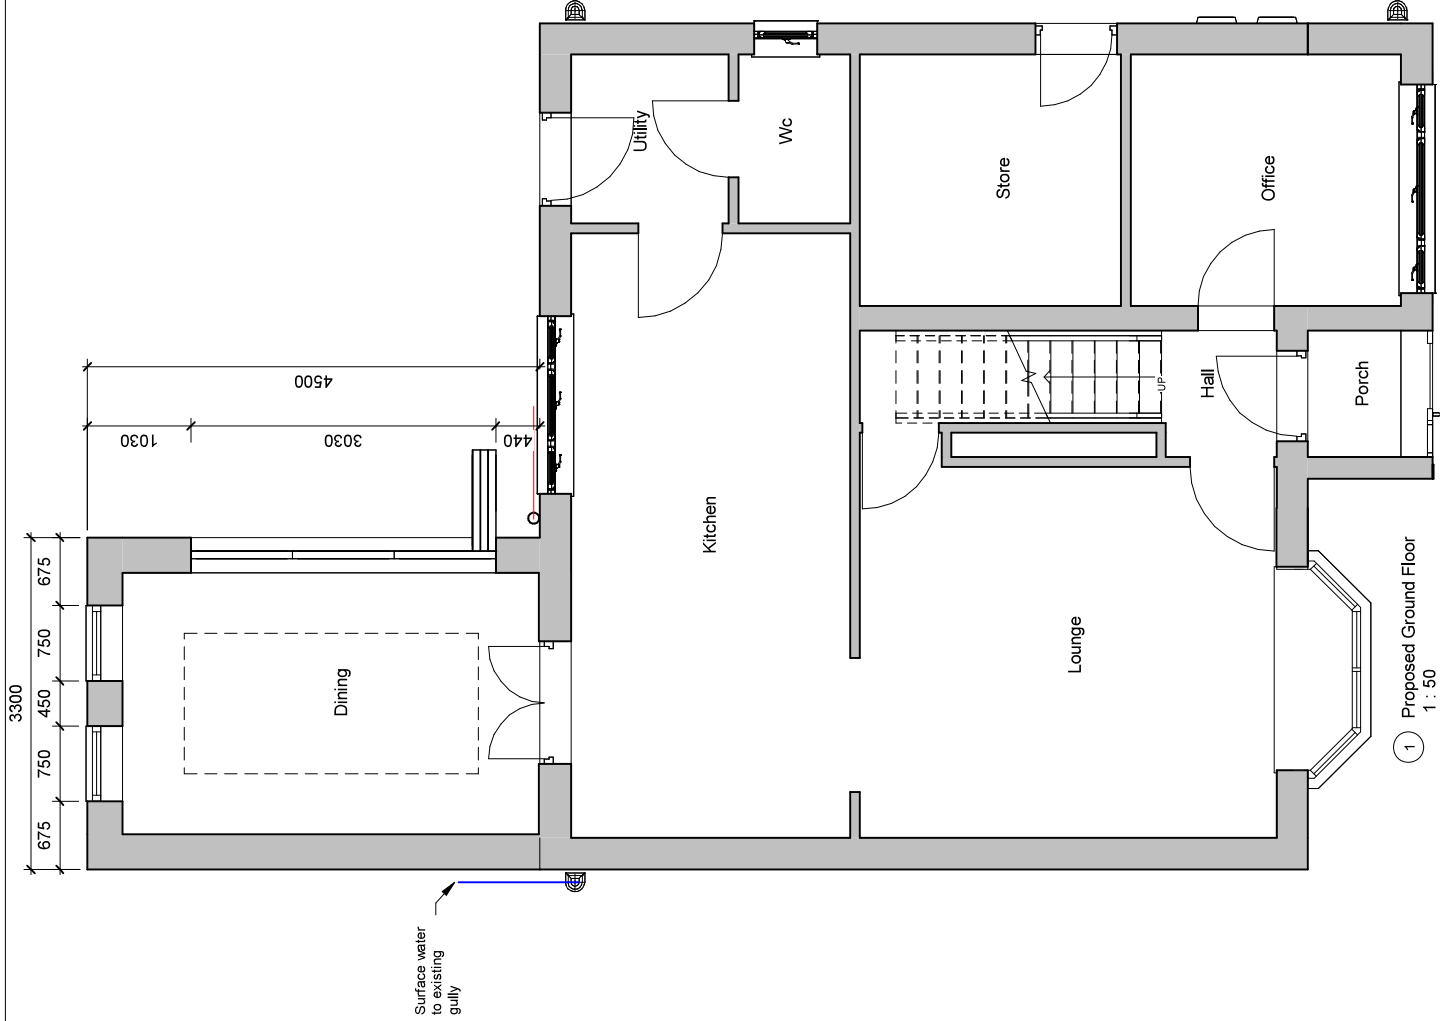

INDIGO DESIGN (Part of 3dcadswales Ltd) 5 Ashtea Drive, Merthyr Tydfil, CF47 0NY. Tel: 01685 385745 Mob - 07940913216 Email: philp@3dcadswales.co.uk		Indigo 3d Design	
This Drawing is Copyright Indigo Design and shall not be copied, reproduced or used in any way without written permission from this drawing		PURPOSE OF ISSUE	DRAWING NUMBER
Planning Approval		AHC-02	
PROJECT		Demolish conservatory and construct single storey rear extension	
SHEET		Proposed Plans	
Address		39 Anthony Hill Court, Penrebach, Merthyr Tydfil, CF48 4AZ	
Checked by	Drawn by	Scale (@ A3)	
JH	PH	As indicated	
Rev No	Issue	Description	Date
A			13/03/2025