

Existing front elevation



89

90

Proposed front elevation.




89

90


500mm stainless steel extract flue from kitchen to be designed and installed to BS6173 and DW171.

Proposed rear elevation.

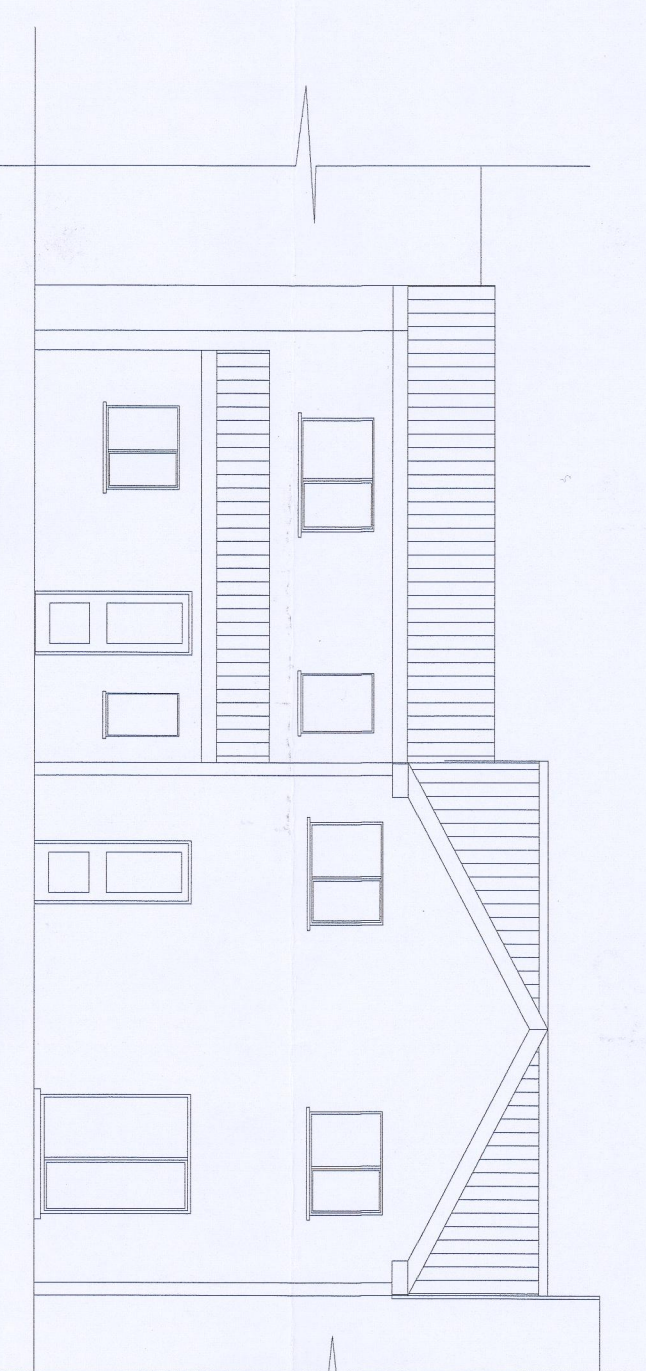

90

89

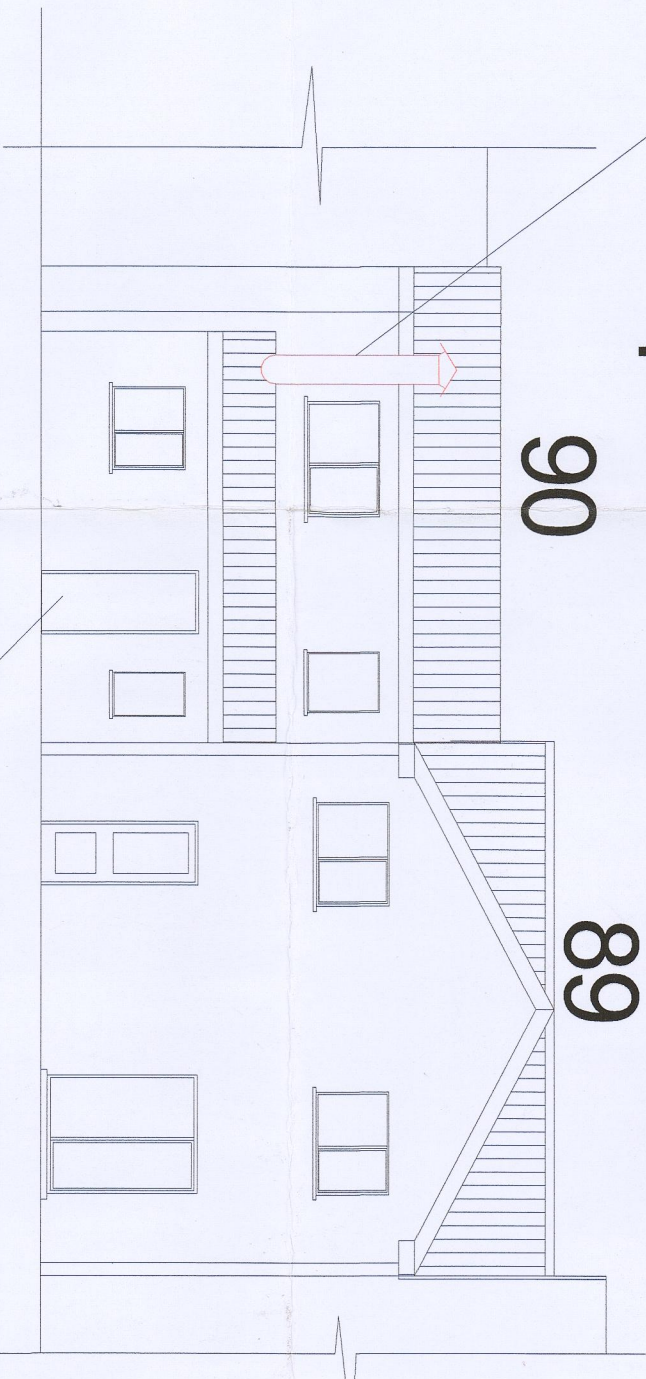


90


89

New outward opening FD30s fire escape door fitted with a push bar emergency opening device to BS EN 1125

Notes:
Existing residential property Nr 90 is to be proposed to be a take away restaurant to the ground floor with an open kitchen area.
The first floor of Nr 90 is to be used as a general store area accessed from the rear via the existing internal stairs as illustrated.

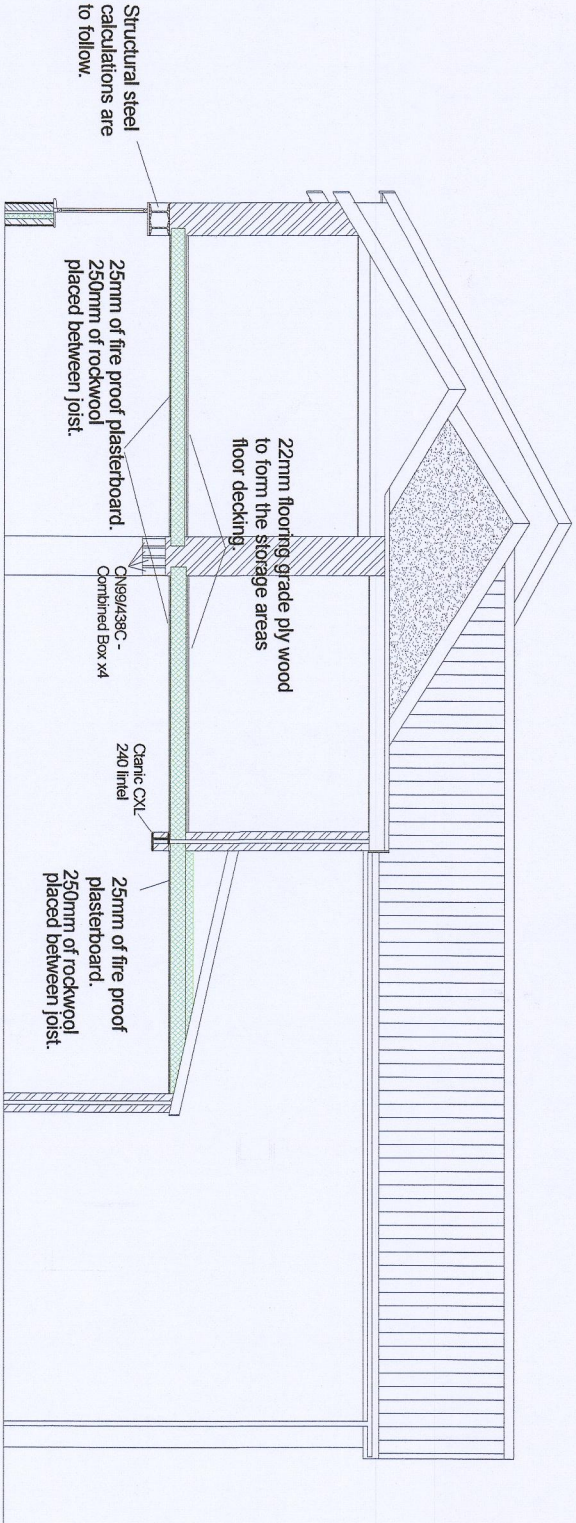

Section X/X.

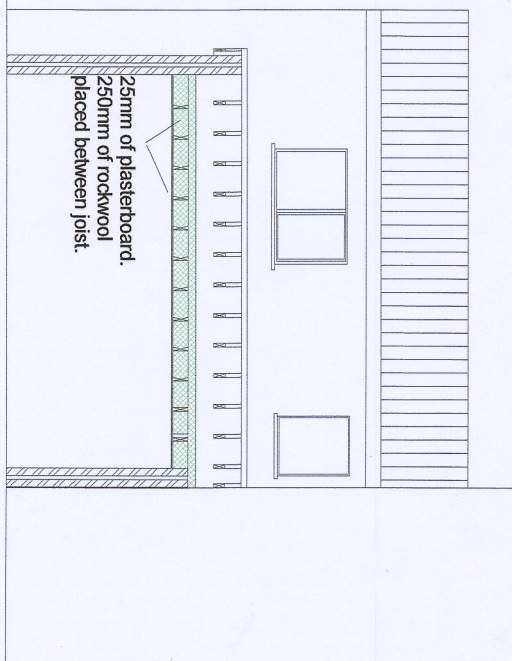

Section Y/Y

Code	Rev	Date	By	Appr
07768012252		07/08/2013	Abdul Kalam	
01/08/2013		01/08/2013	Abdul Kalam	
CAE90/1		01/08/2013	Abdul Kalam	
1-100		01/08/2013	Abdul Kalam	
Proposed and existing elevations and sections				
Drawing of new restaurant from an existing residential dwelling into a fast food takeaway outlet.				
All dimensions are to be checked on site prior to the ordering of materials.				
Do not scale off drawing.				