


5 Green Meadow View Location Plan

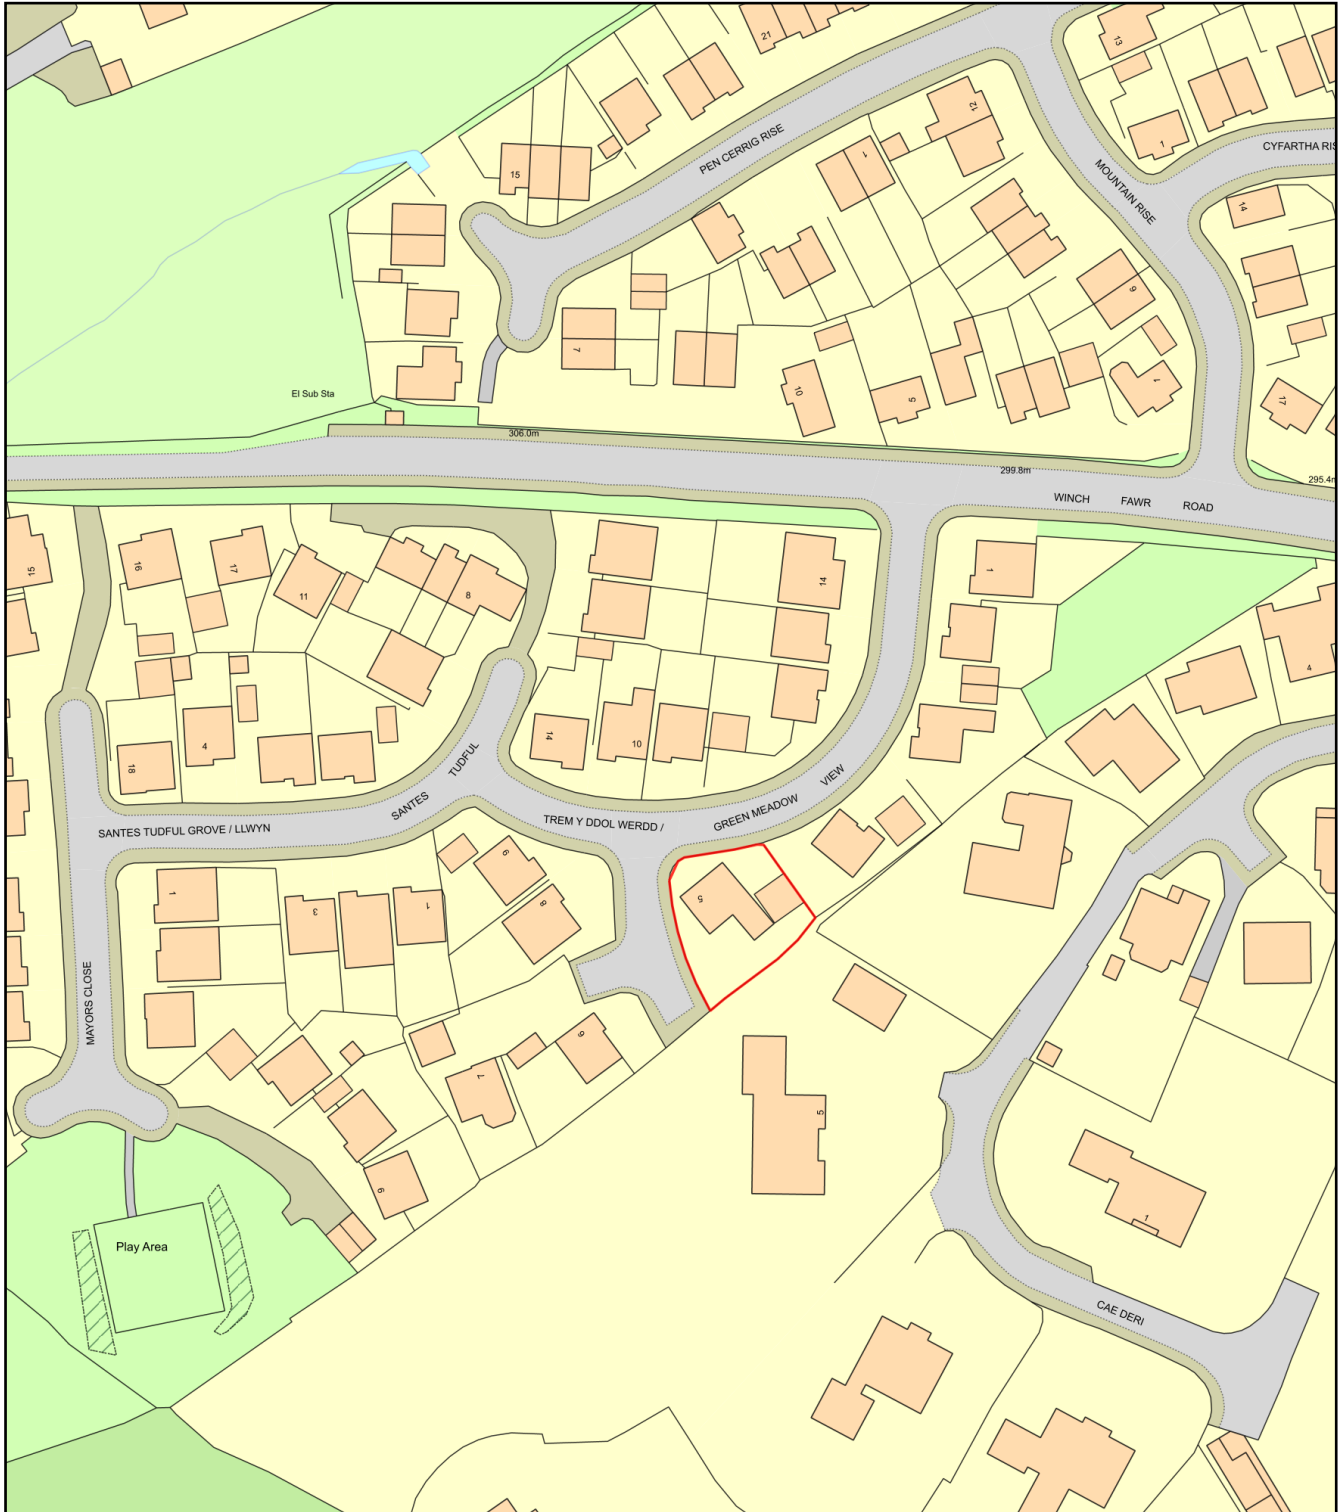

0 50
Metres



Plan Produced for: David Arter

Date Produced: 09 Nov 2023

Plan Reference Number: TQRQM23313133434936

Scale: 1:1250 @ A4