
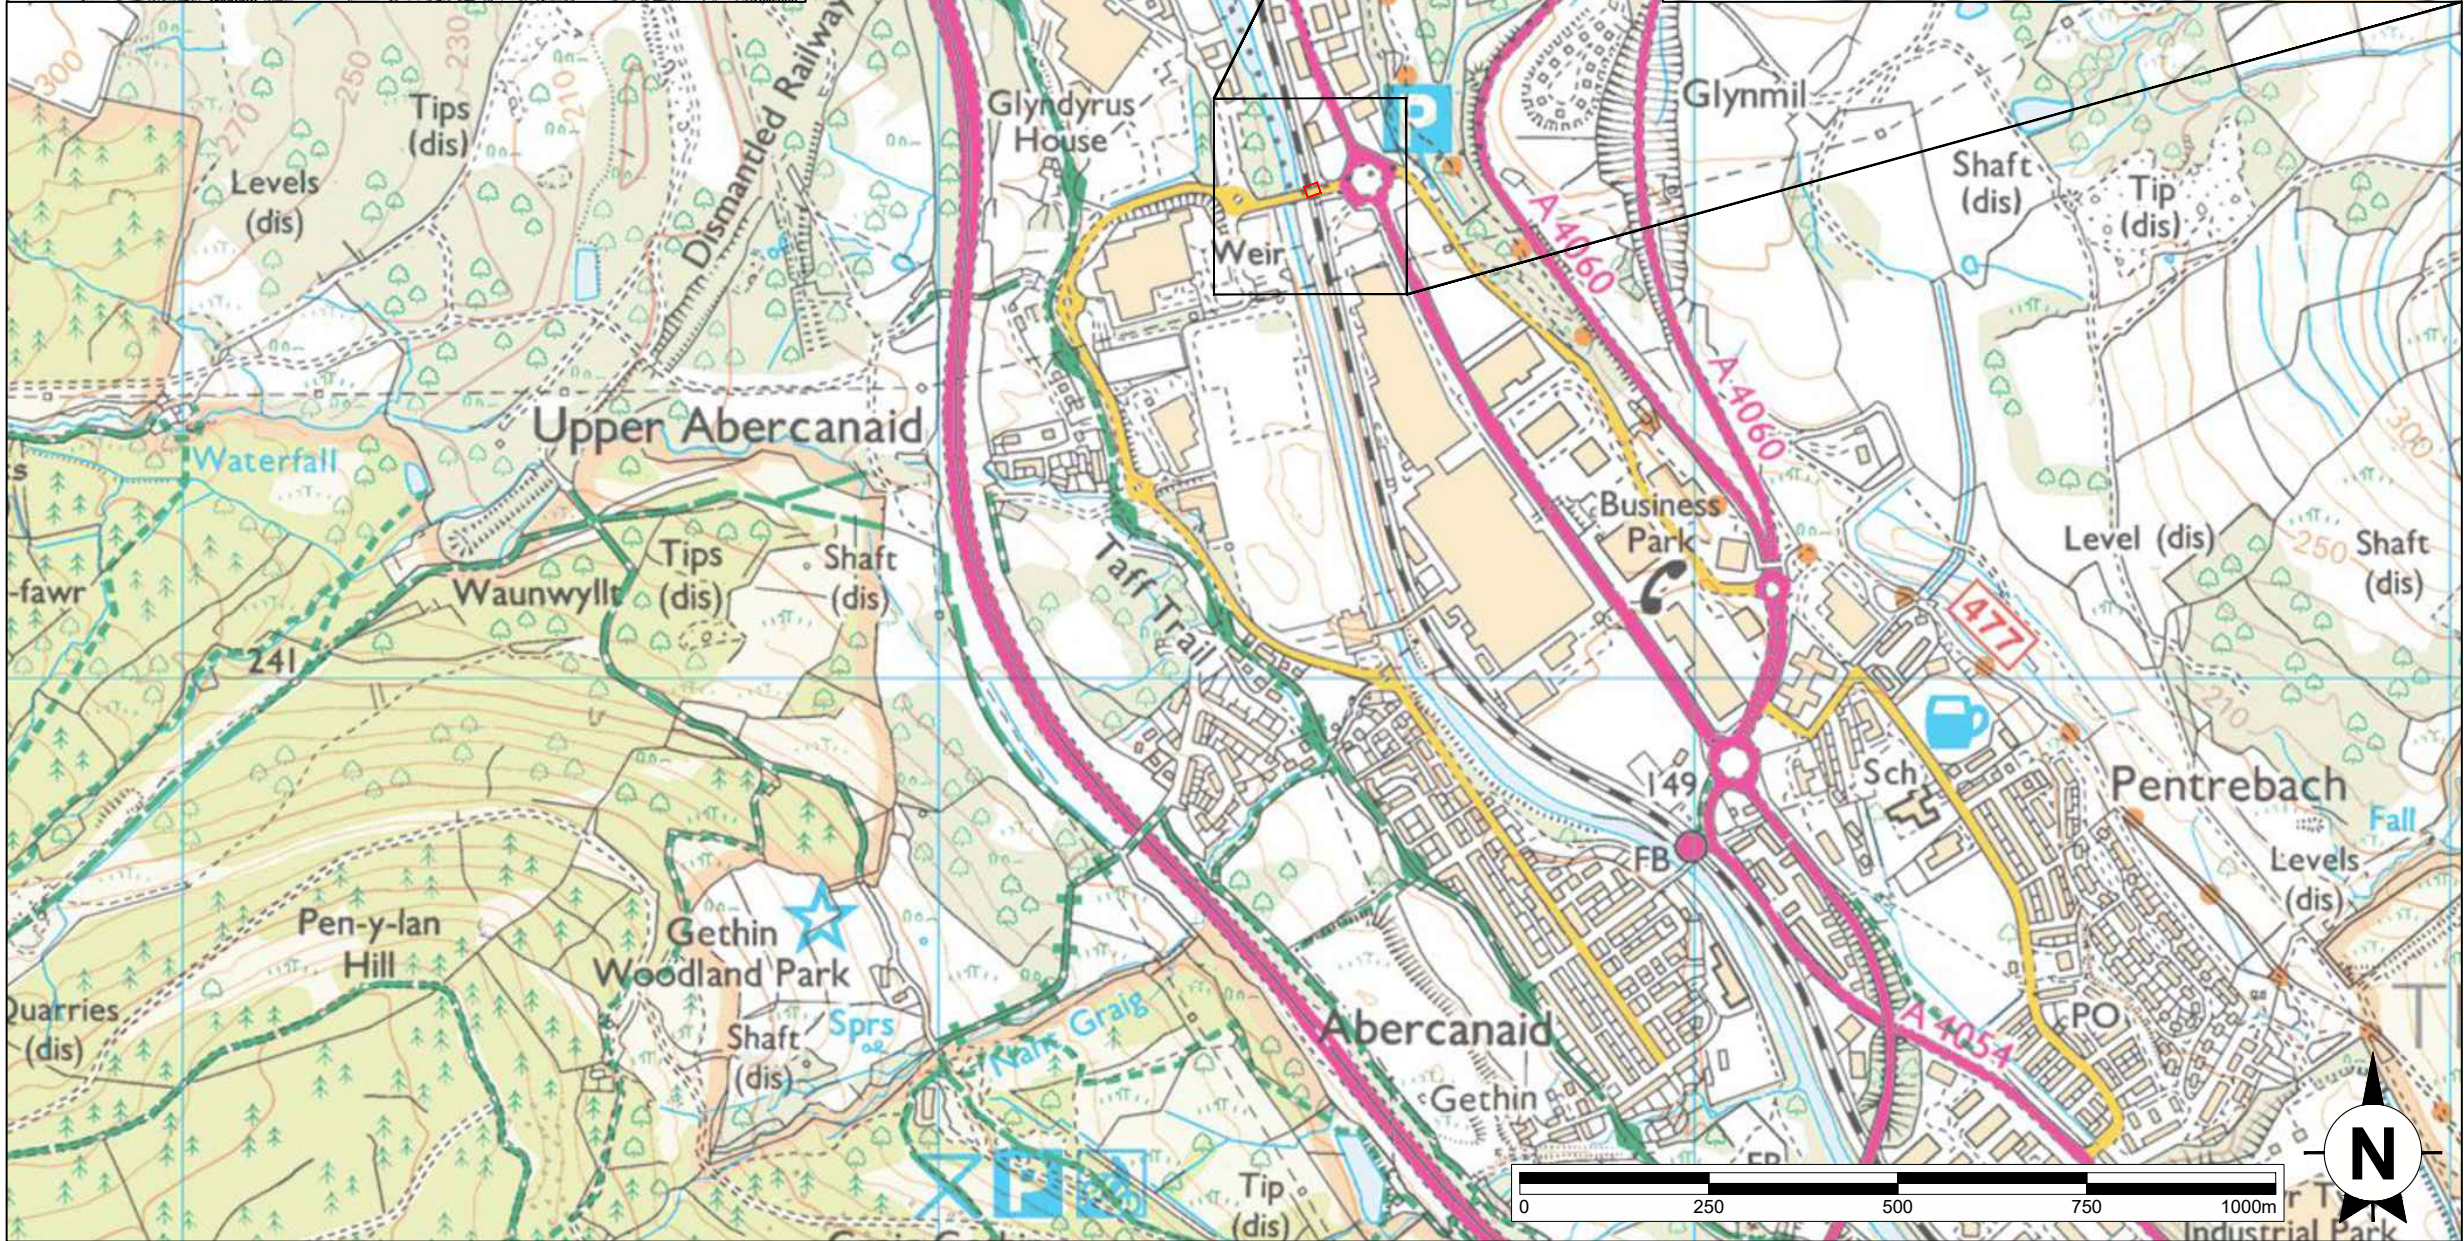


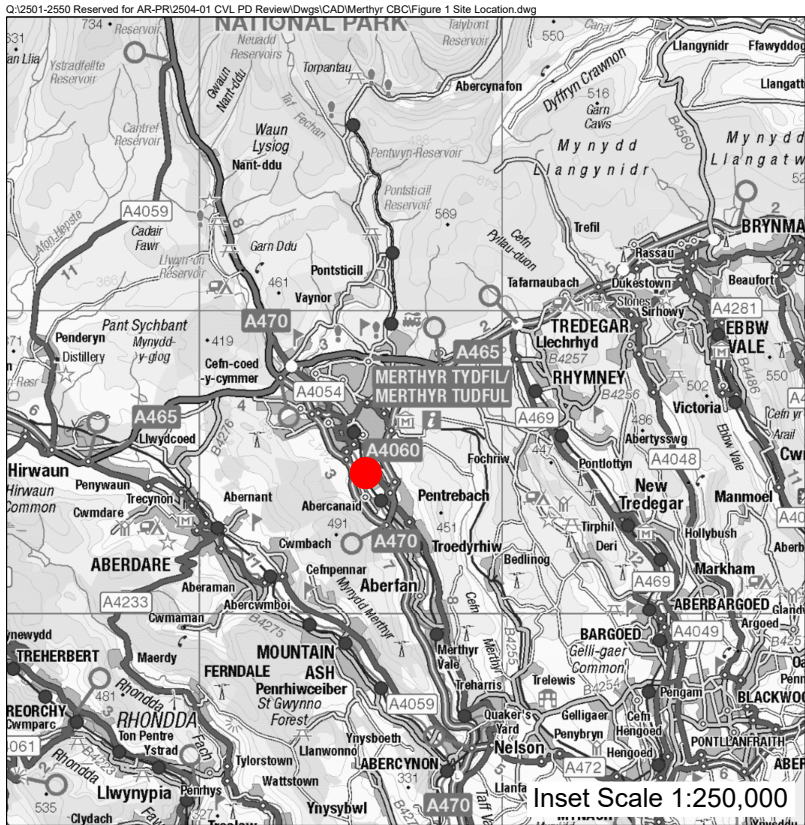

axis	
Application Boundary Site Location	
MERTHYR CBC - OVERBRIDGE PARAPET EXTENSION	
Figure 1	
Site Location Plan	
Scale 1:10,000@A3	Date January 2023