


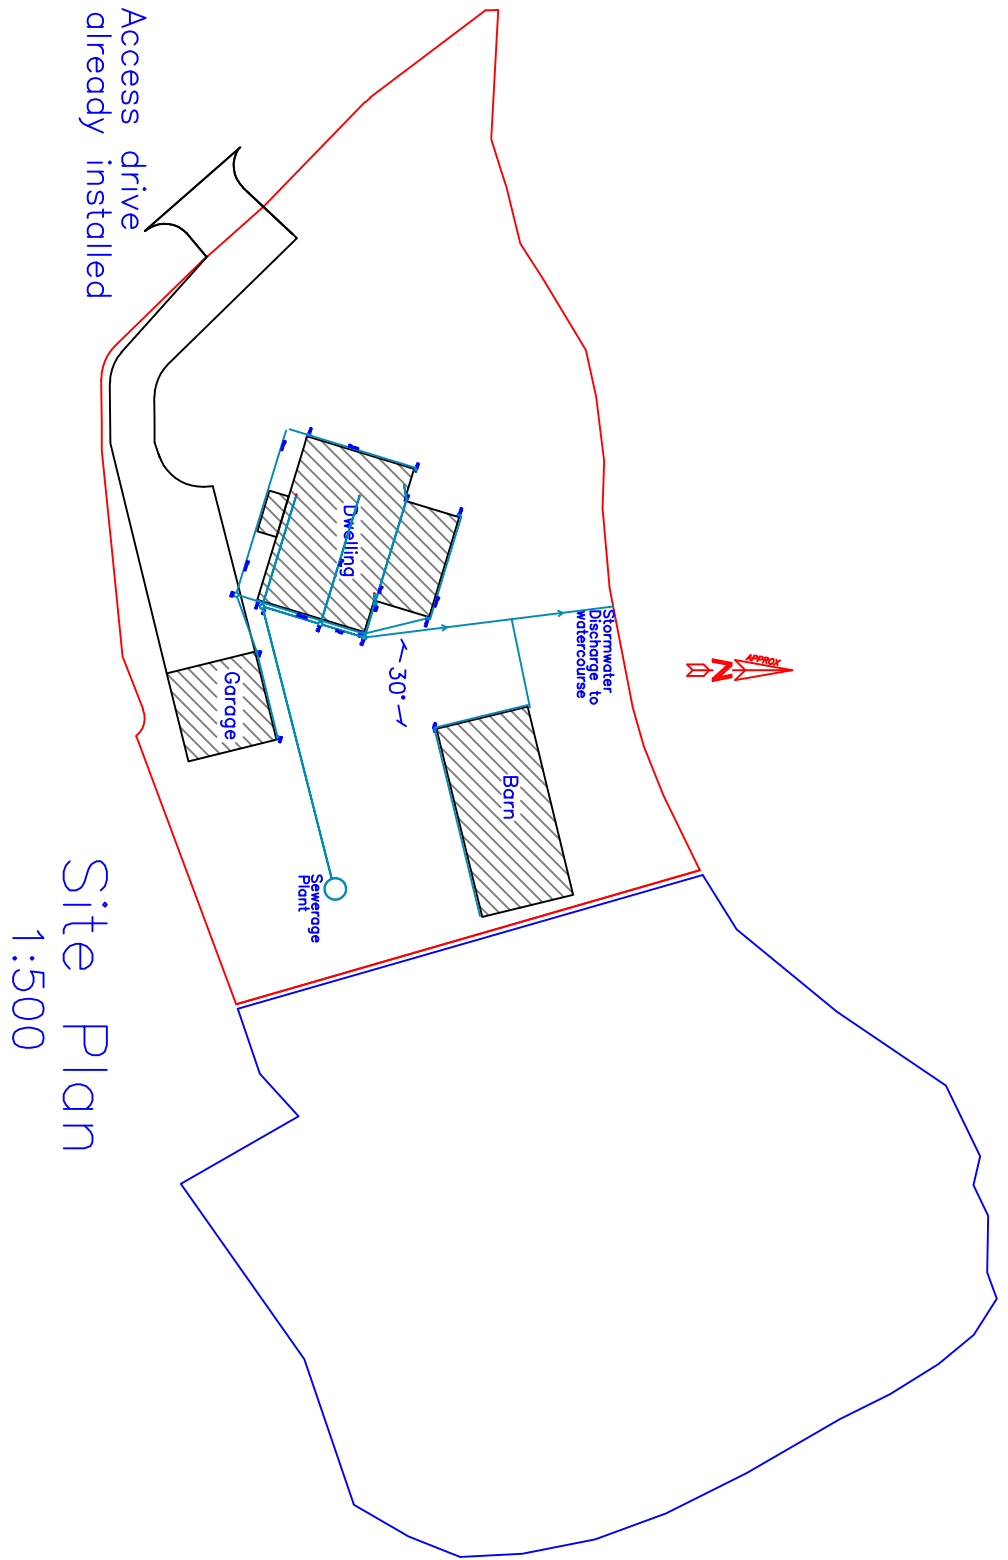
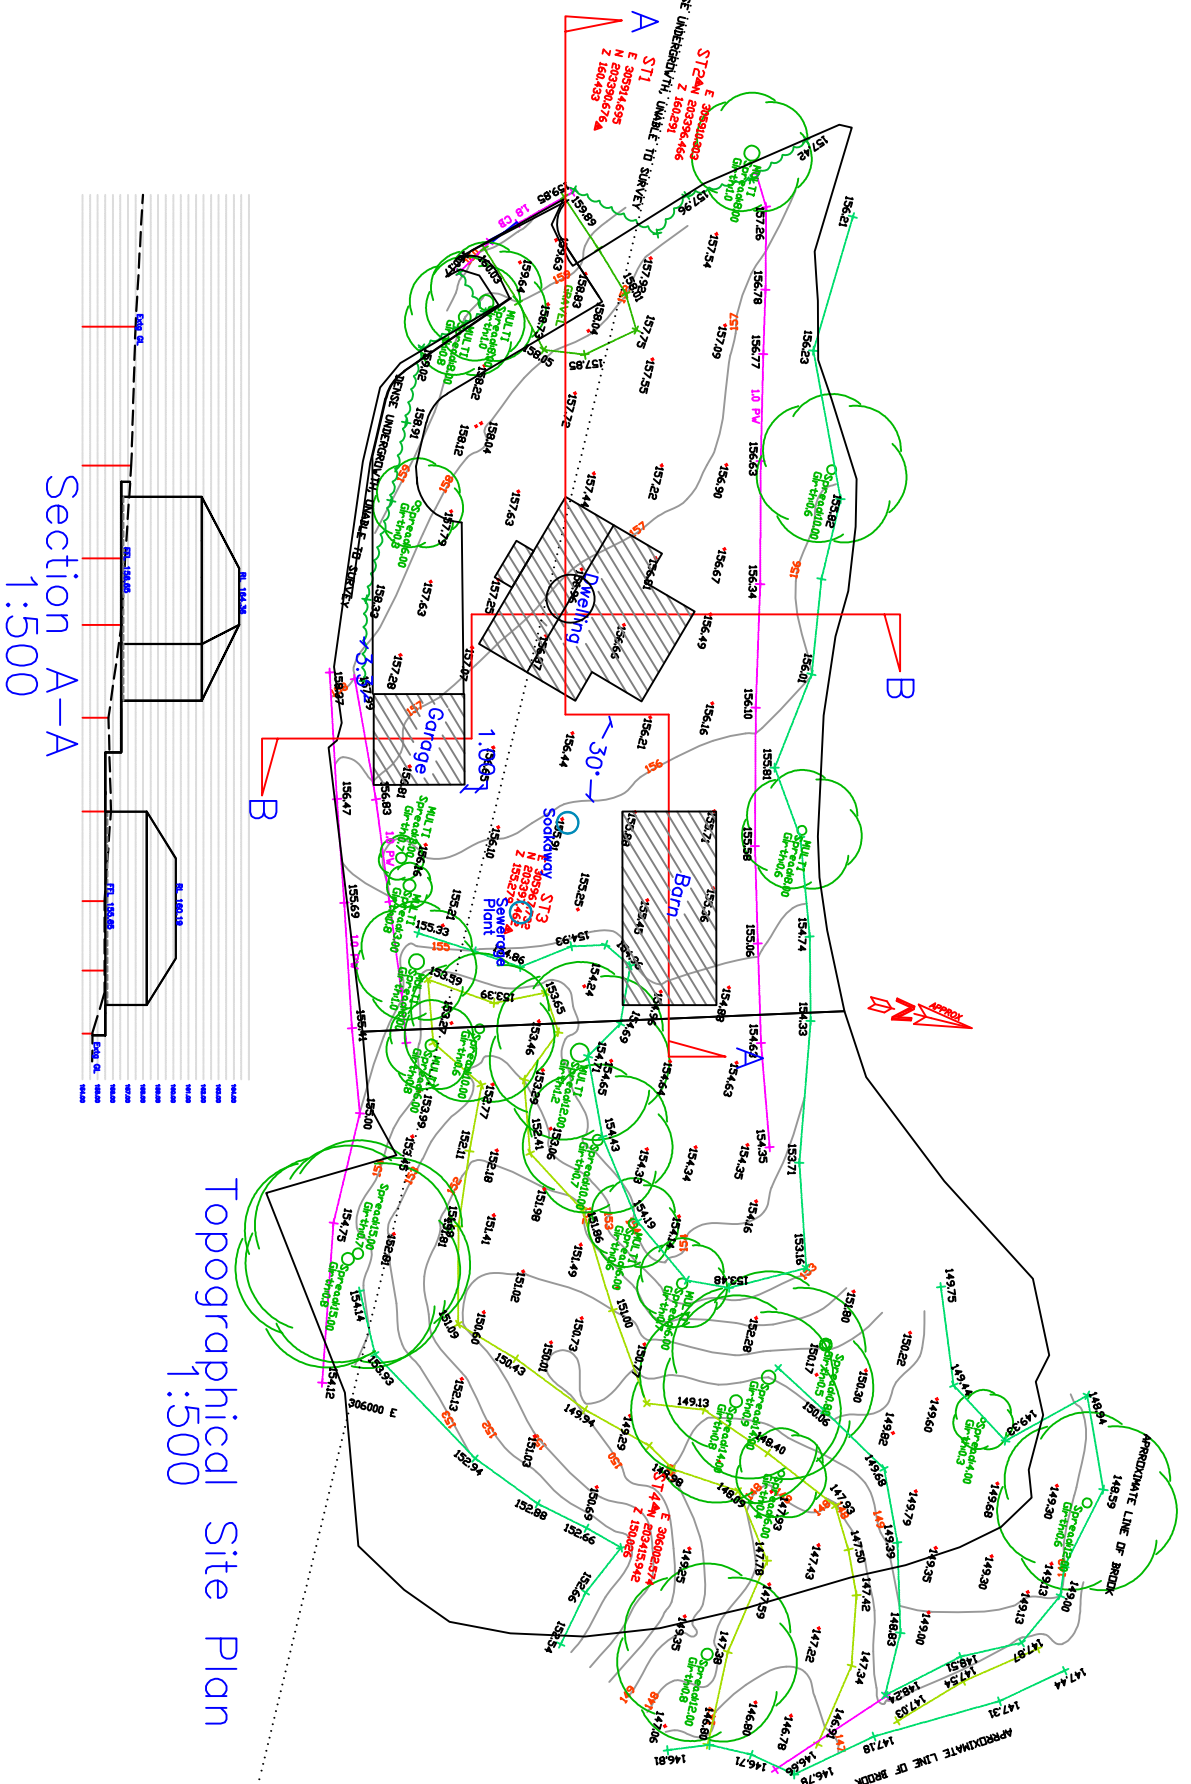
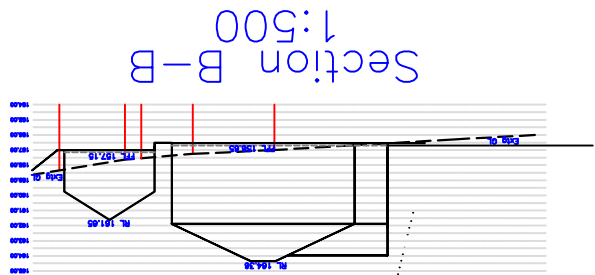


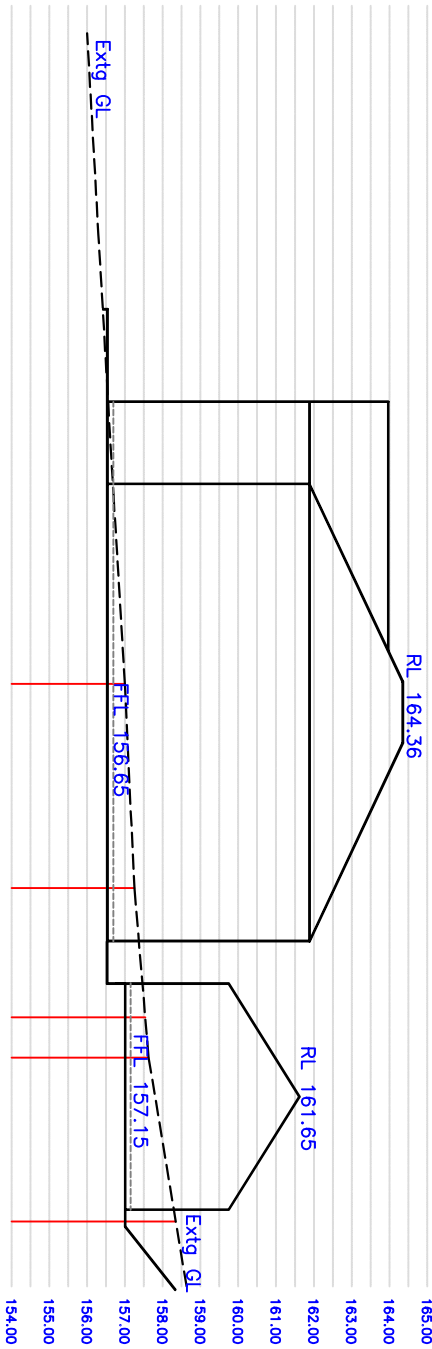

Section B-B
1:200

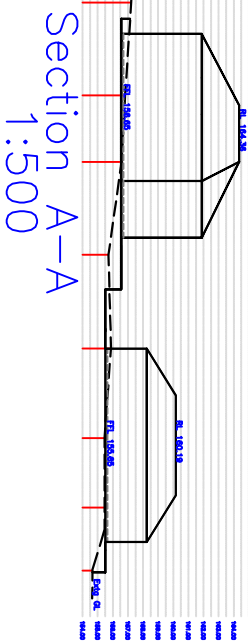

Section A-A
1:200

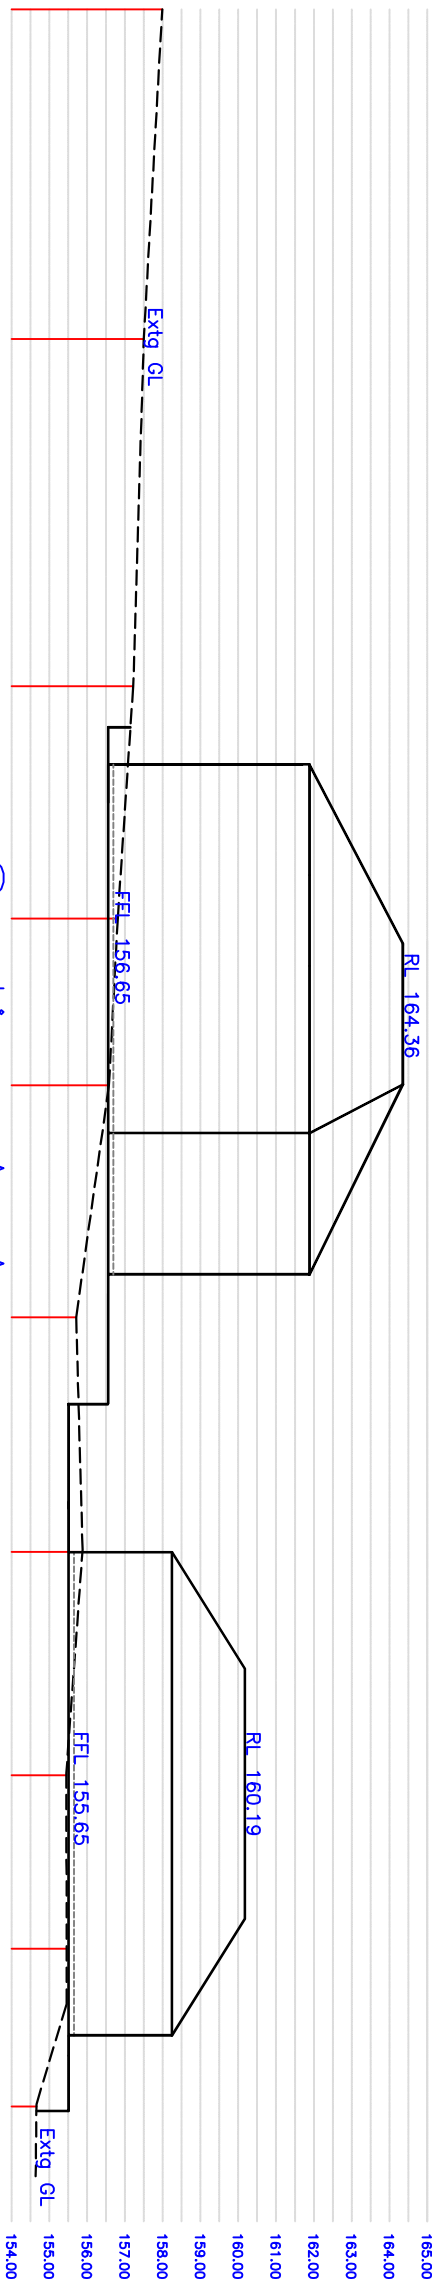

 Utopia Design Architectural Services		Utopia Design Building Planning Application Support Paul Thomas: BSc (Hons) Tel: 01685 559230. Mob: 07908 725065 Email: utopiadsg@hotmail.com	
Issued Only for Purpose Indicated Drawing Status: FOR PLANNING PURPOSES ONLY		Client Mr Ryon Williams Abercanoid Merthyr Tydfil, CF48 1RX	
Project Proposed New Detached Dwelling, Double Garage and Barn at Land to the Rear of 8-15 Newton Street Abercanoid Merthyr Tydfil, CF48 1RJ		Drawn by PT	Date 29.08.19
Title Proposed Plans & Sections		Scale 1:200, 1:500	Paper A2
Plans & Sections		Drwg No NEWTON 01A	