
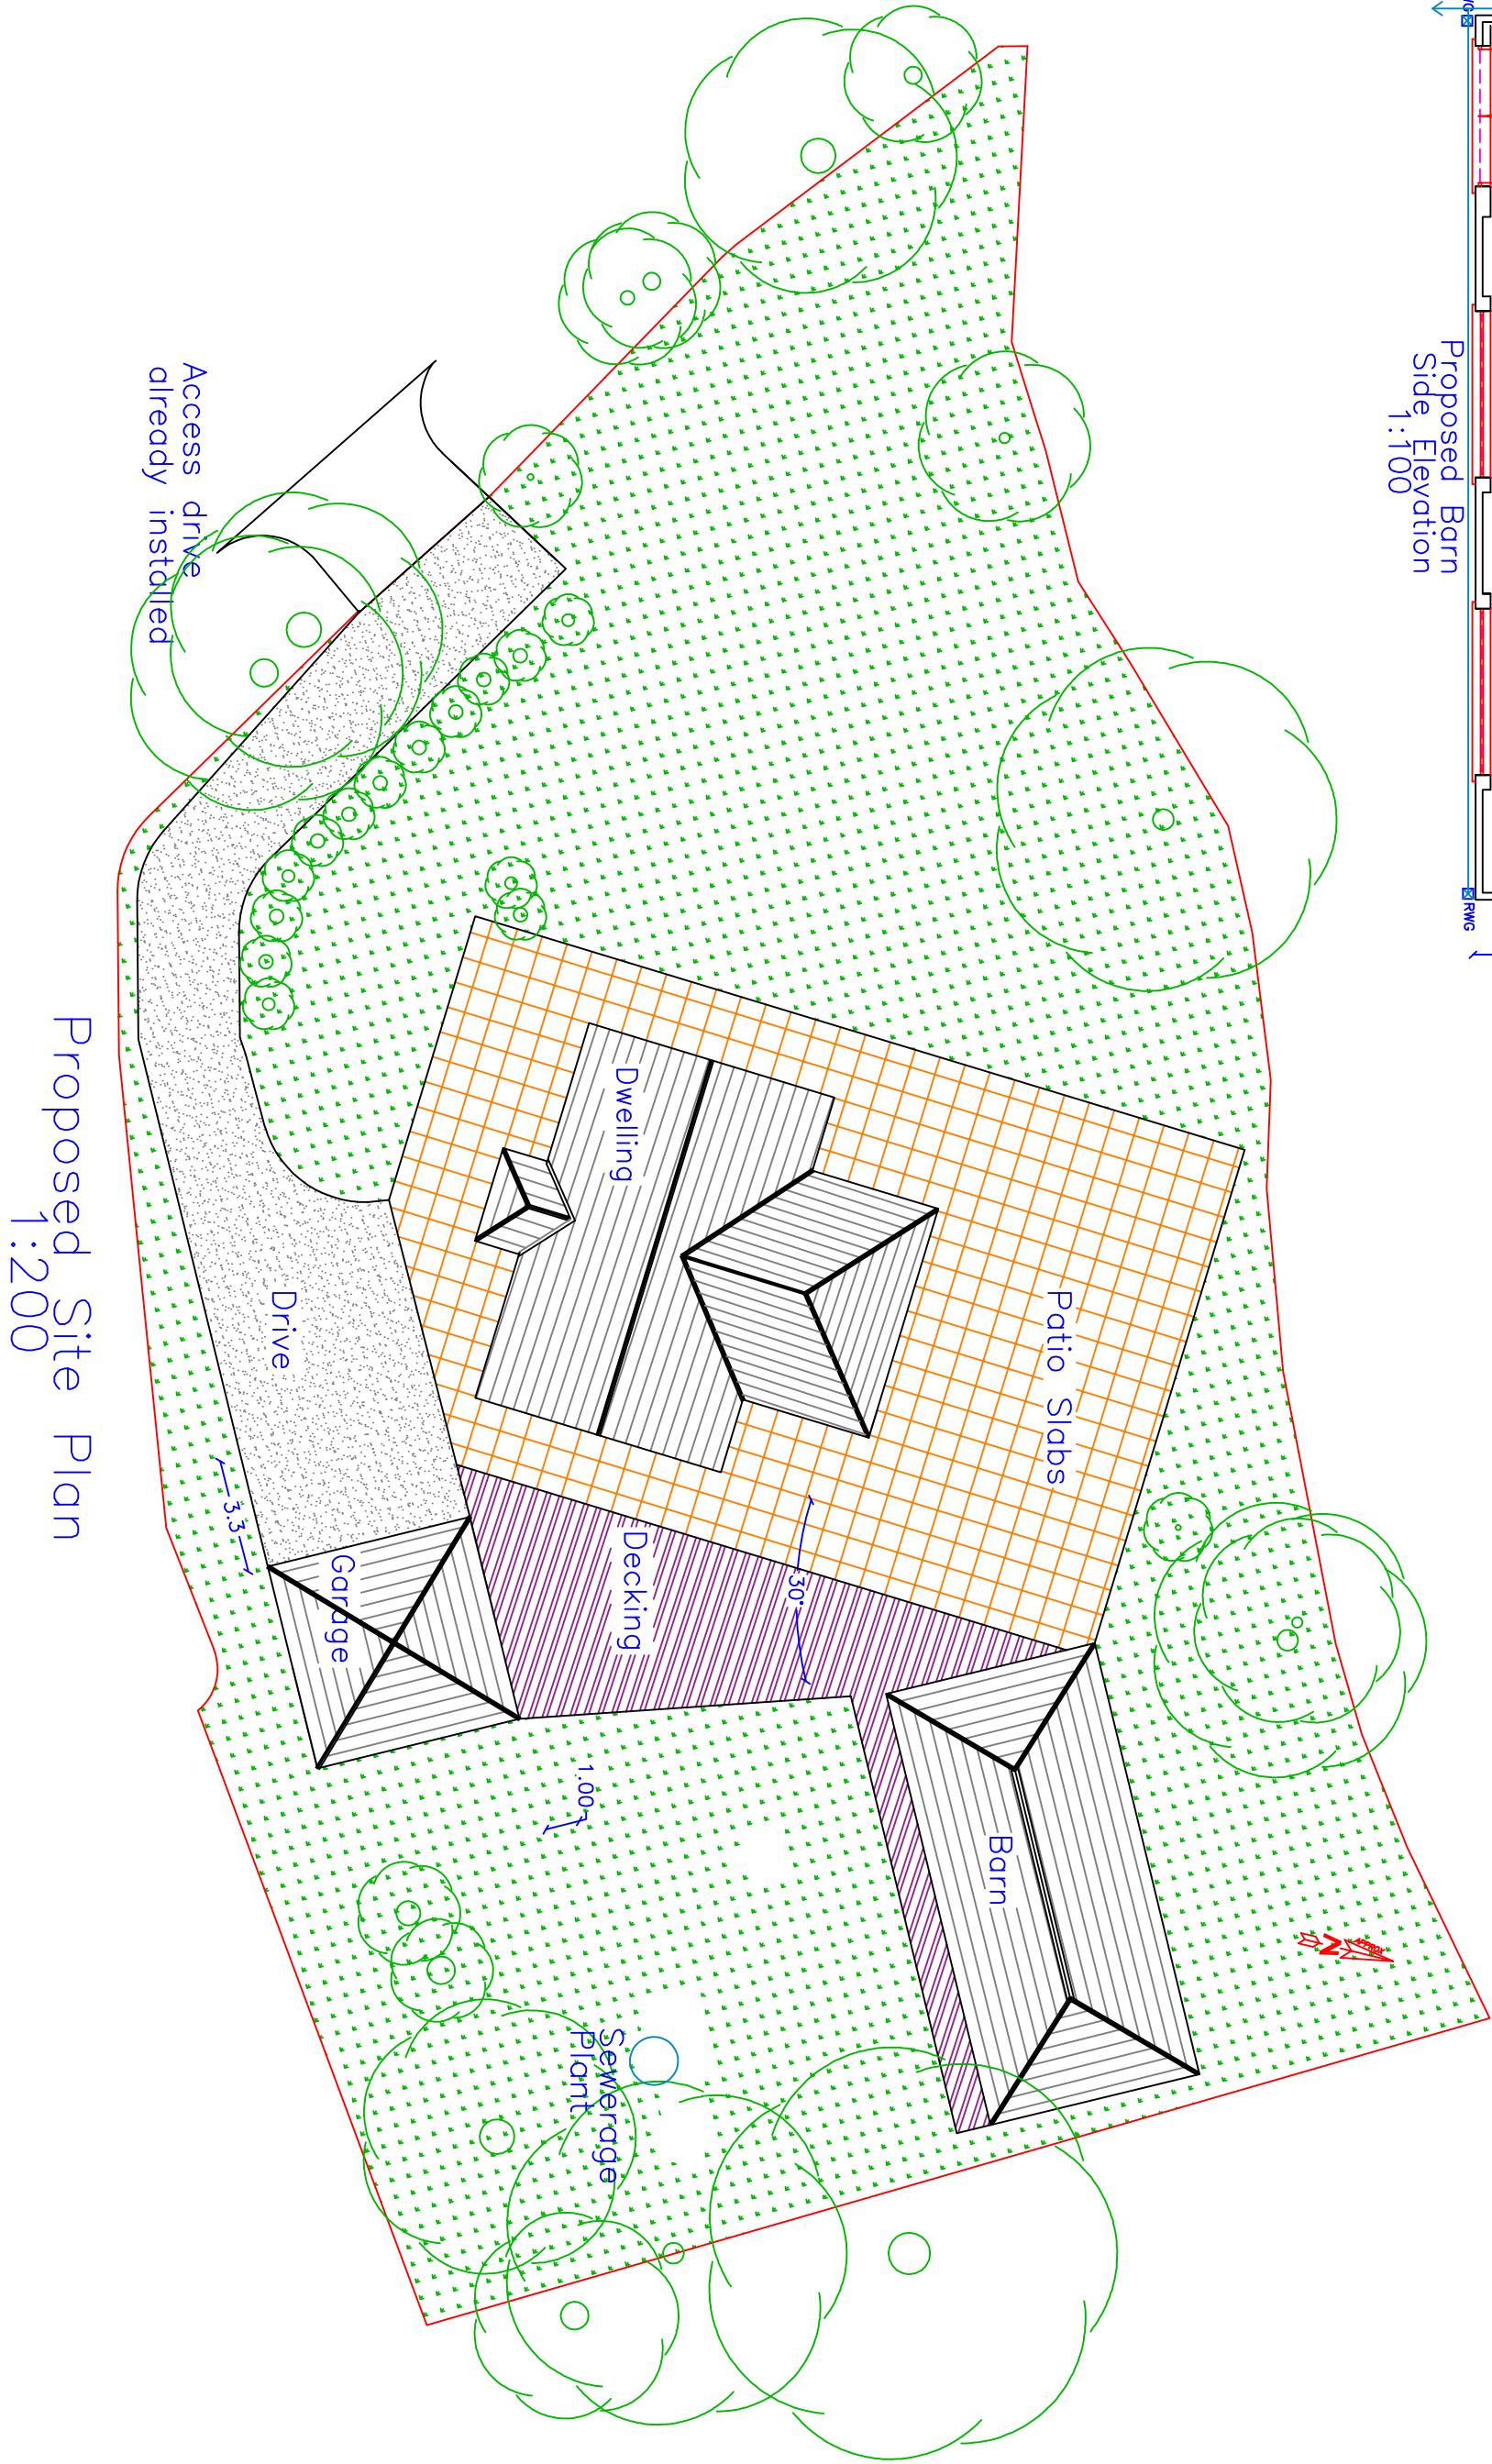


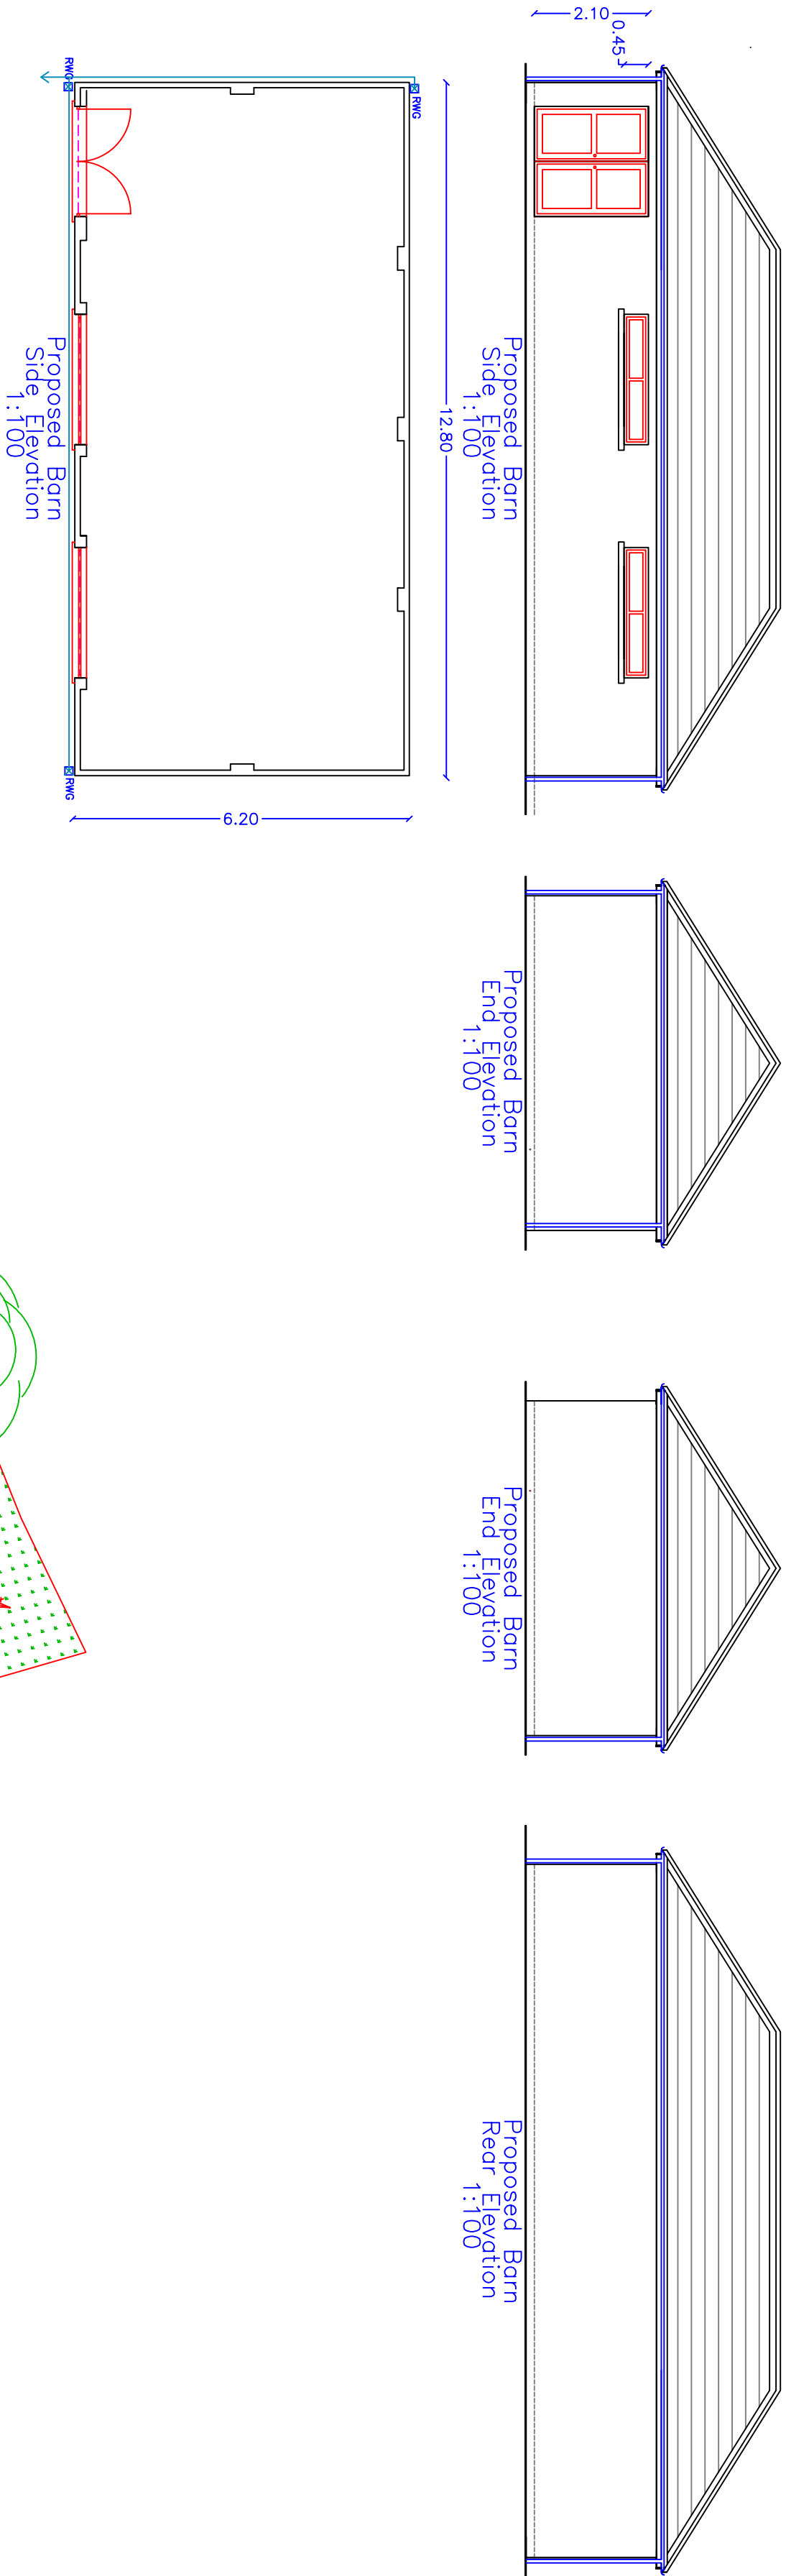

 Utopia Design 				Building Planning Application Support Paul Thomas: BSc (Hons) Tel: 01685 559230. Mob: 07908 725065 Email: utopiadashotmail.com	
Issued Only for Purpose Indicated Drawing Status: FOR PLANNING PURPOSES ONLY				Client Mr. Ryan Williams 27, Chapel Street Abercrombie Merthyr Tydfil, CF48 1RX	
Project Proposed New Detached Dwelling, Double Garage and Barn at Land to the Rear of 8-15 Newton Street Abercrombie Merthyr Tydfil, CF48 1RX				Drawn by PT	
Title Proposed Plans, Elevations				Date 29.08.19	
				Scale 1:100 1:200	
				Paper A2	
				Drwg No NEWTON 03A	