


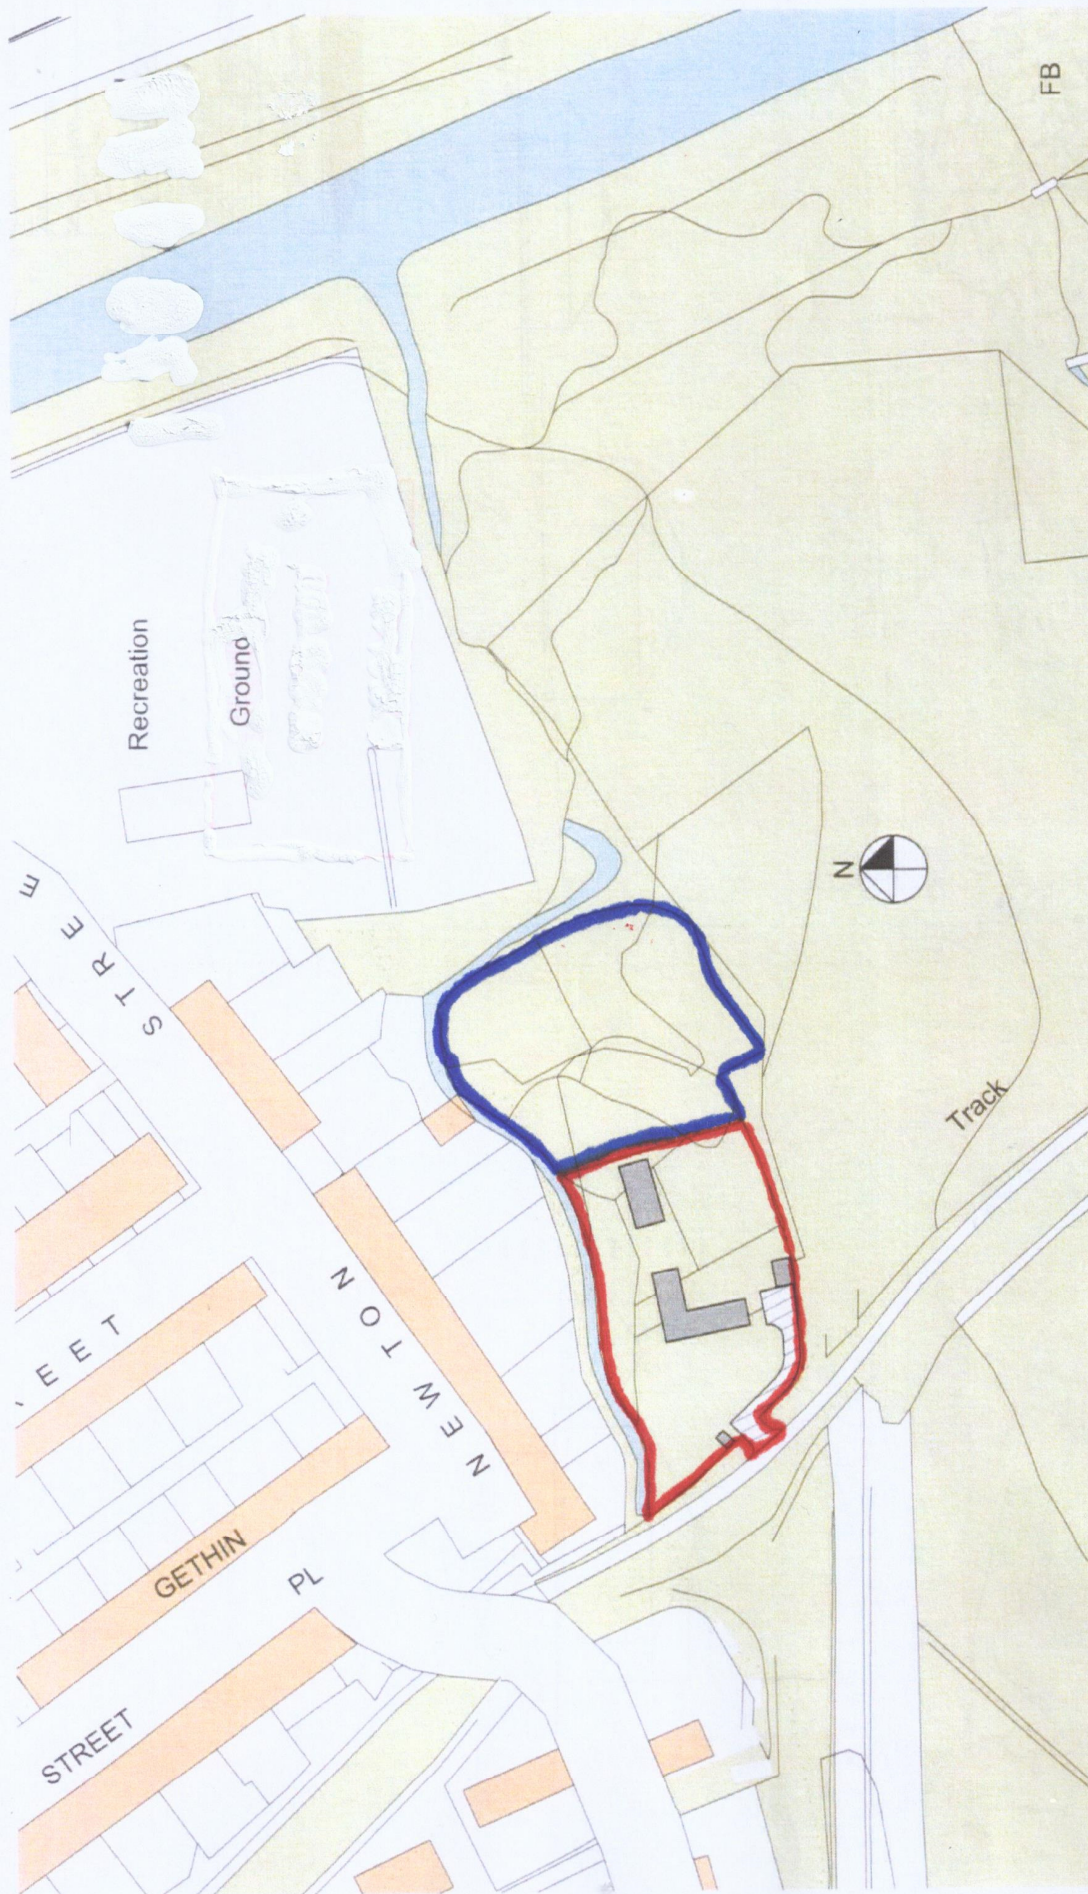

Location Plan
for
Land to the Rear of
8-15 Newton Street
Abercanaid. Merthyr
Tydfil, CF48 1RJ
Scale 1:1250
Paper A4