

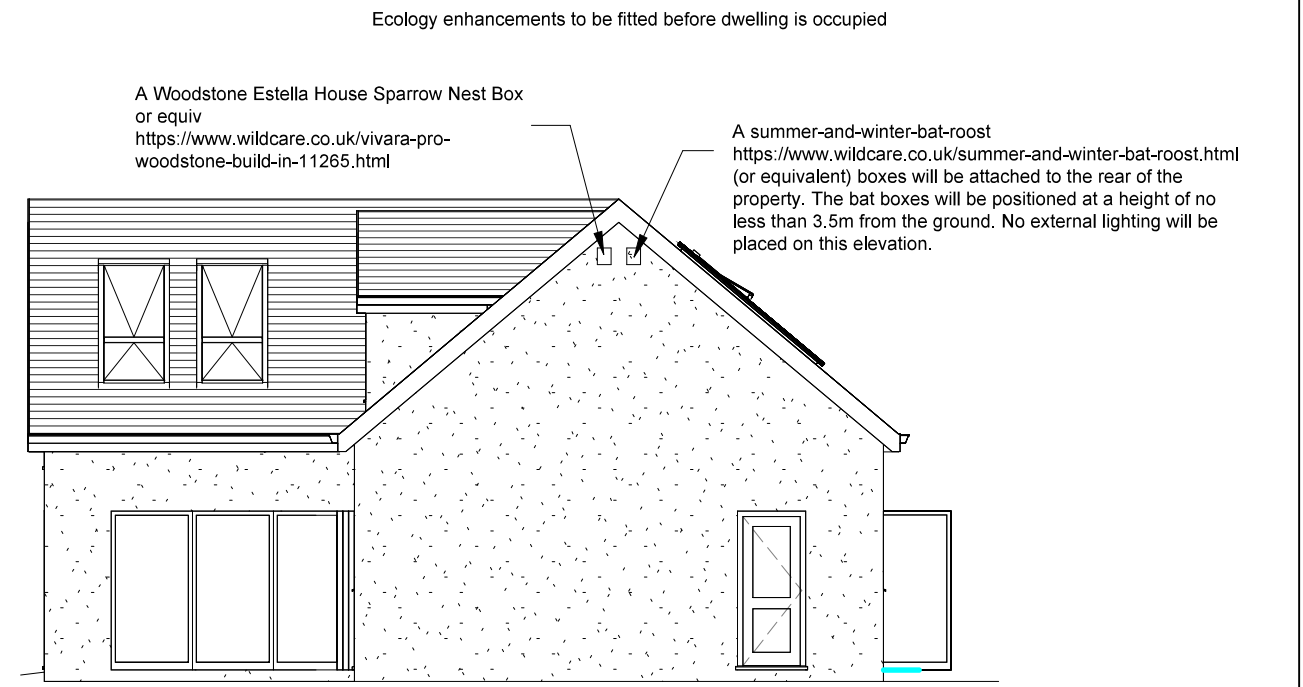


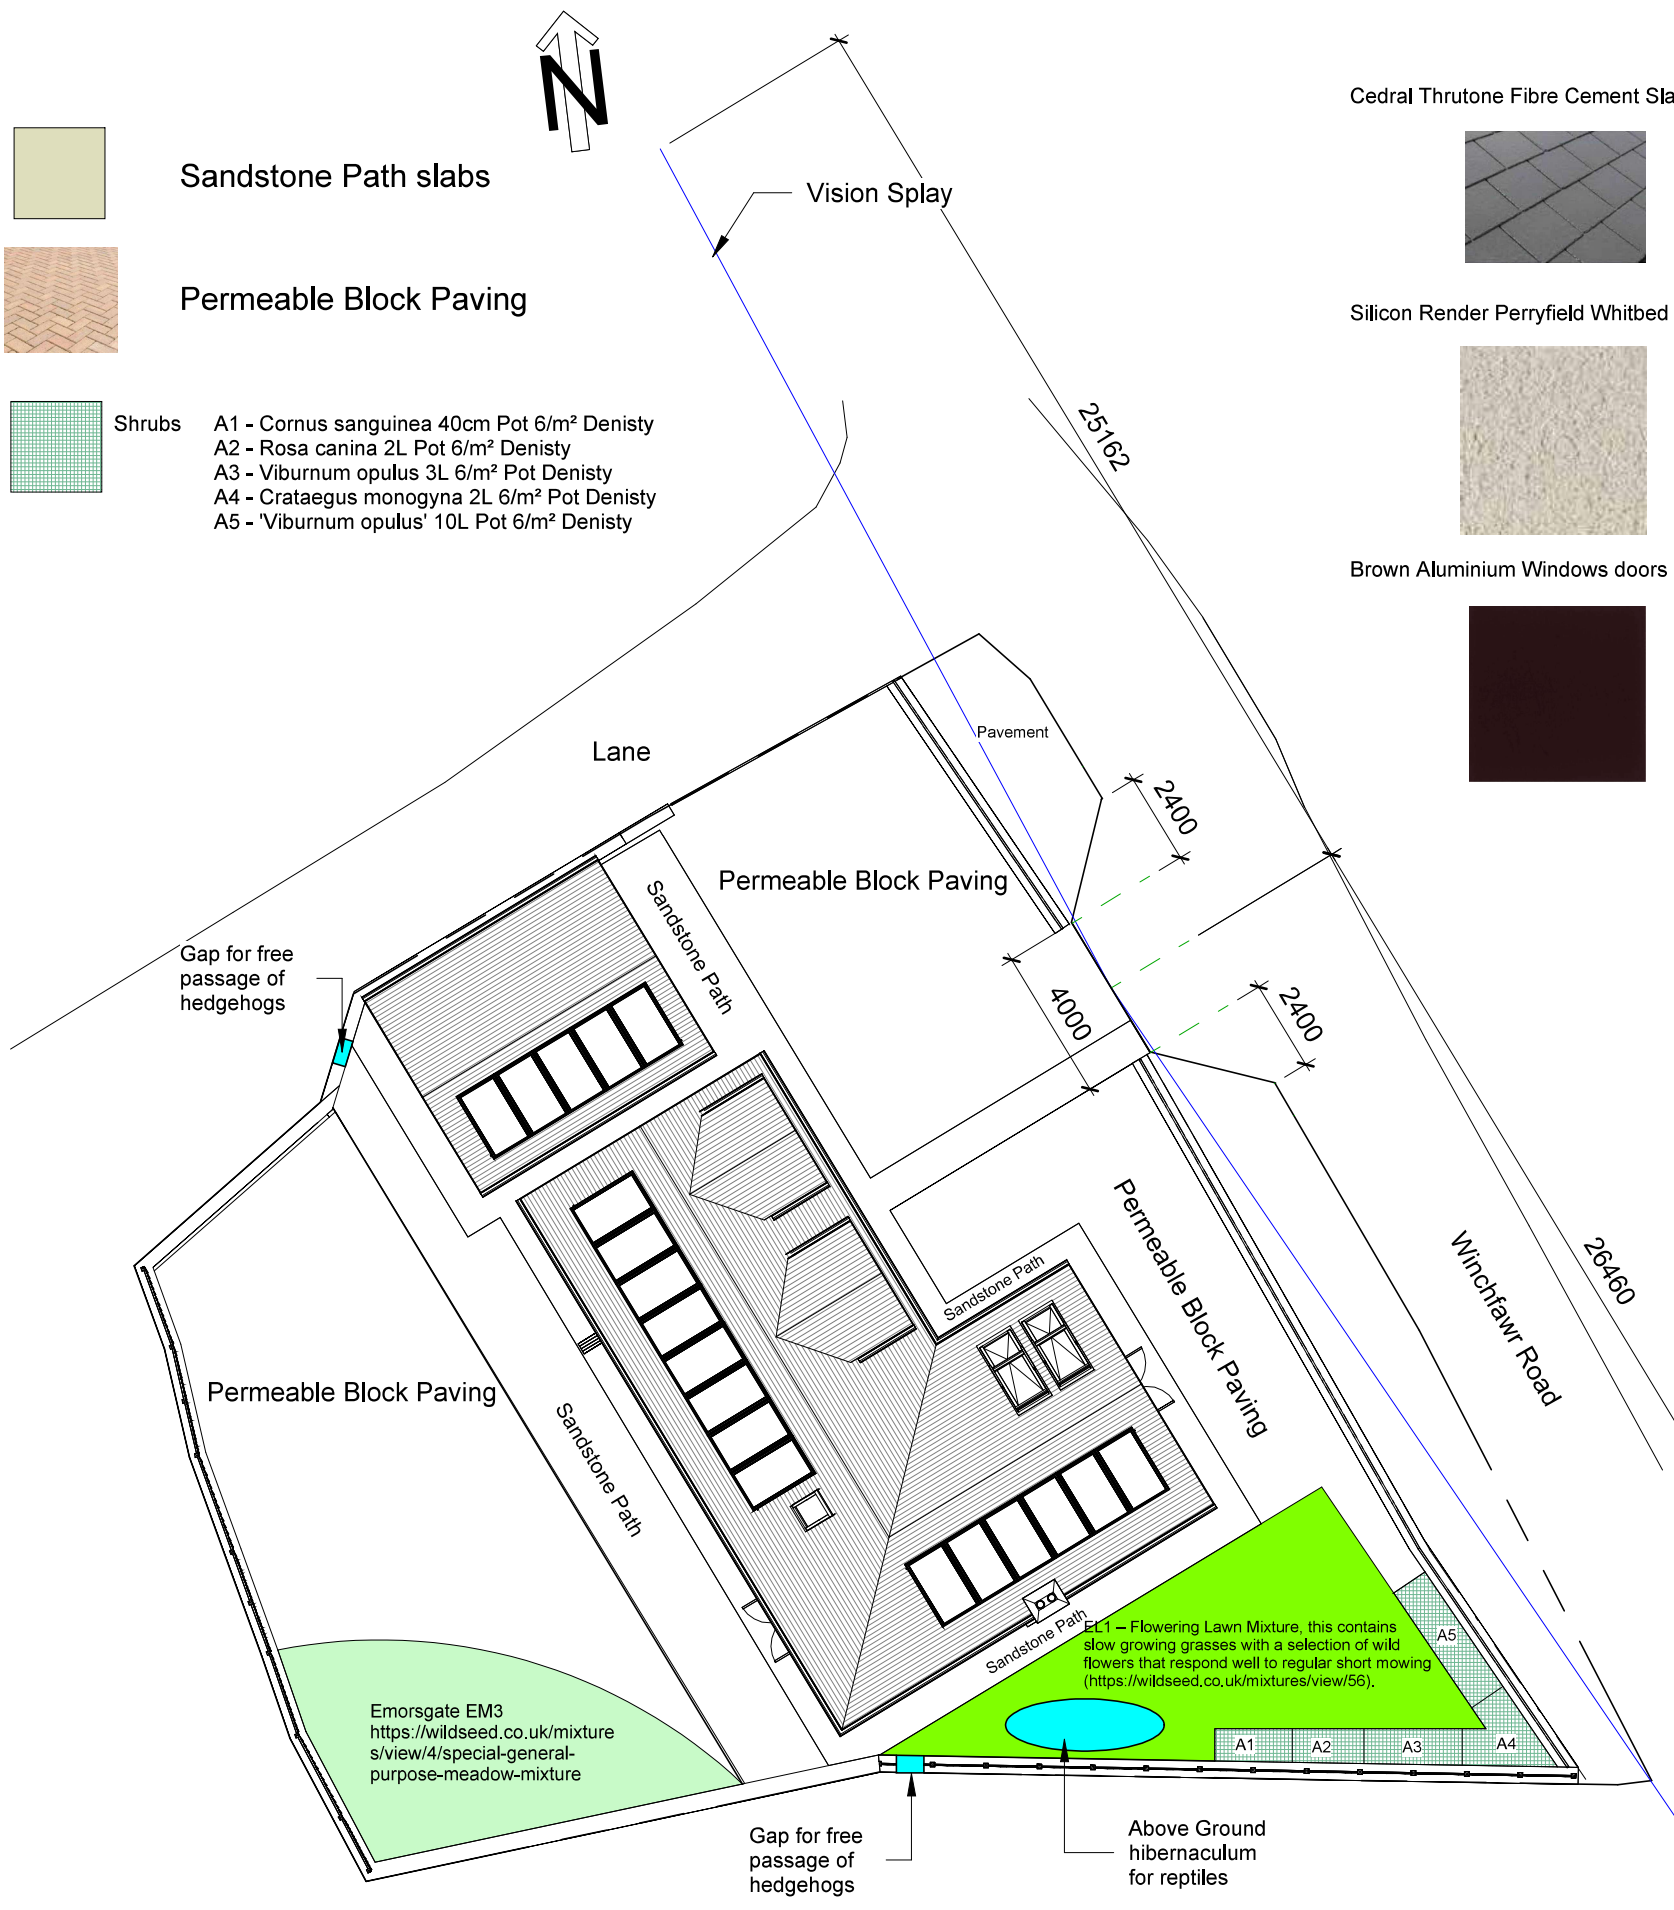

Side Two Elevation
Ecology &
Finishes

To create further opportunity for reptiles further to the existing hedges, a simple above ground hibernacula will be constructed from wood, rubble or stone loosely piled to a heigh of approximately 1m in height and covered with soil or turf. The illustration below (Figure 2) shows the method of construction. The recommended location for the hibernaculum would be in a dry area to the edge of the plot, adjacent to the hedge boundary.

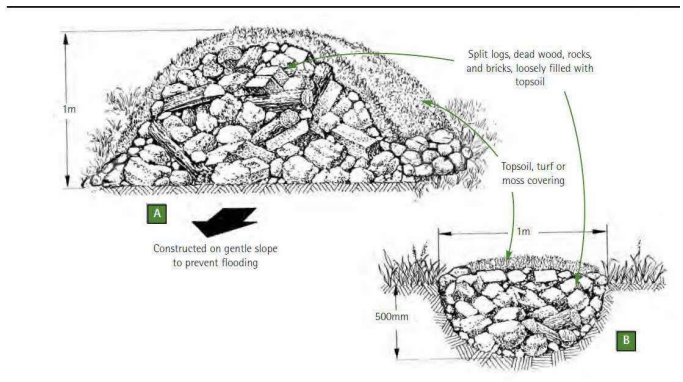

INDIGO DESIGN (Part of 3dcadwales Ltd) 5 Ashlea Drive, Merthyr Tydfil, CF47 0NY Tele 01685 385746 Mob - 07940913216 Email: philip@3dcadwales.co.uk		
This Drawing is Copyright, Dimensions to be checked on site and not scaled from this drawing		 Indigo 3d Design
PURPOSE OF ISSUE		DRWAING NUMBER
Planning Approval		WF-10
PROJECT New Dwelling with Detached Garage		
SHEET Proposed Ecology, Planting & Finishes		
Address Land off, Winch Fawr Road, Merthyr Tydfil. CF48 1RD		
Checked by JH		Drawn by PH
		Scale (@ A3) As indicated
Rev No	Description	Date
A	Issue	30/11/2022