




George and Co.

Carphoneware House
134 – 135 High St
Merthyr Tydfil
CF47 8DN


1033.09B		Elevation	
planning	1:100@A3	Apr 24	CG
George + Co Crownford House, Swan Street, Merthyr Tydfil, Mid Glamorgan, Wales, CF47 8EU TEL 07830328652 hello@georgeandco.studio			
DO NOT SCALE THIS DRAWING		©George and Co.	

B. Revised materials on elevations and roof design - 18.12.2024

NOTE: Bat + bird boxes to be integrated within wall structure

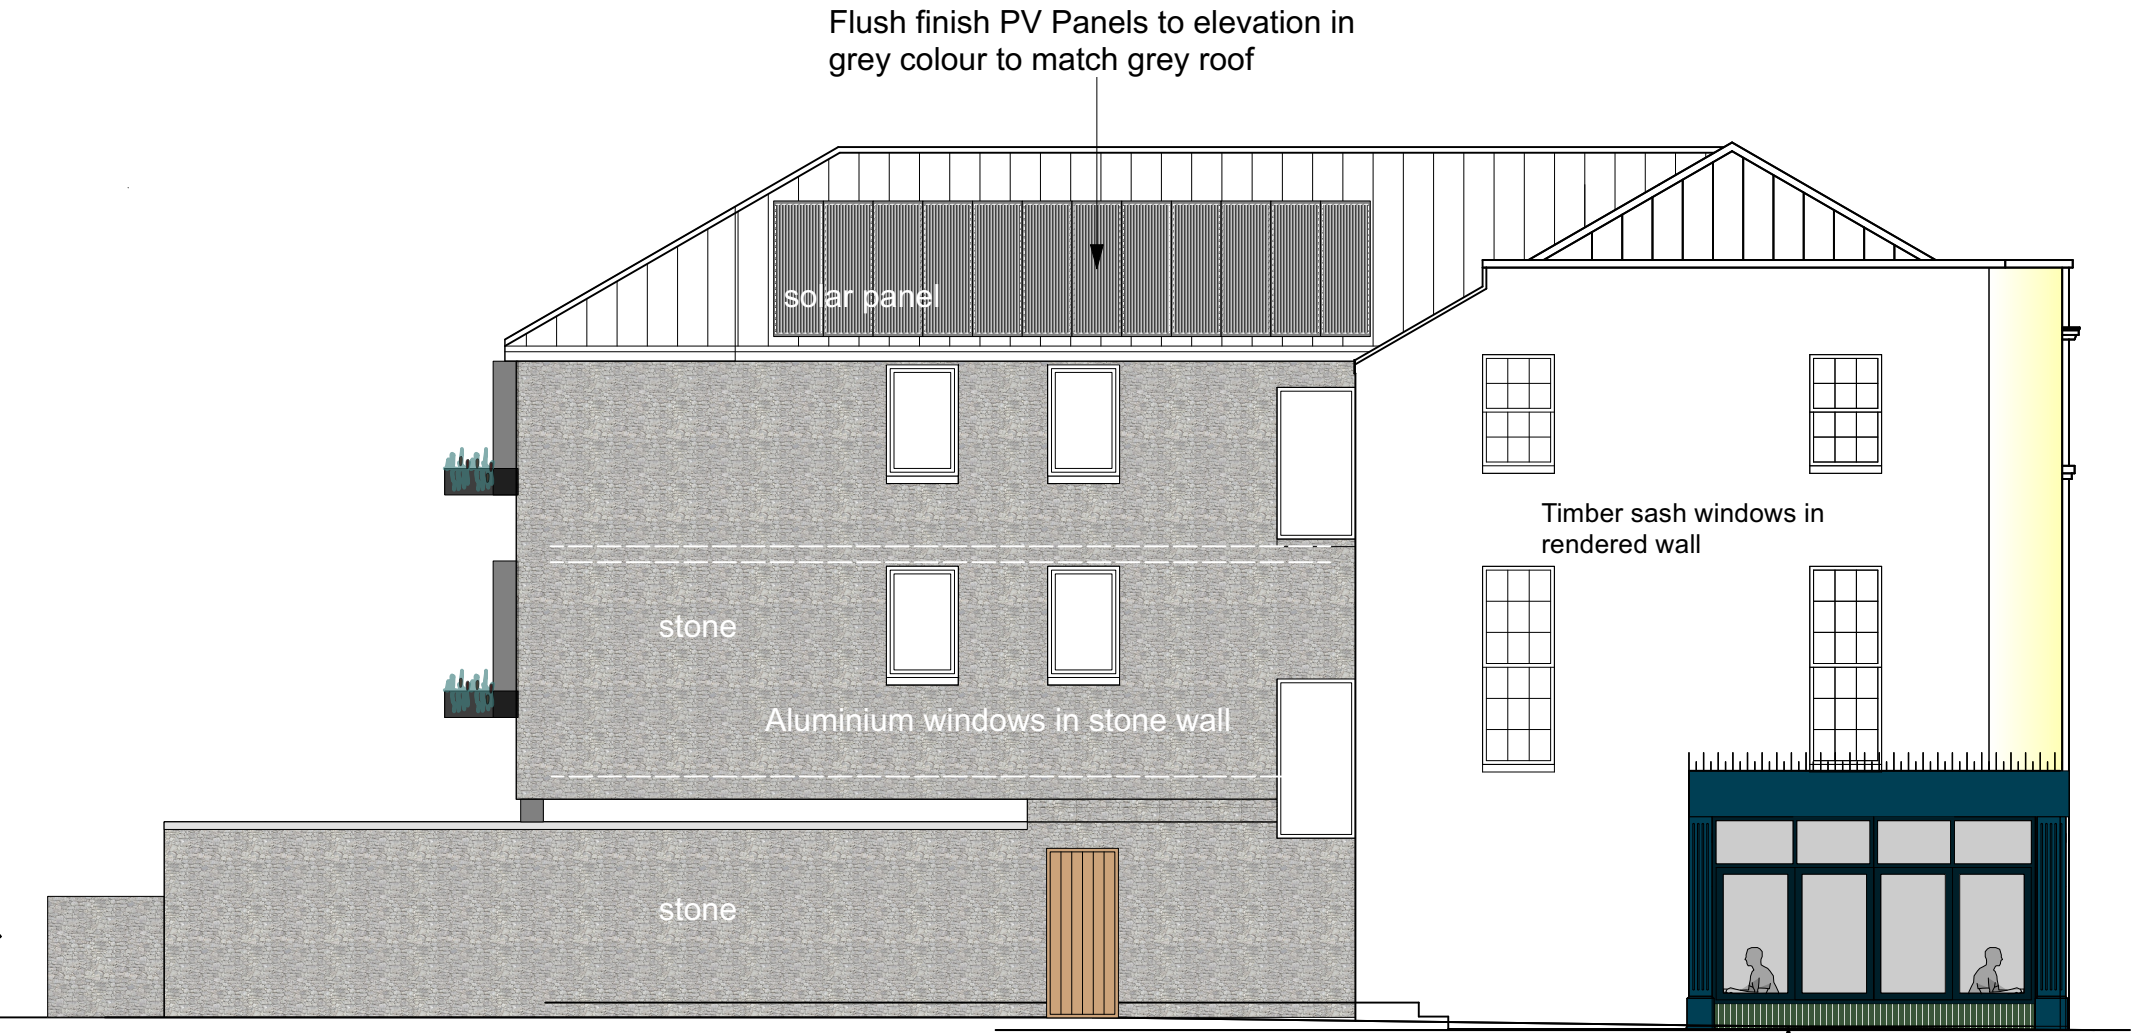

PROPOSED SIDE ELEVATION

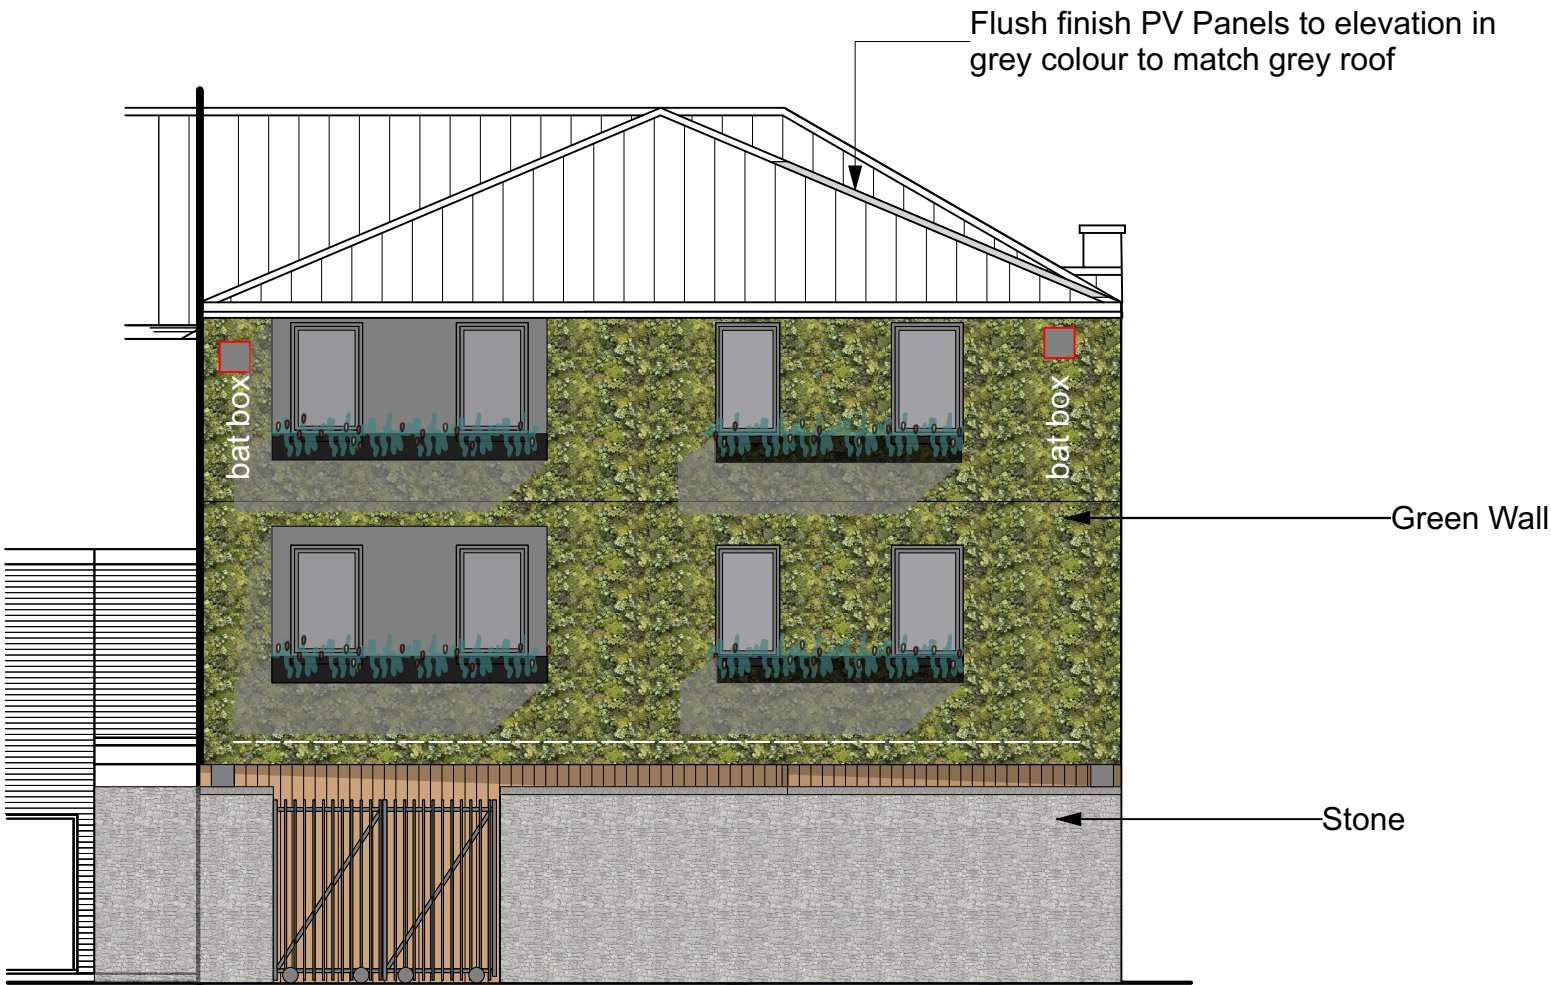

PROPOSED REAR ELEVATION