



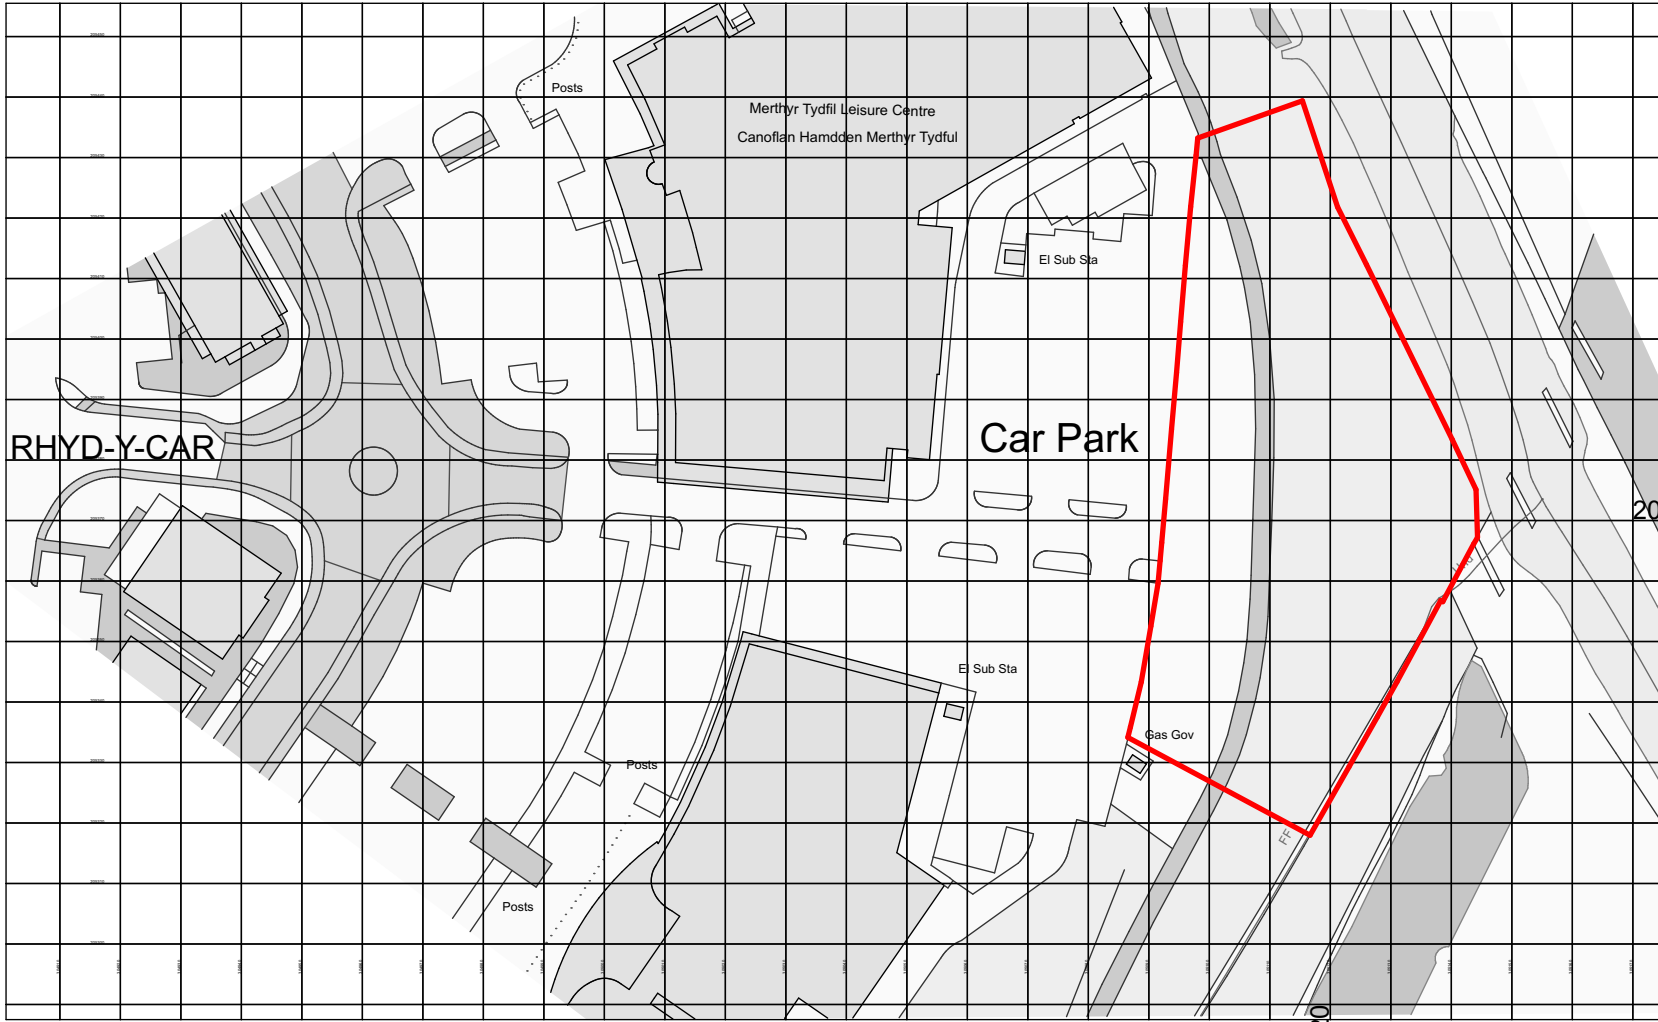

Ordnance Survey, (c) Crown Copyright 2019. All rights reserved. Licence number 100022432

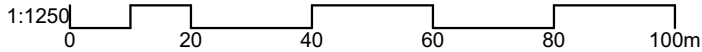

Site Location:
51° 44' 20"
3° 22' 33"

Scales @ A4
1:1250
File: 200114_HWIT Rhydydar_Site_New Location_A23.pln

Client
Mr David Cousins

Job Title
HWIT Offices
Merthyr Tydfil Leisure Village, Rhydydar, Merthyr Tydfil
CF48 1UT

dennis hellyar Architects

Unit 15 - BSC
Hood Road
Barry
Vale of Glamorgan
CF62 5QN



Drawing Title
OS Plan

Date: 15/01/2020

t: +44 (0)1446 500720
e: info@dennishellyar-architects.com
w: www.dennishellyar-architects.com



This document and its design content is © Dennis Hellyar Architects. It shall be read in conjunction with all other associated project information including models, specifications, schedules and related consultants documents. Do not scale from documents. All dimensions to be checked on site. Immediately report any discrepancies, errors or omissions on this document to the Originator. If in doubt ASK.

Purpose of Issue

PLANNING APPLICATION

Drawing No

L(-1)01



Rev

P