


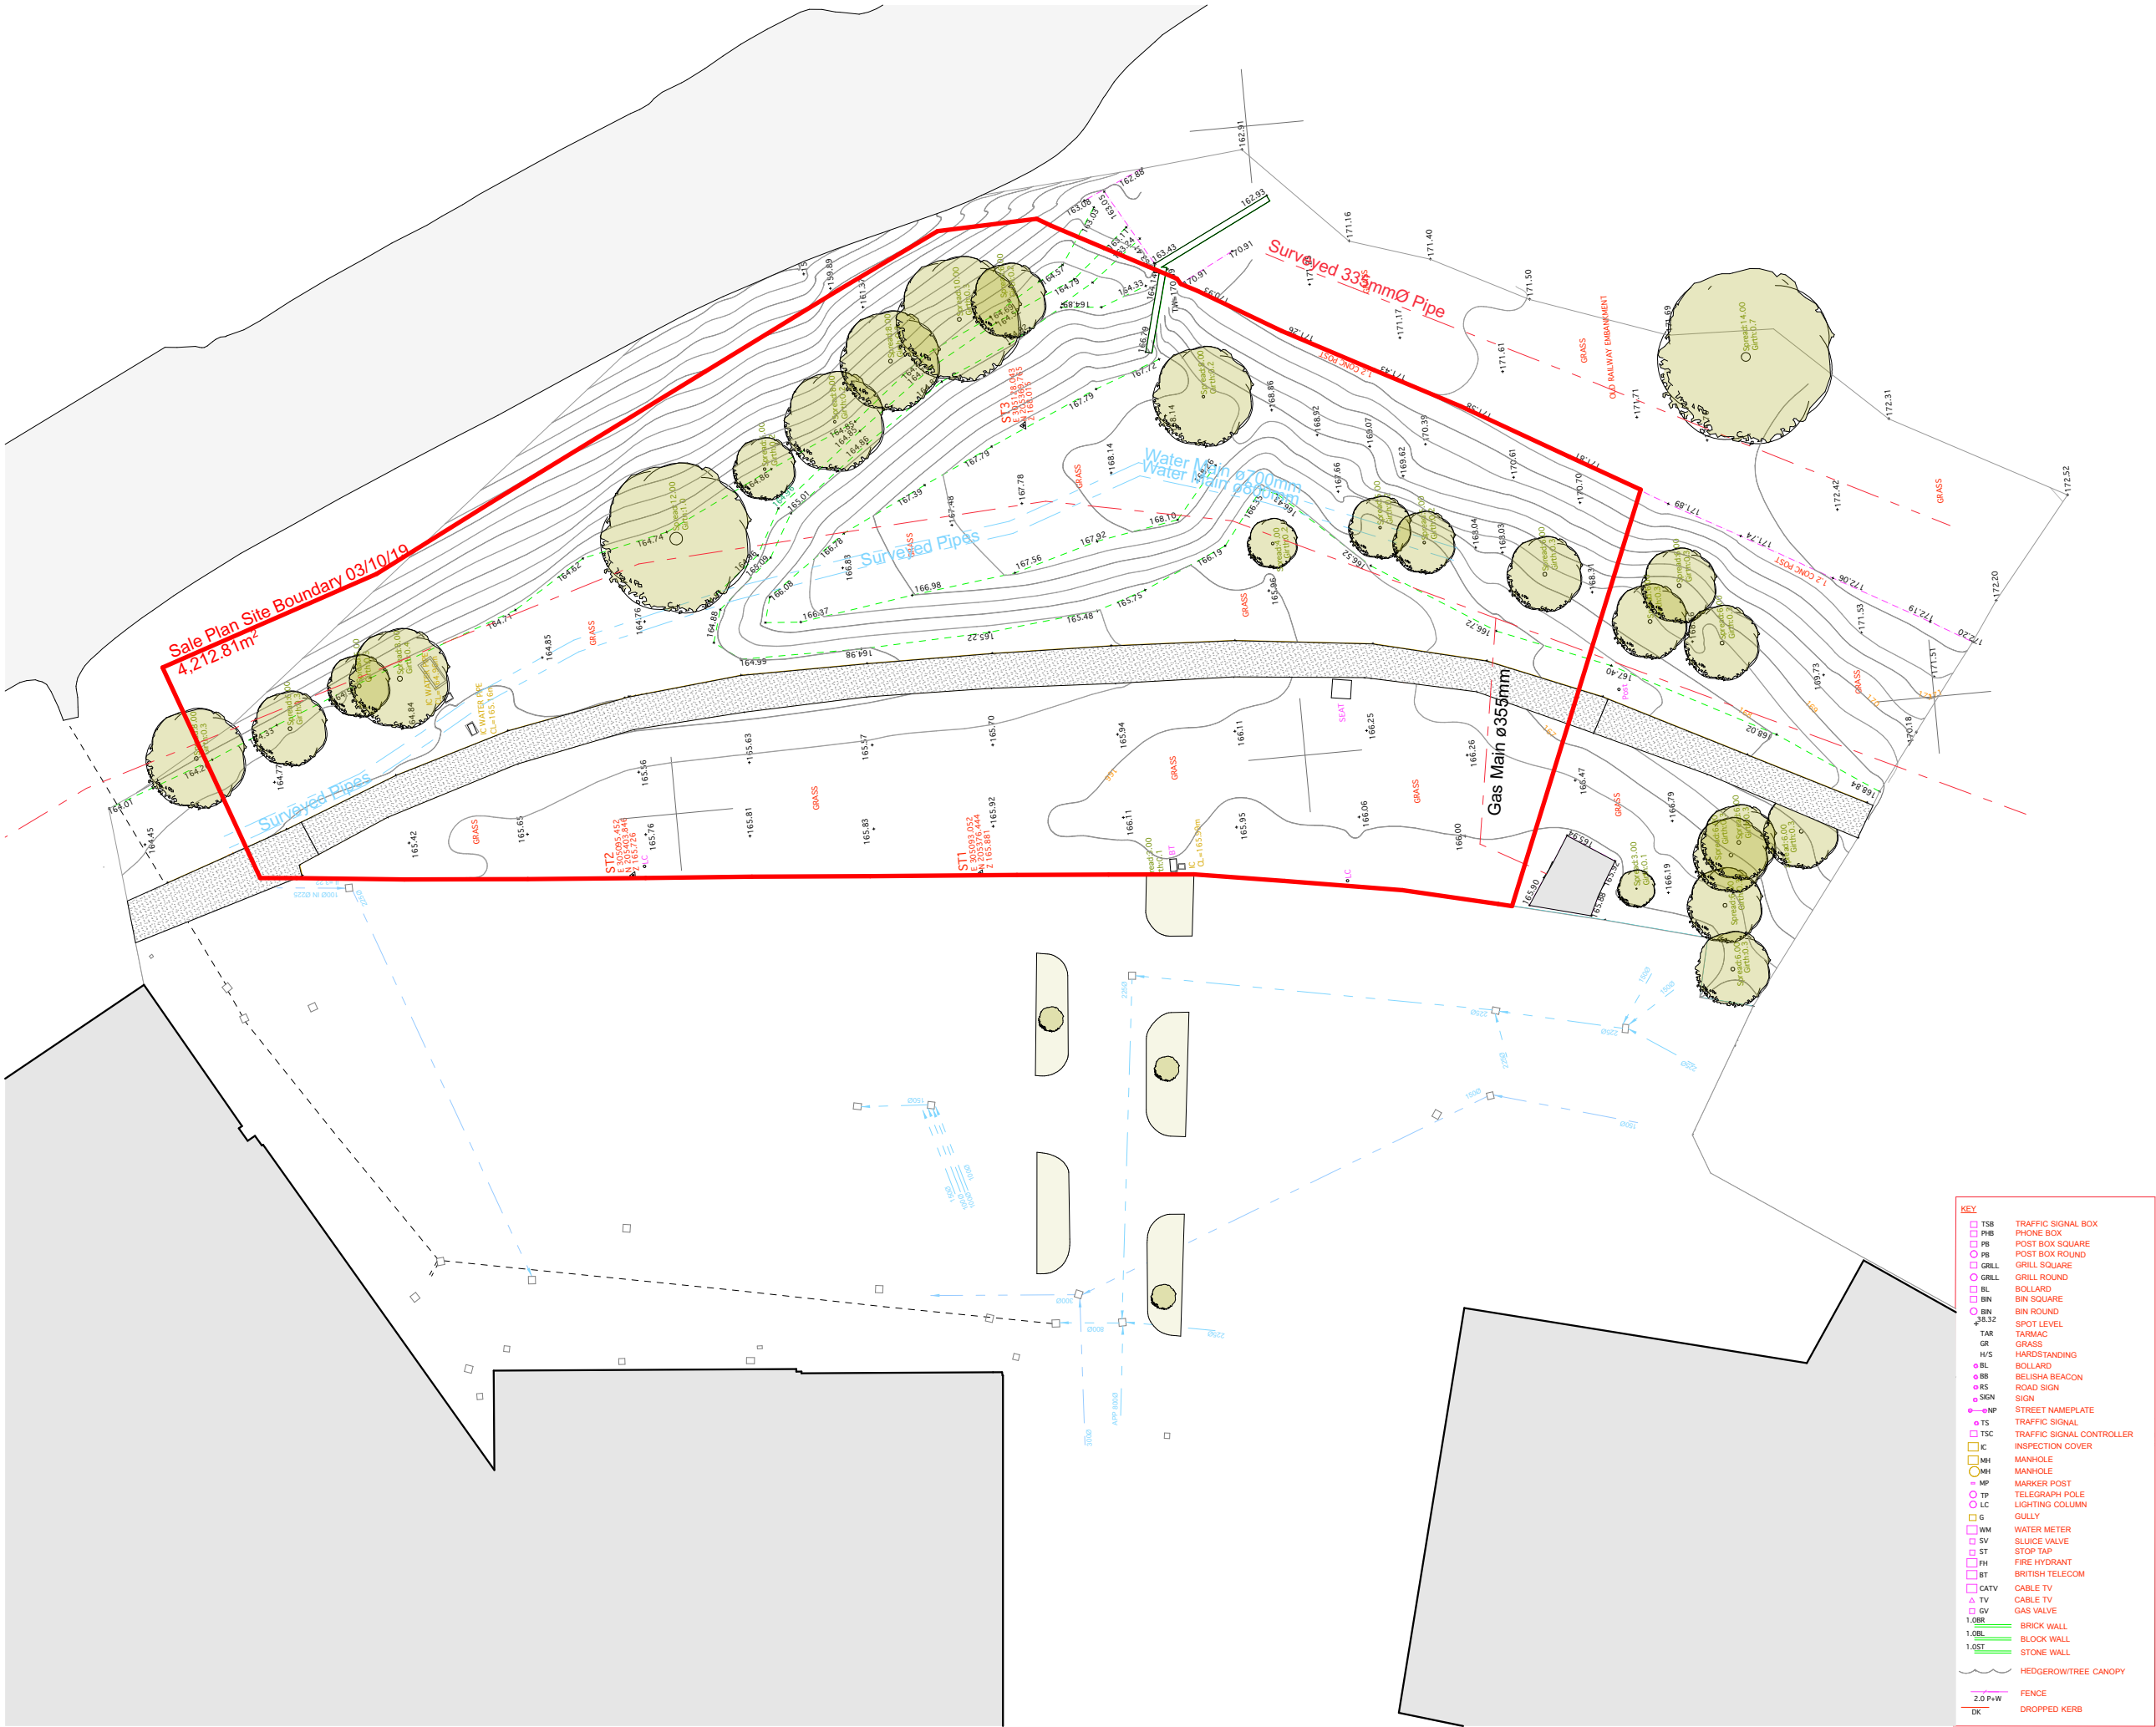

Scales @ A3
1:500

File:
200114_HWIT Rhydyar_Site_New Location_A23.pln

Purpose of Issue
PLANNING APPLICATION

Drawing No
L(-1)02

Client
Mr David Cousins

Job Title
HWIT Offices
Merthyr Tydfil Leisure Village, Rhydyar, Merthyr Tydfil
CF48 1UT

Date: 15/01/2020

Rev
P

Description
Existing Site

Unit 15 - BSC
Hood Road
Barry
Vale of Glamorgan
CF62 5QN

dennis hellyar Architects


t: +44 (0)1446 500720
e: info@dennishellyar-architects.com
w: www.dennishellyar-architects.com
Architects Registration Board

Date
17/12/2019

By

0 2000 4000 6000 8000mm



This document and its design content is © Dennis Hellyar Architects. It shall be read in conjunction with all other associated project information including models, specifications, schedules and related consultants documents. Do not scale from documents. All dimensions to be checked on site. Immediately report any discrepancies, errors or omissions on this document to the Originator, if in doubt ASK.