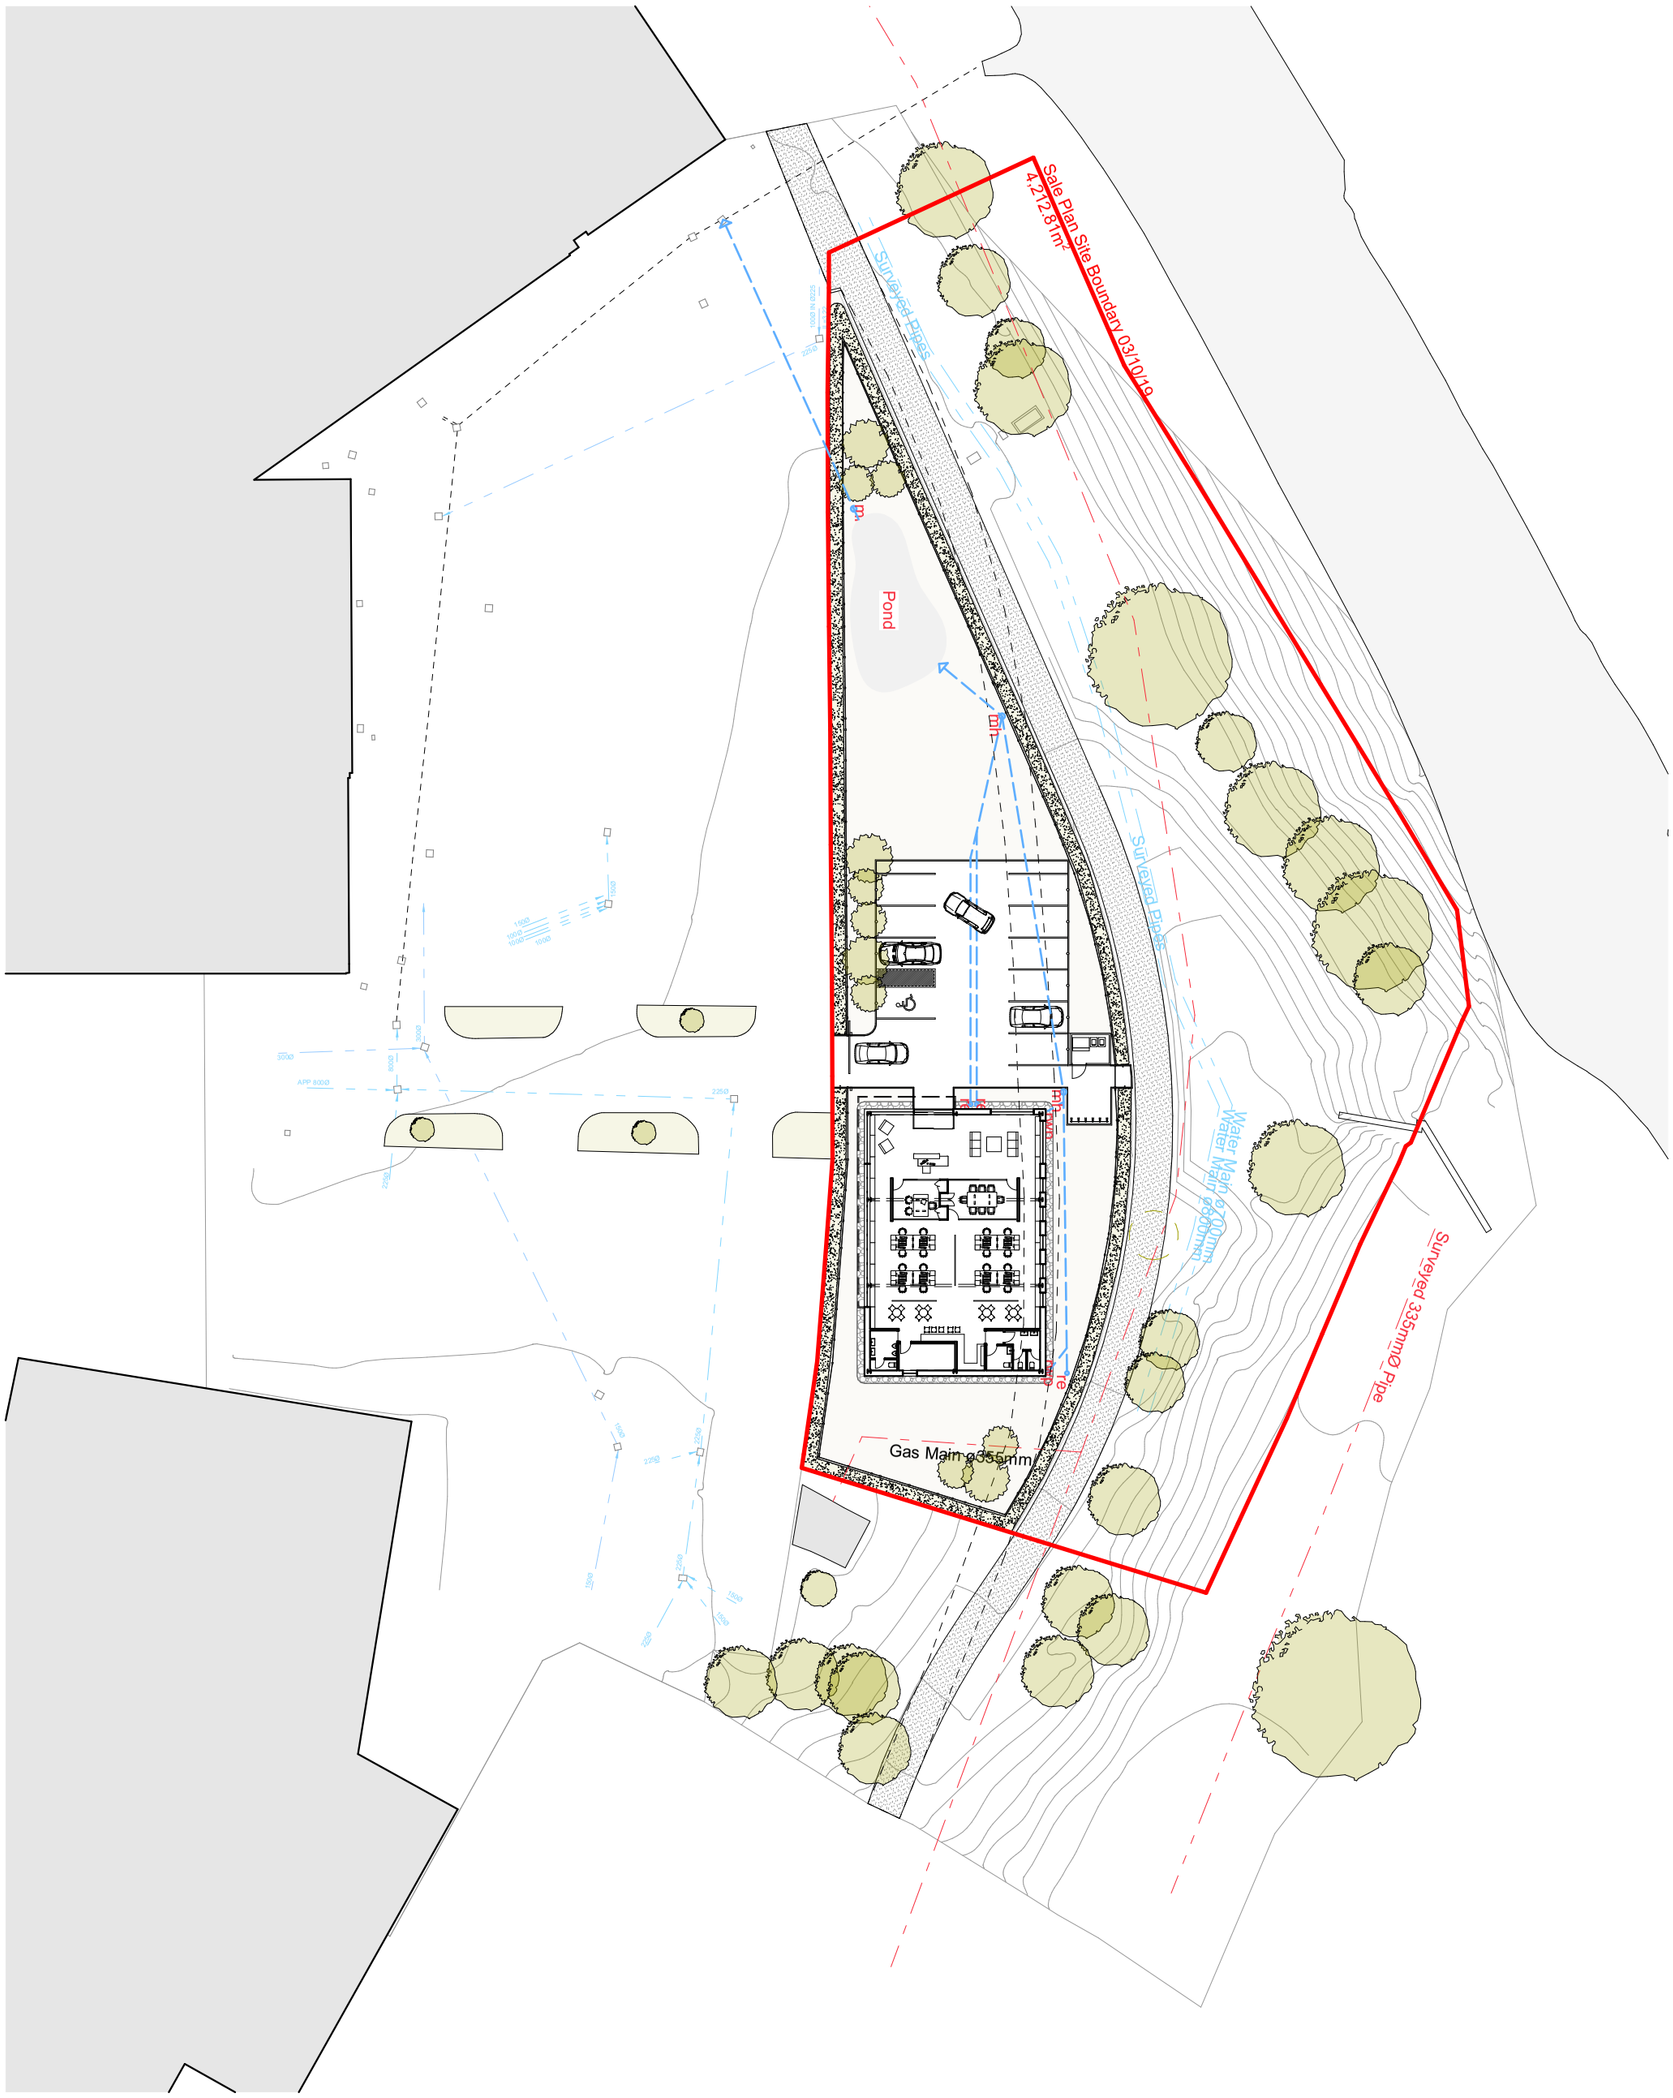


Scales @ **A3**	File:		
1:500	200114_HWIT Rhydycar_Site_New Location_A23.pln		

Client
Mr David Cousins

Job Title
HWIT Offices
Merthyr Tydfil Leisure Village, Rhydycar, Merthyr, Merthyr Tydfil
CF48 1UT

Drawing Title
Proposed Site Layout

Date: 15/01/2020

dennis hellyar **Architects**

Unit 15 - BSC
Hood Road
Barry
Vale of Glamorgan
CF62 5QN

RIBA Chartered Practice

t: +44 (0)1446 500720
e: info@dennishellyar-architects.com
w: www.dennishellyar-architects.com

Architects Registration Board

Rev	Description	Date	By
P		17/12/2019	
P1	New Pond and Pavement Layout amended	17/12/2019	JRM
P2	Metal roof and PV panels added, Pond size amended and sw drainage shown	13/01/2020	JRM

Purpose of Issue: PLANNING APPLICATION

Drawing No: L(-1)03

Rev: P2

This document and its design content is © Dennis Hellyar Architects. It shall be read in conjunction with all other associated project information including models, specifications, schedules and related consultants documents. Do not scale from documents. All dimensions to be checked on site. Immediately report any discrepancies, errors or omissions on this document to the Originator. If in doubt ASK.

0 10 20 30 40m