




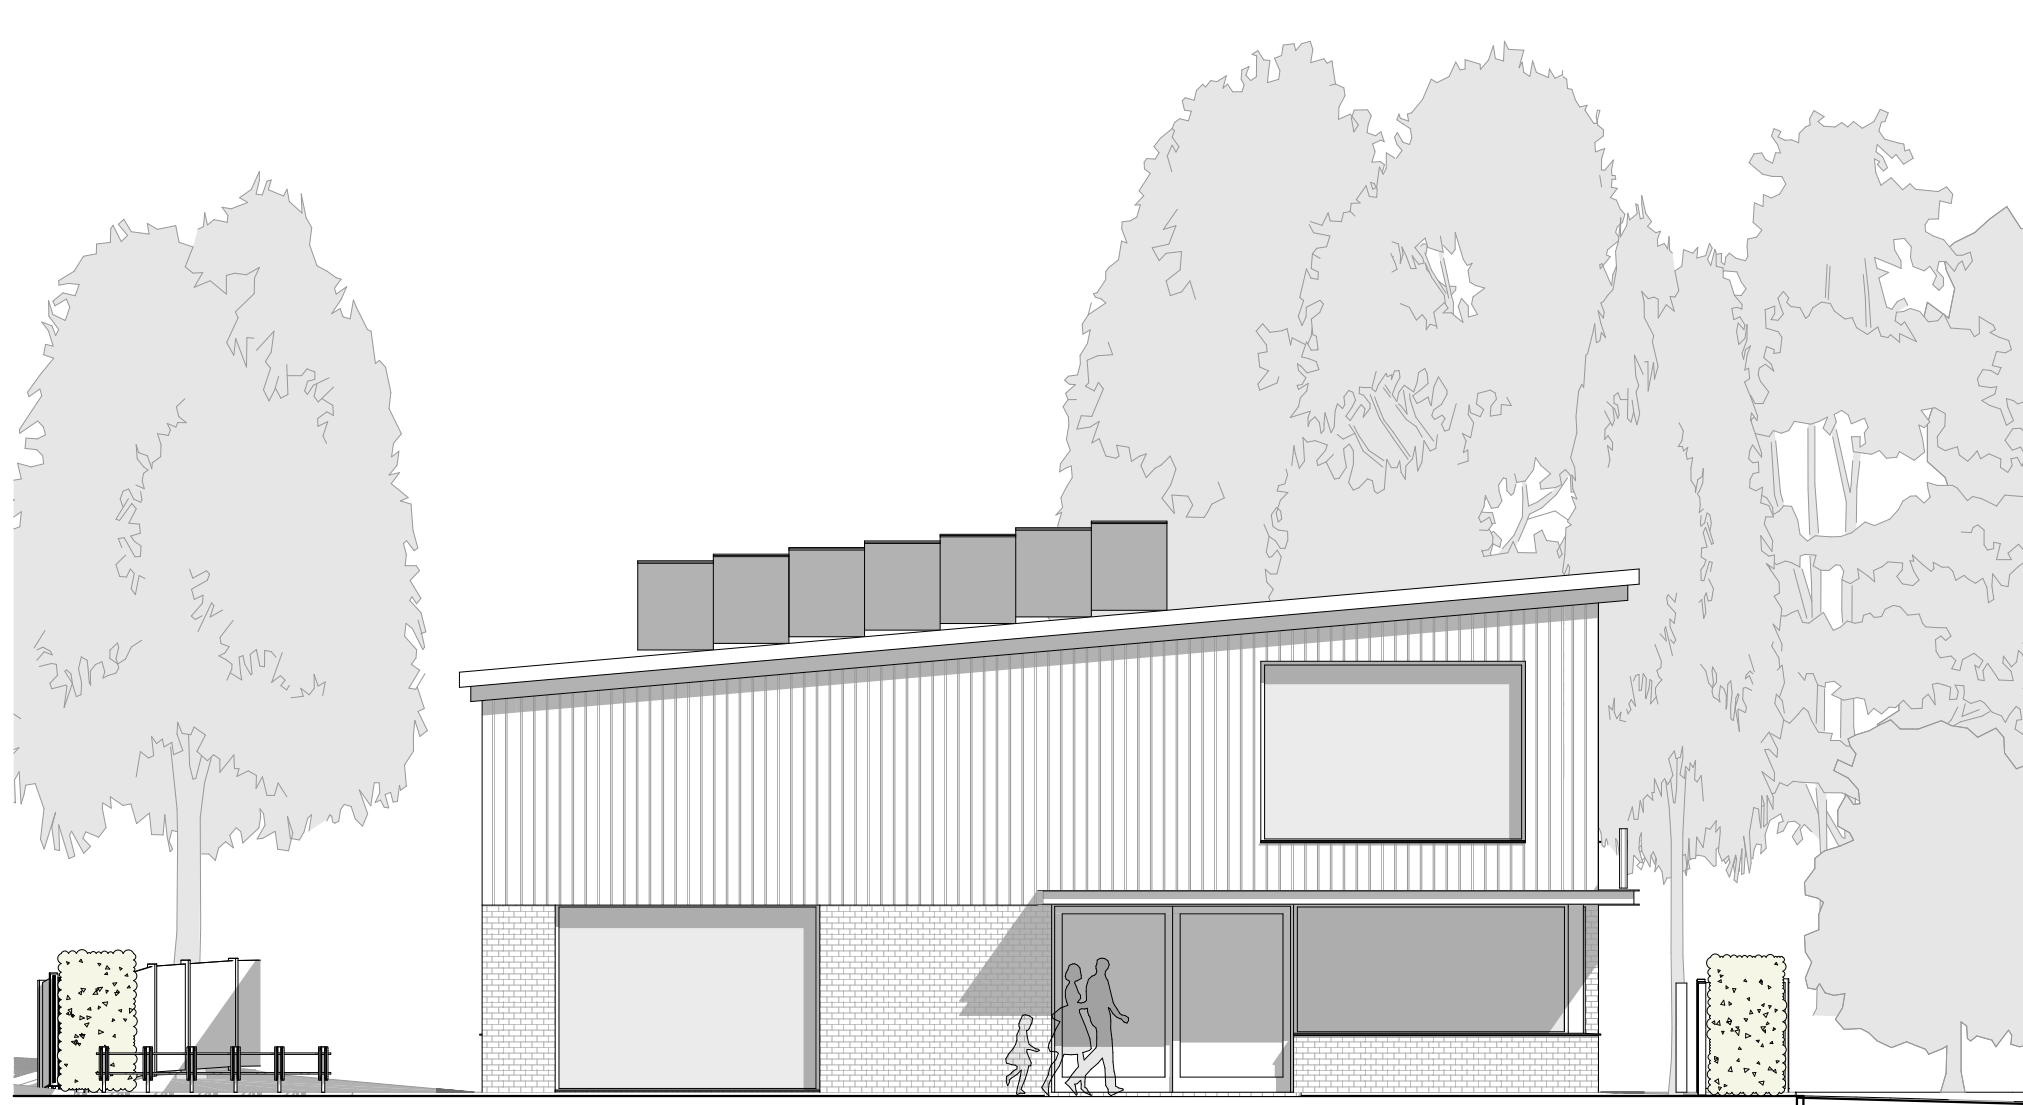


E-03 Elevation 1:100

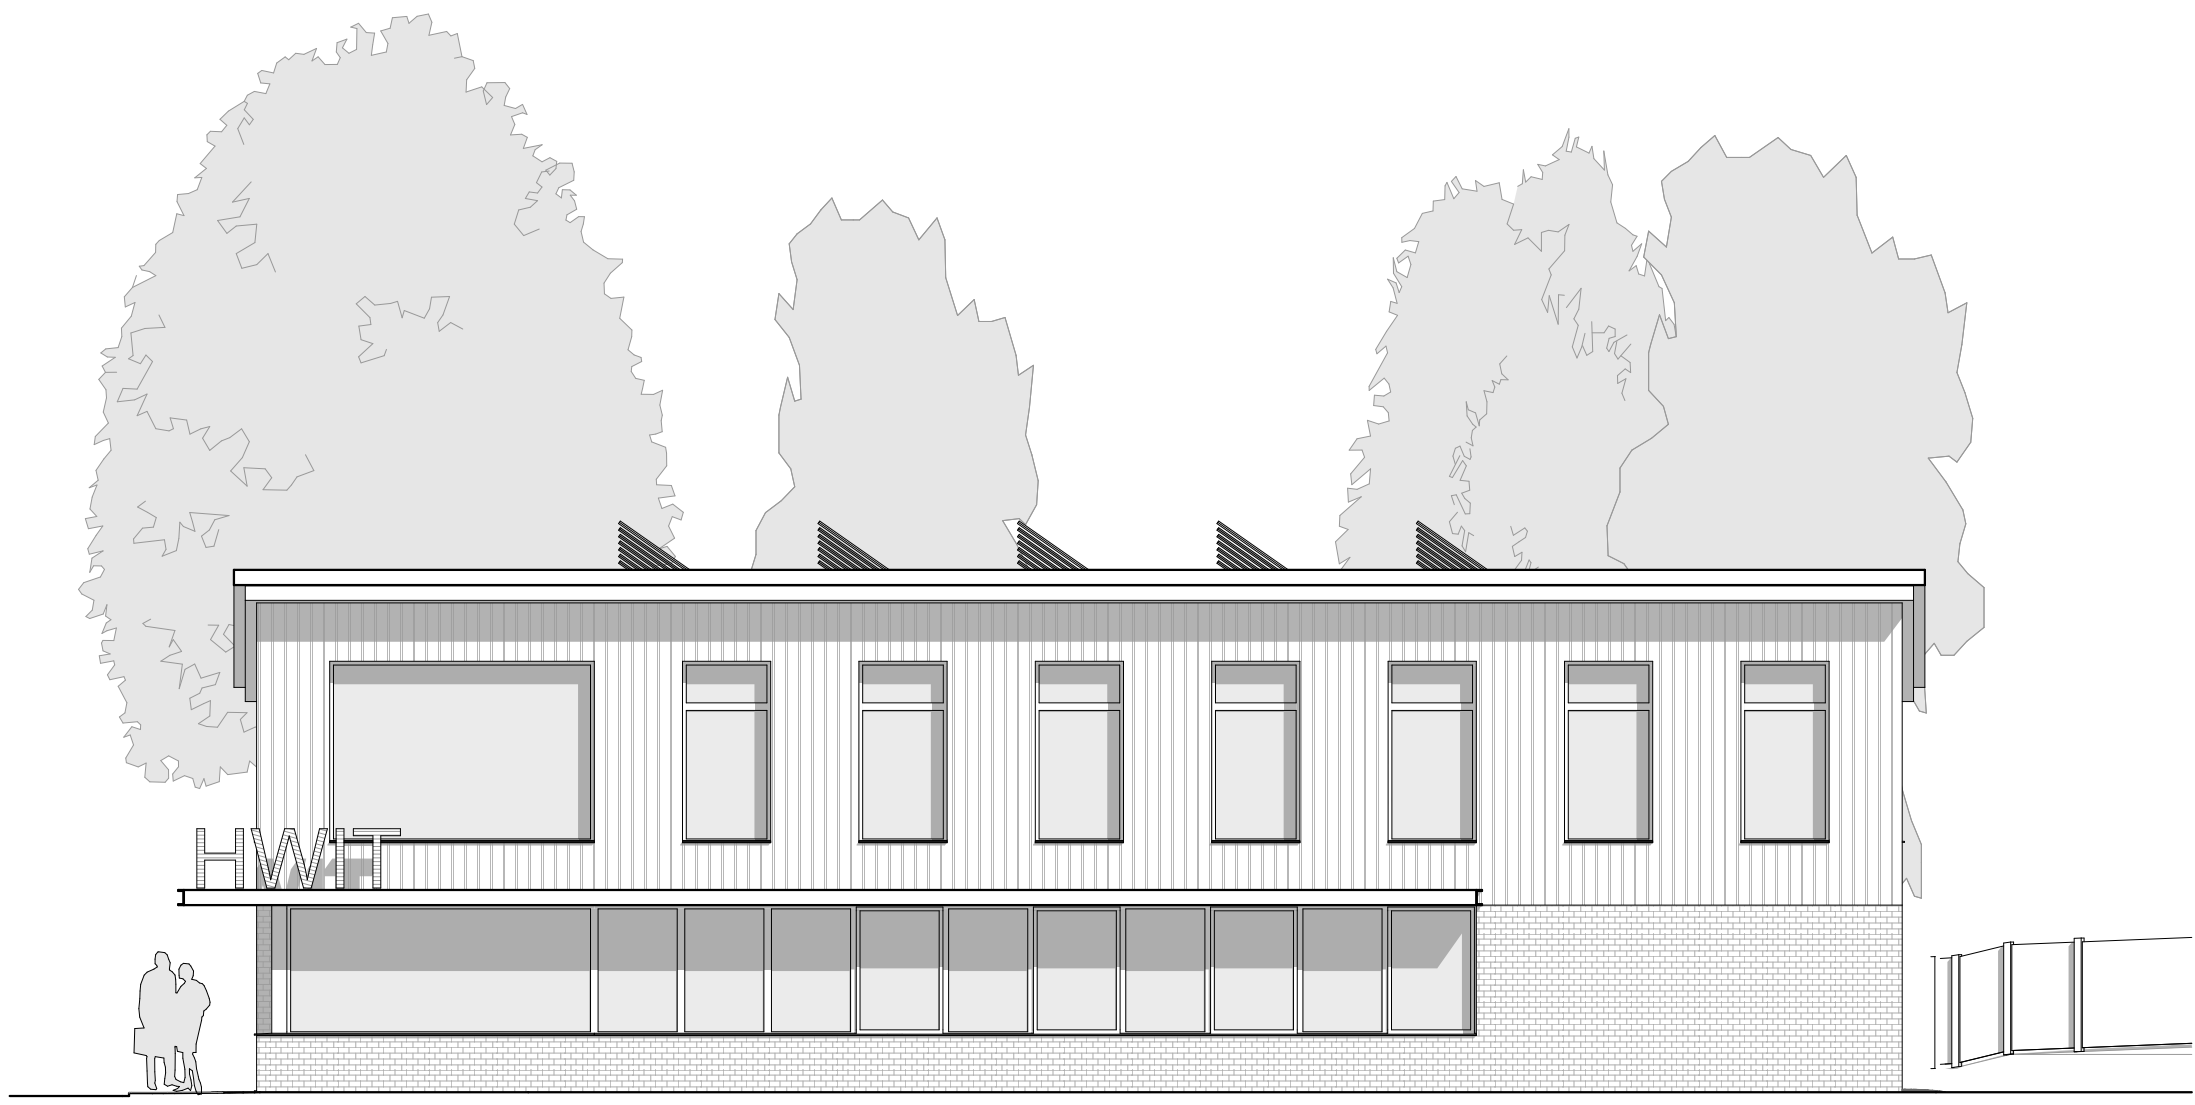



E-01 Elevation 1:100

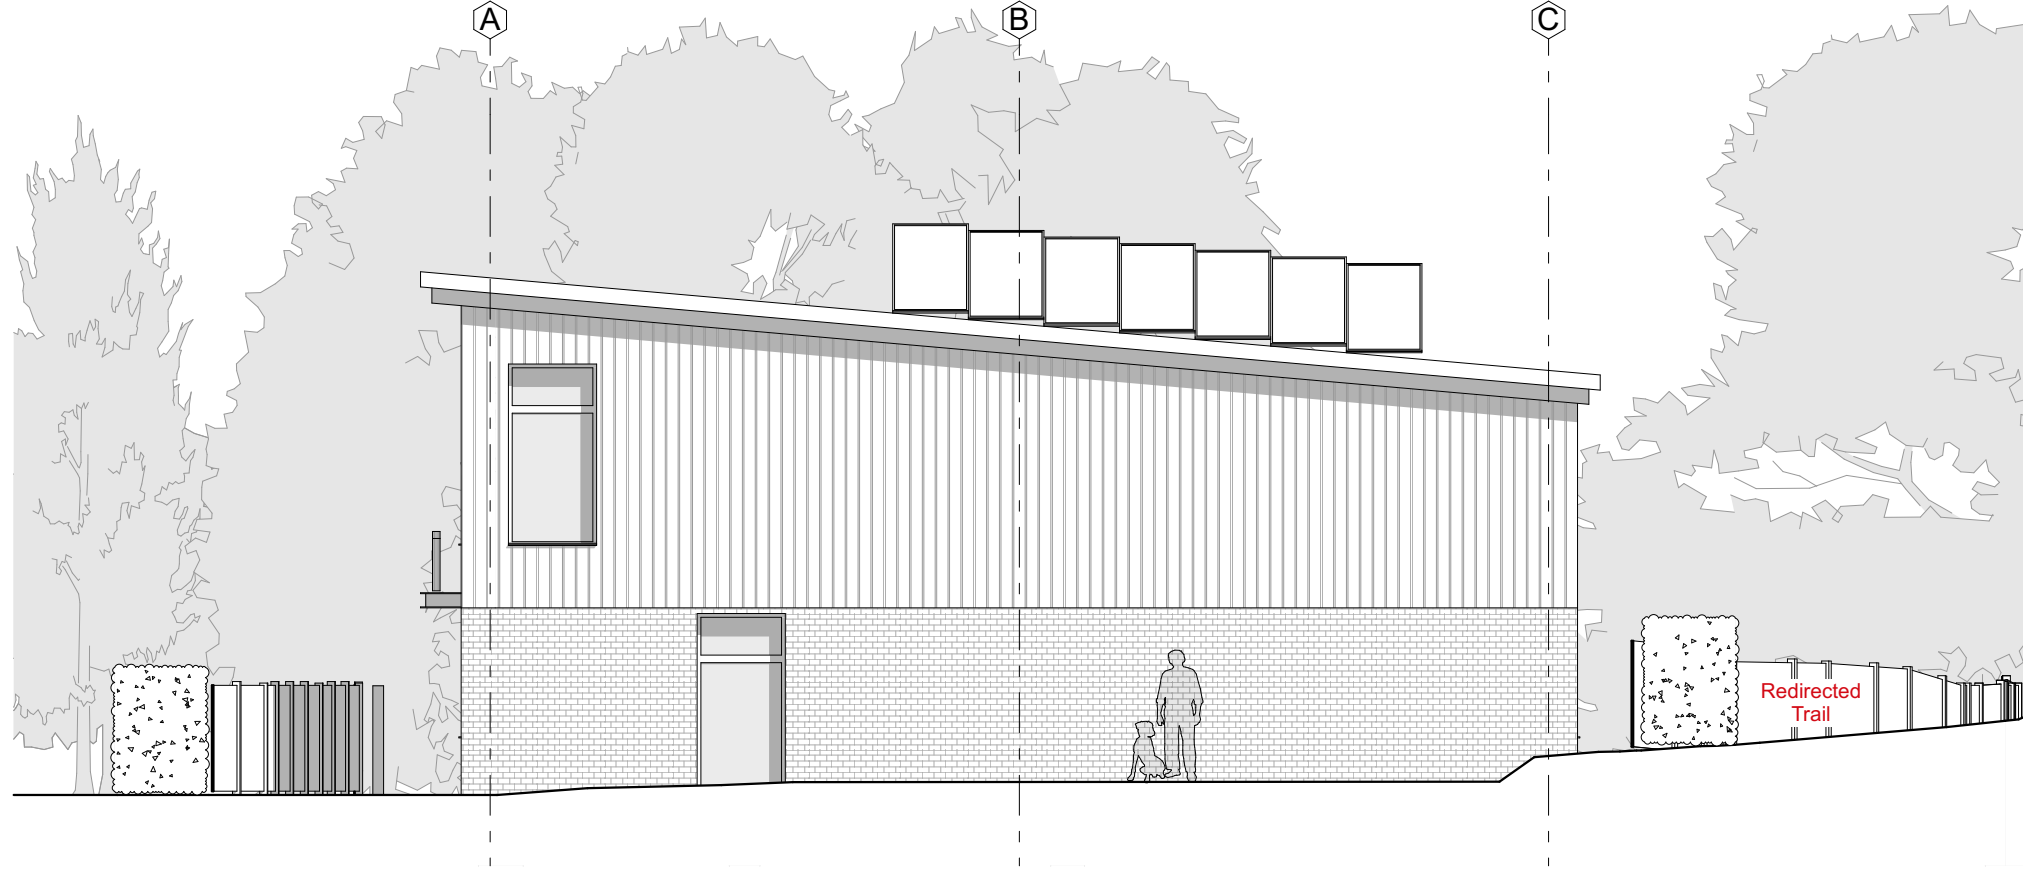

E-02 Elevation 1:100

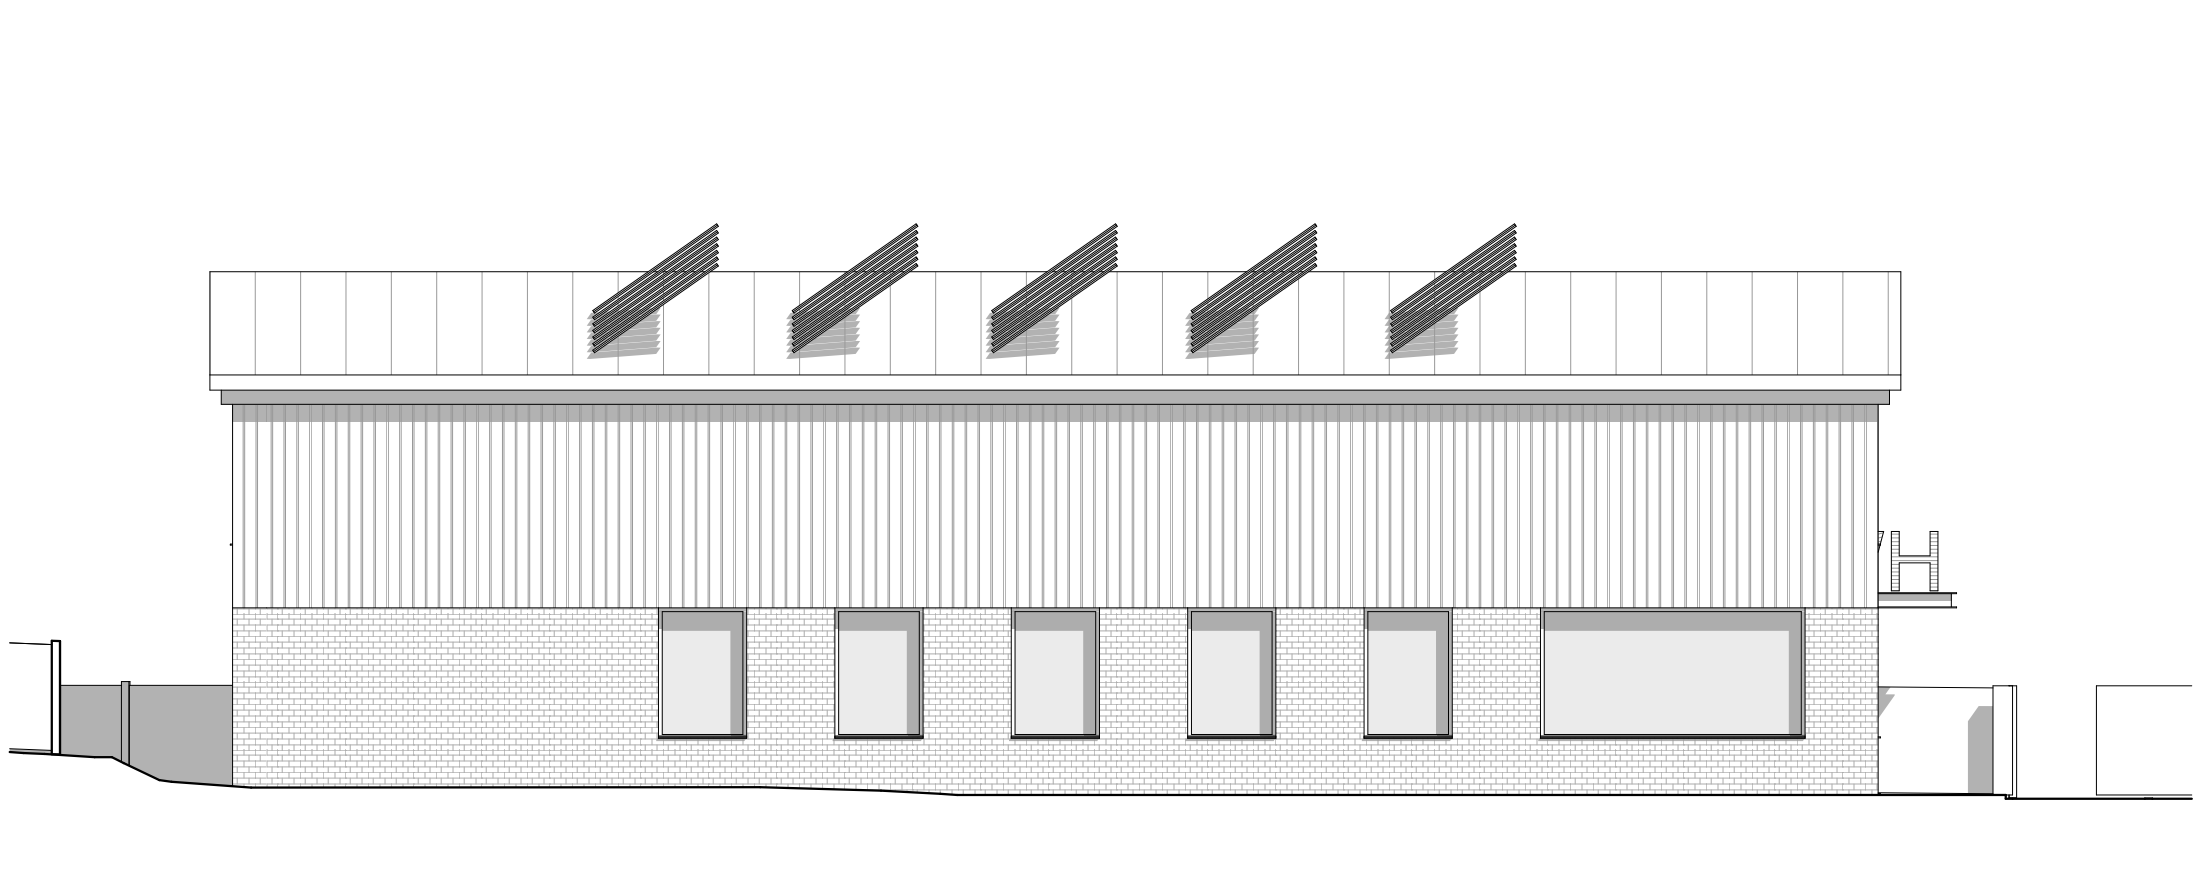

E-04 Elevation 1:100

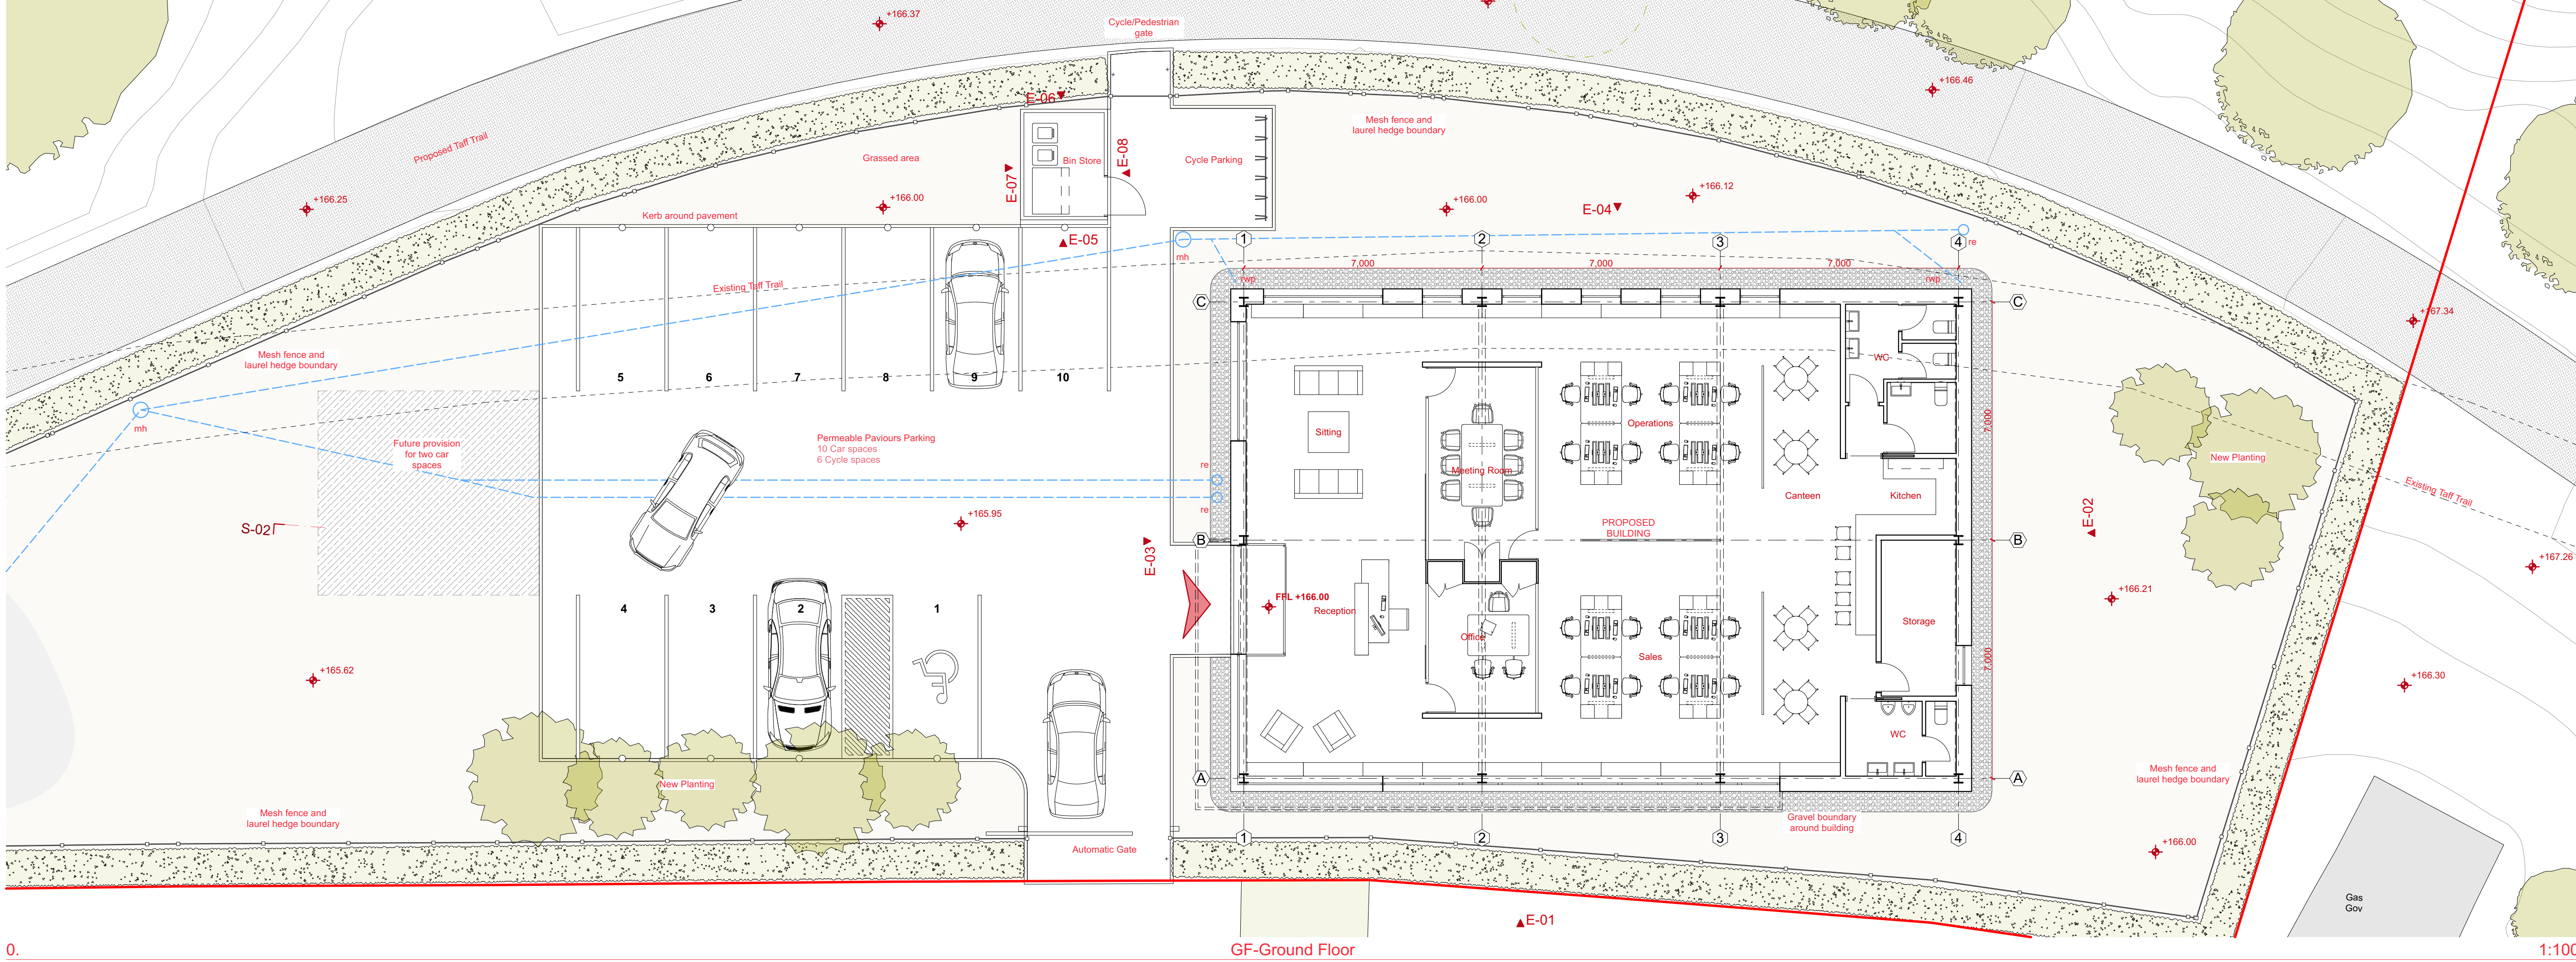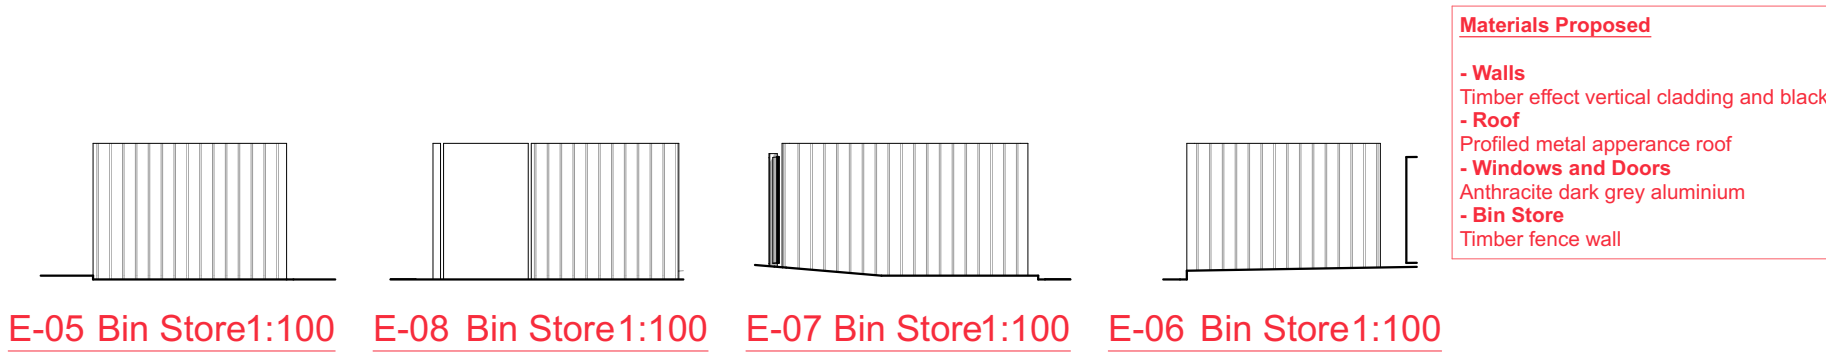

GF-Ground Floor 1:100

Scale @ A1 1:100, 1:500	File: 200114_HWT Rydygvar Site New Location_A23.dgn	Rev P1 P2	Description New Pond and Pavement Layout amended Metal roof and PV panels added. Pond size amended and see drainage shown	Date 17/12/2019 13/01/2020	By JRM
dennis hellyar Architects					
Unit 15, ESC Head Road Burry Merthyr Tydfil Leisure Village, Rydygvar, Merthyr Tydfil CF45 1UT CR22 5GN					
t: +44 (0)1446 500720 e: info@denhellyararchitects.com w: www.denhellyararchitects.com					
Drawing Title Proposed Layout					
Purpose of Issue PLANNING APPLICATION					
Drawing No L(-2)01					
Rev P2					