


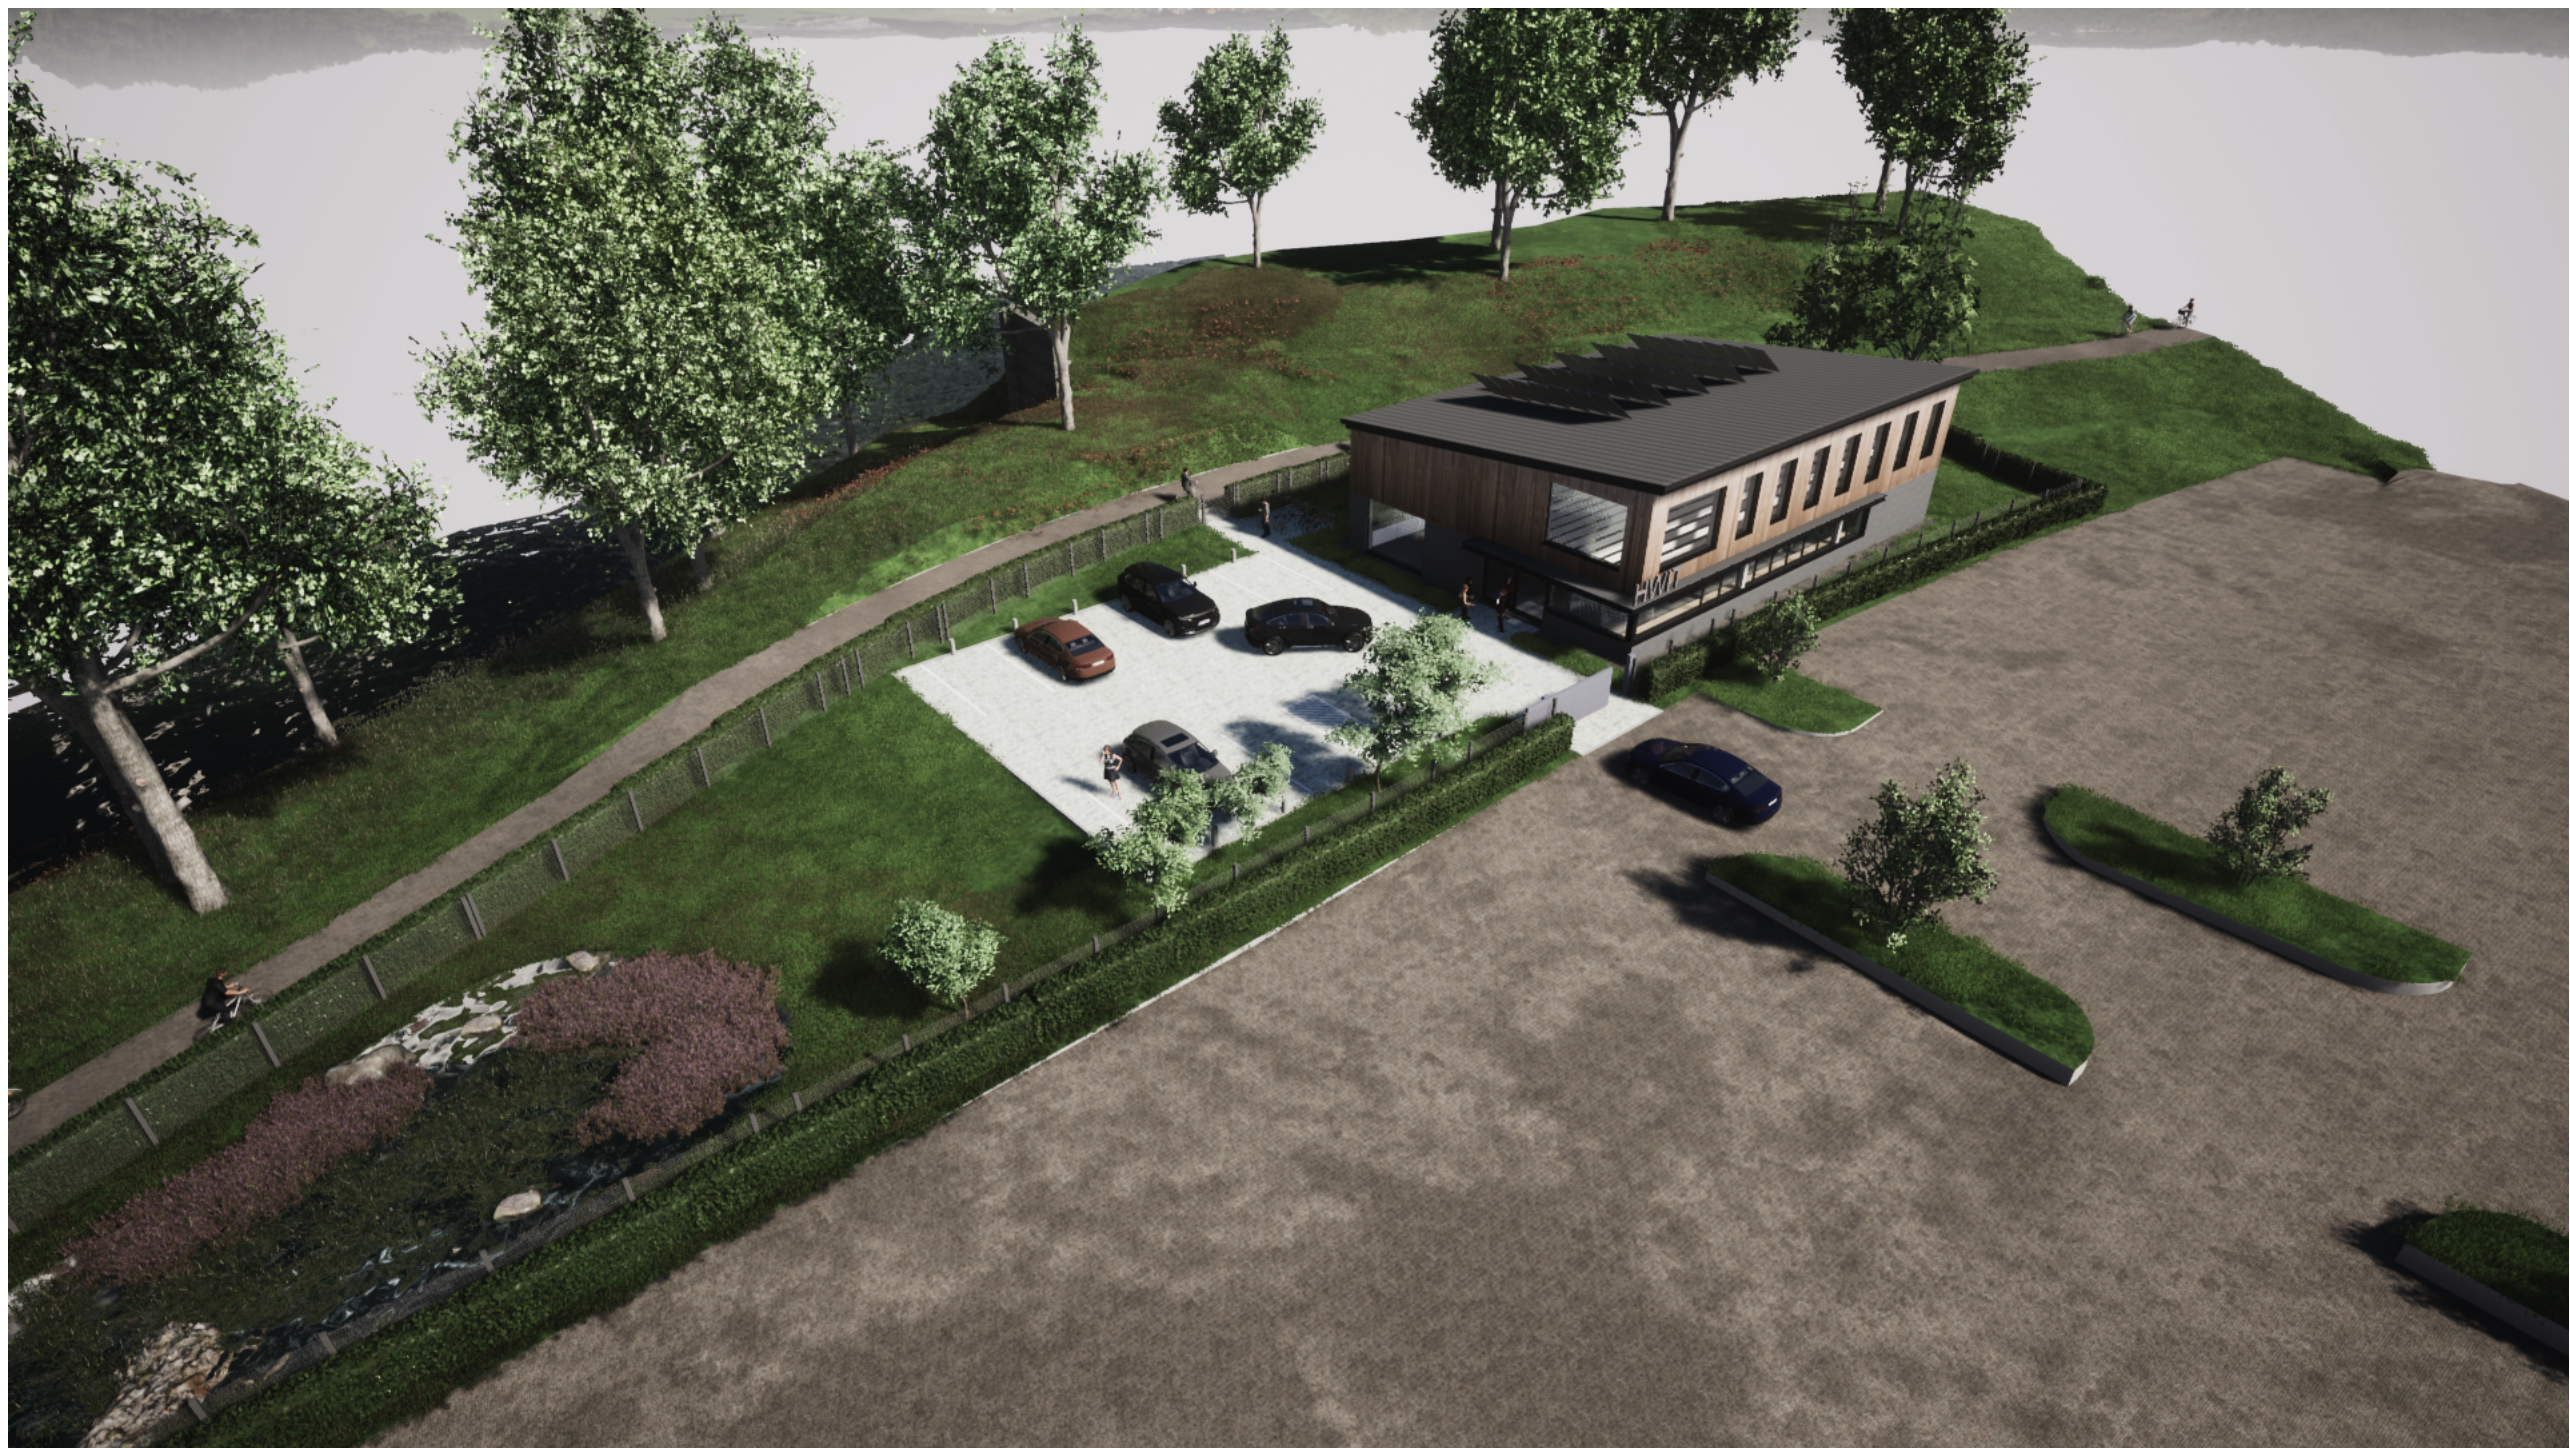

Scales @ A3

File: 2001

200114 HWIT Rhydyar Site New Location A23.pln

Client
Mr David Cousins

Job Title

HWIT Offices
Merthyr Tydfil Leisure Village, Rhydyar, Merthyr, Merthyr Tydfil
CF48 1UT

Drawing Title

General View 1

Date: 15/01/2020

dennis hellyar Architects

Unit 15 - BSC
Hood Road
Barry
Vale of Glamorgan
CF62 5QN



t: +44 (0)1446 500720
e: info@dennishellyar-architects.com
w: www.dennishellyar-architects.com

This document and its design content is © Dennis Hejlskov Architects. It shall be read in conjunction with all other associated project information including models, specifications, schedules and related consultants documents. Do not scale from documents. All dimensions to be checked on site. Immediately report any discrepancies, errors or omissions on this document to the Originator. If in doubt ASK.