


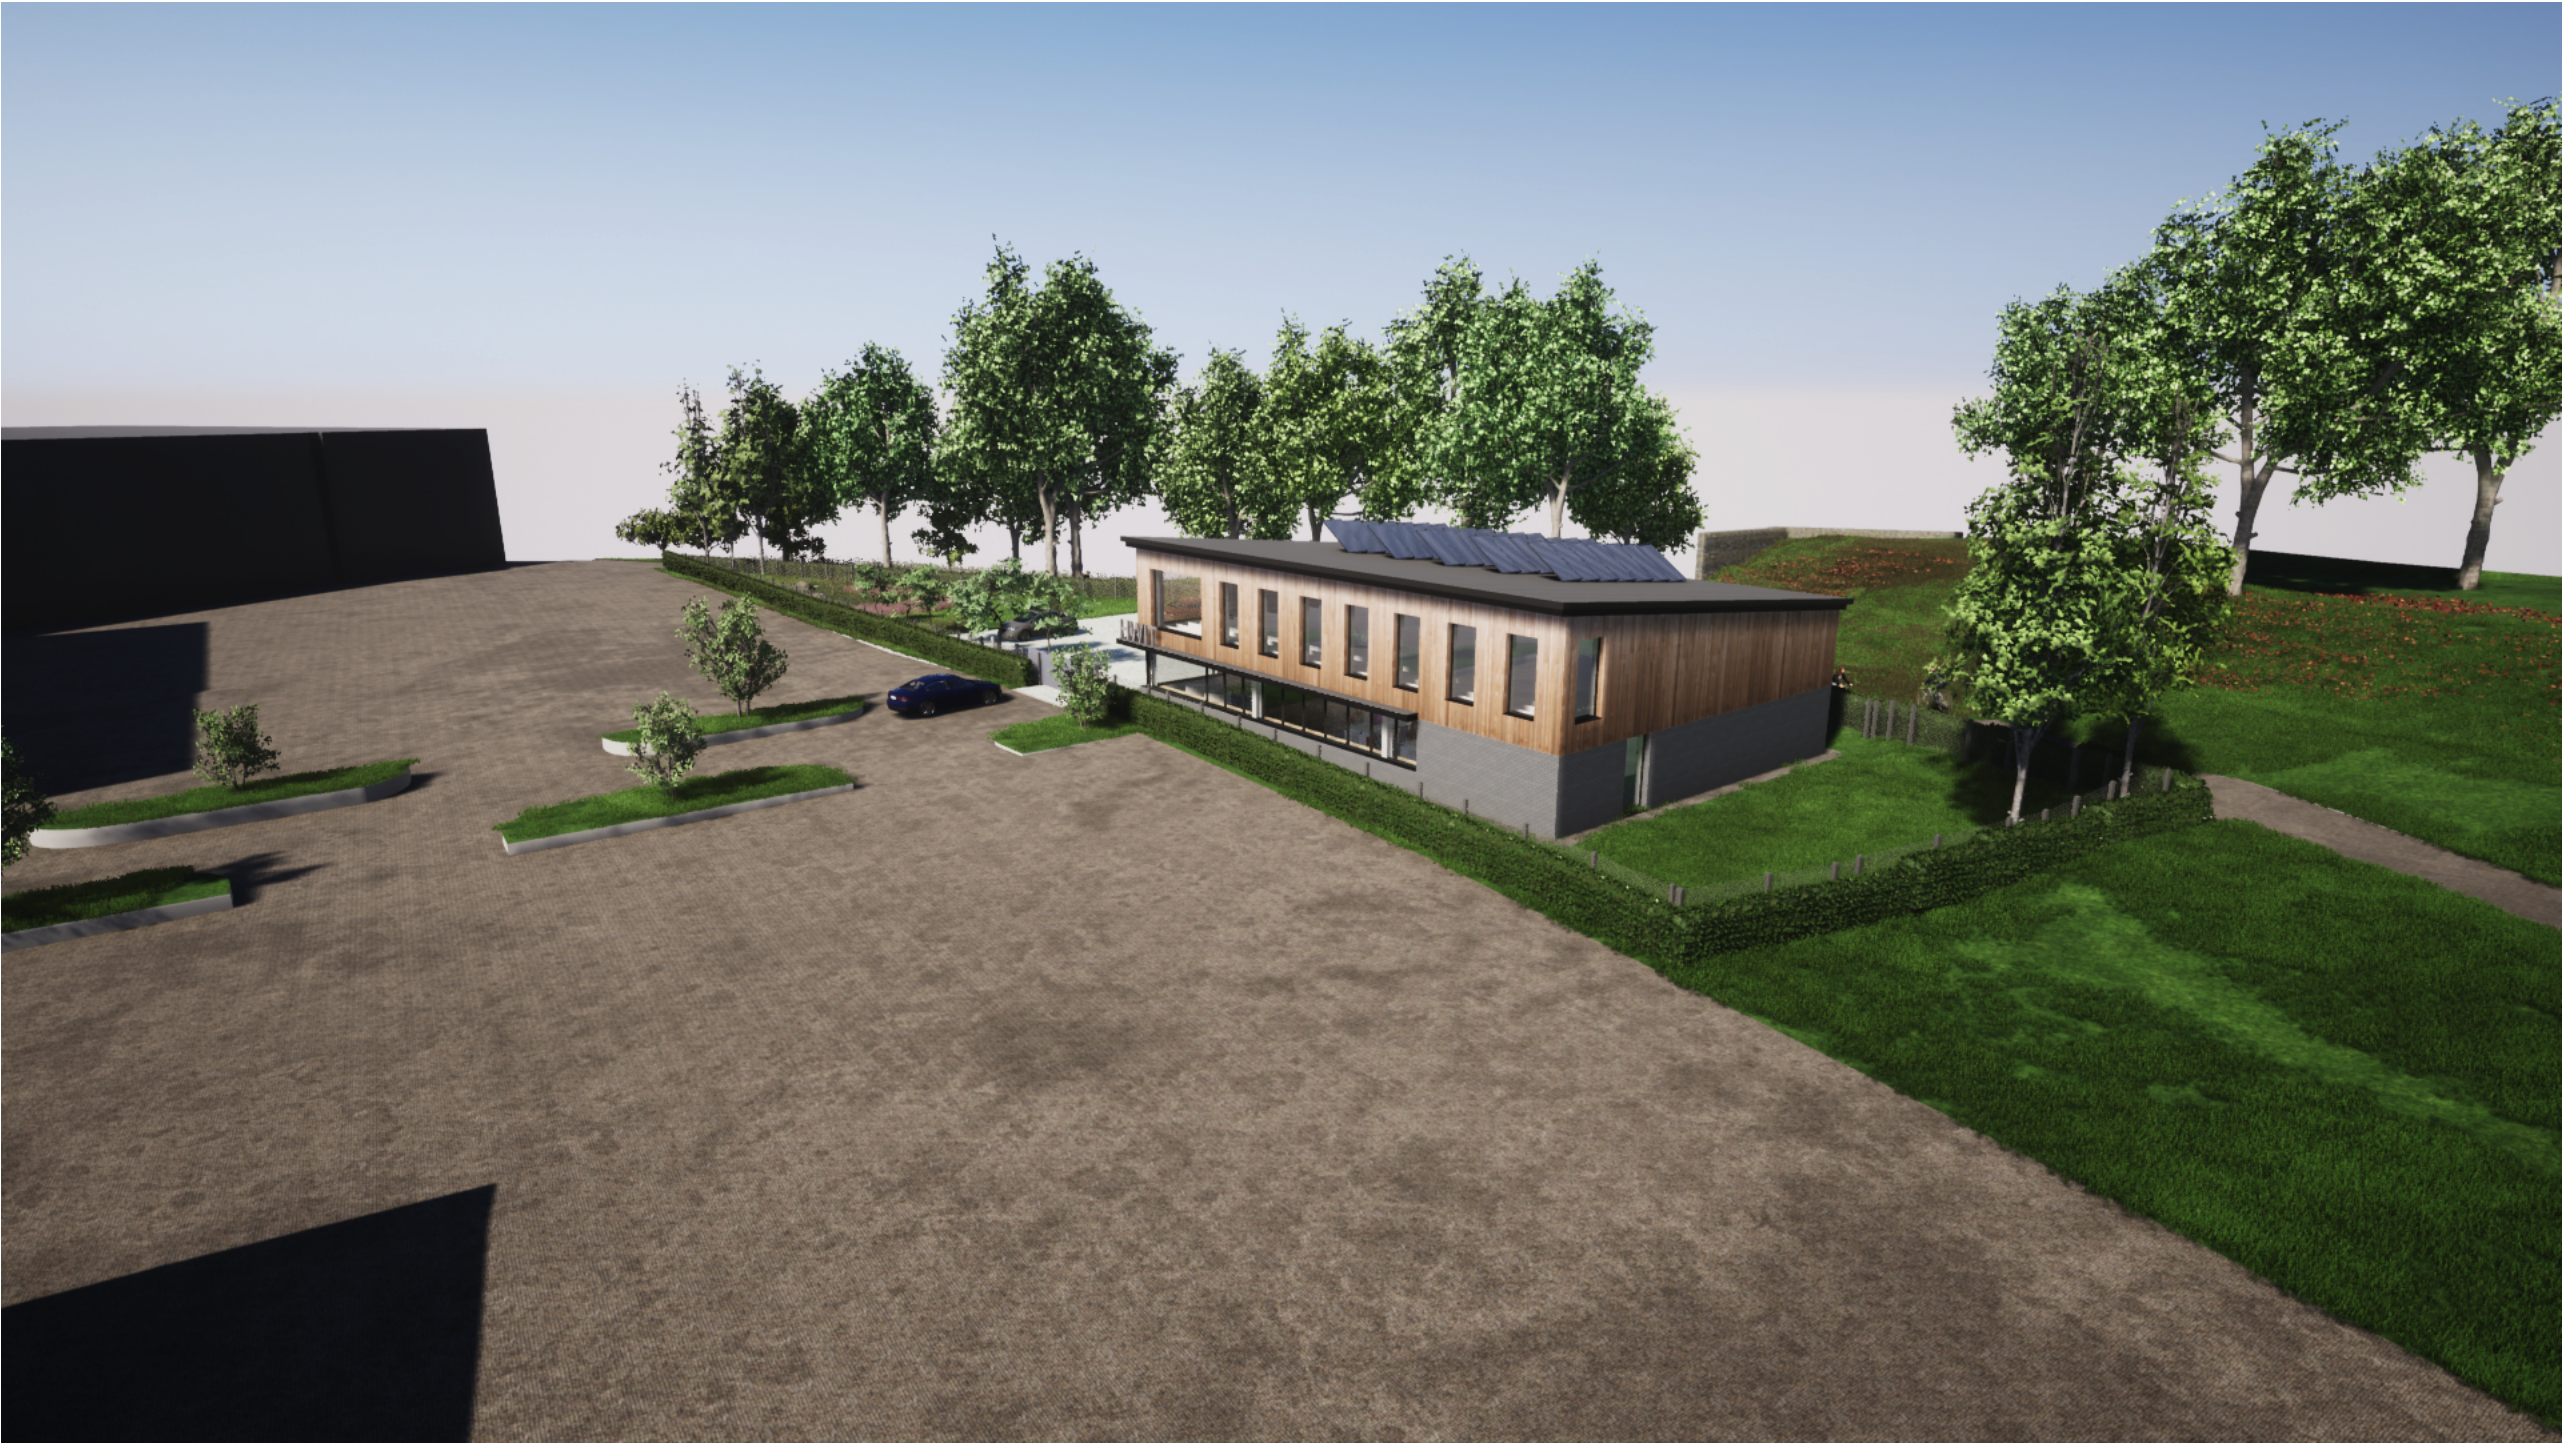

Scales @ A3		File:	200114_HWIT Rhydycaer_Site_New Location_A23.pln	</
-------------	--	-------	---	--	--	----

Purpose of Issue

PLANNING APPLICATION

Drawing No

L(-5)02

Rev

P2

