


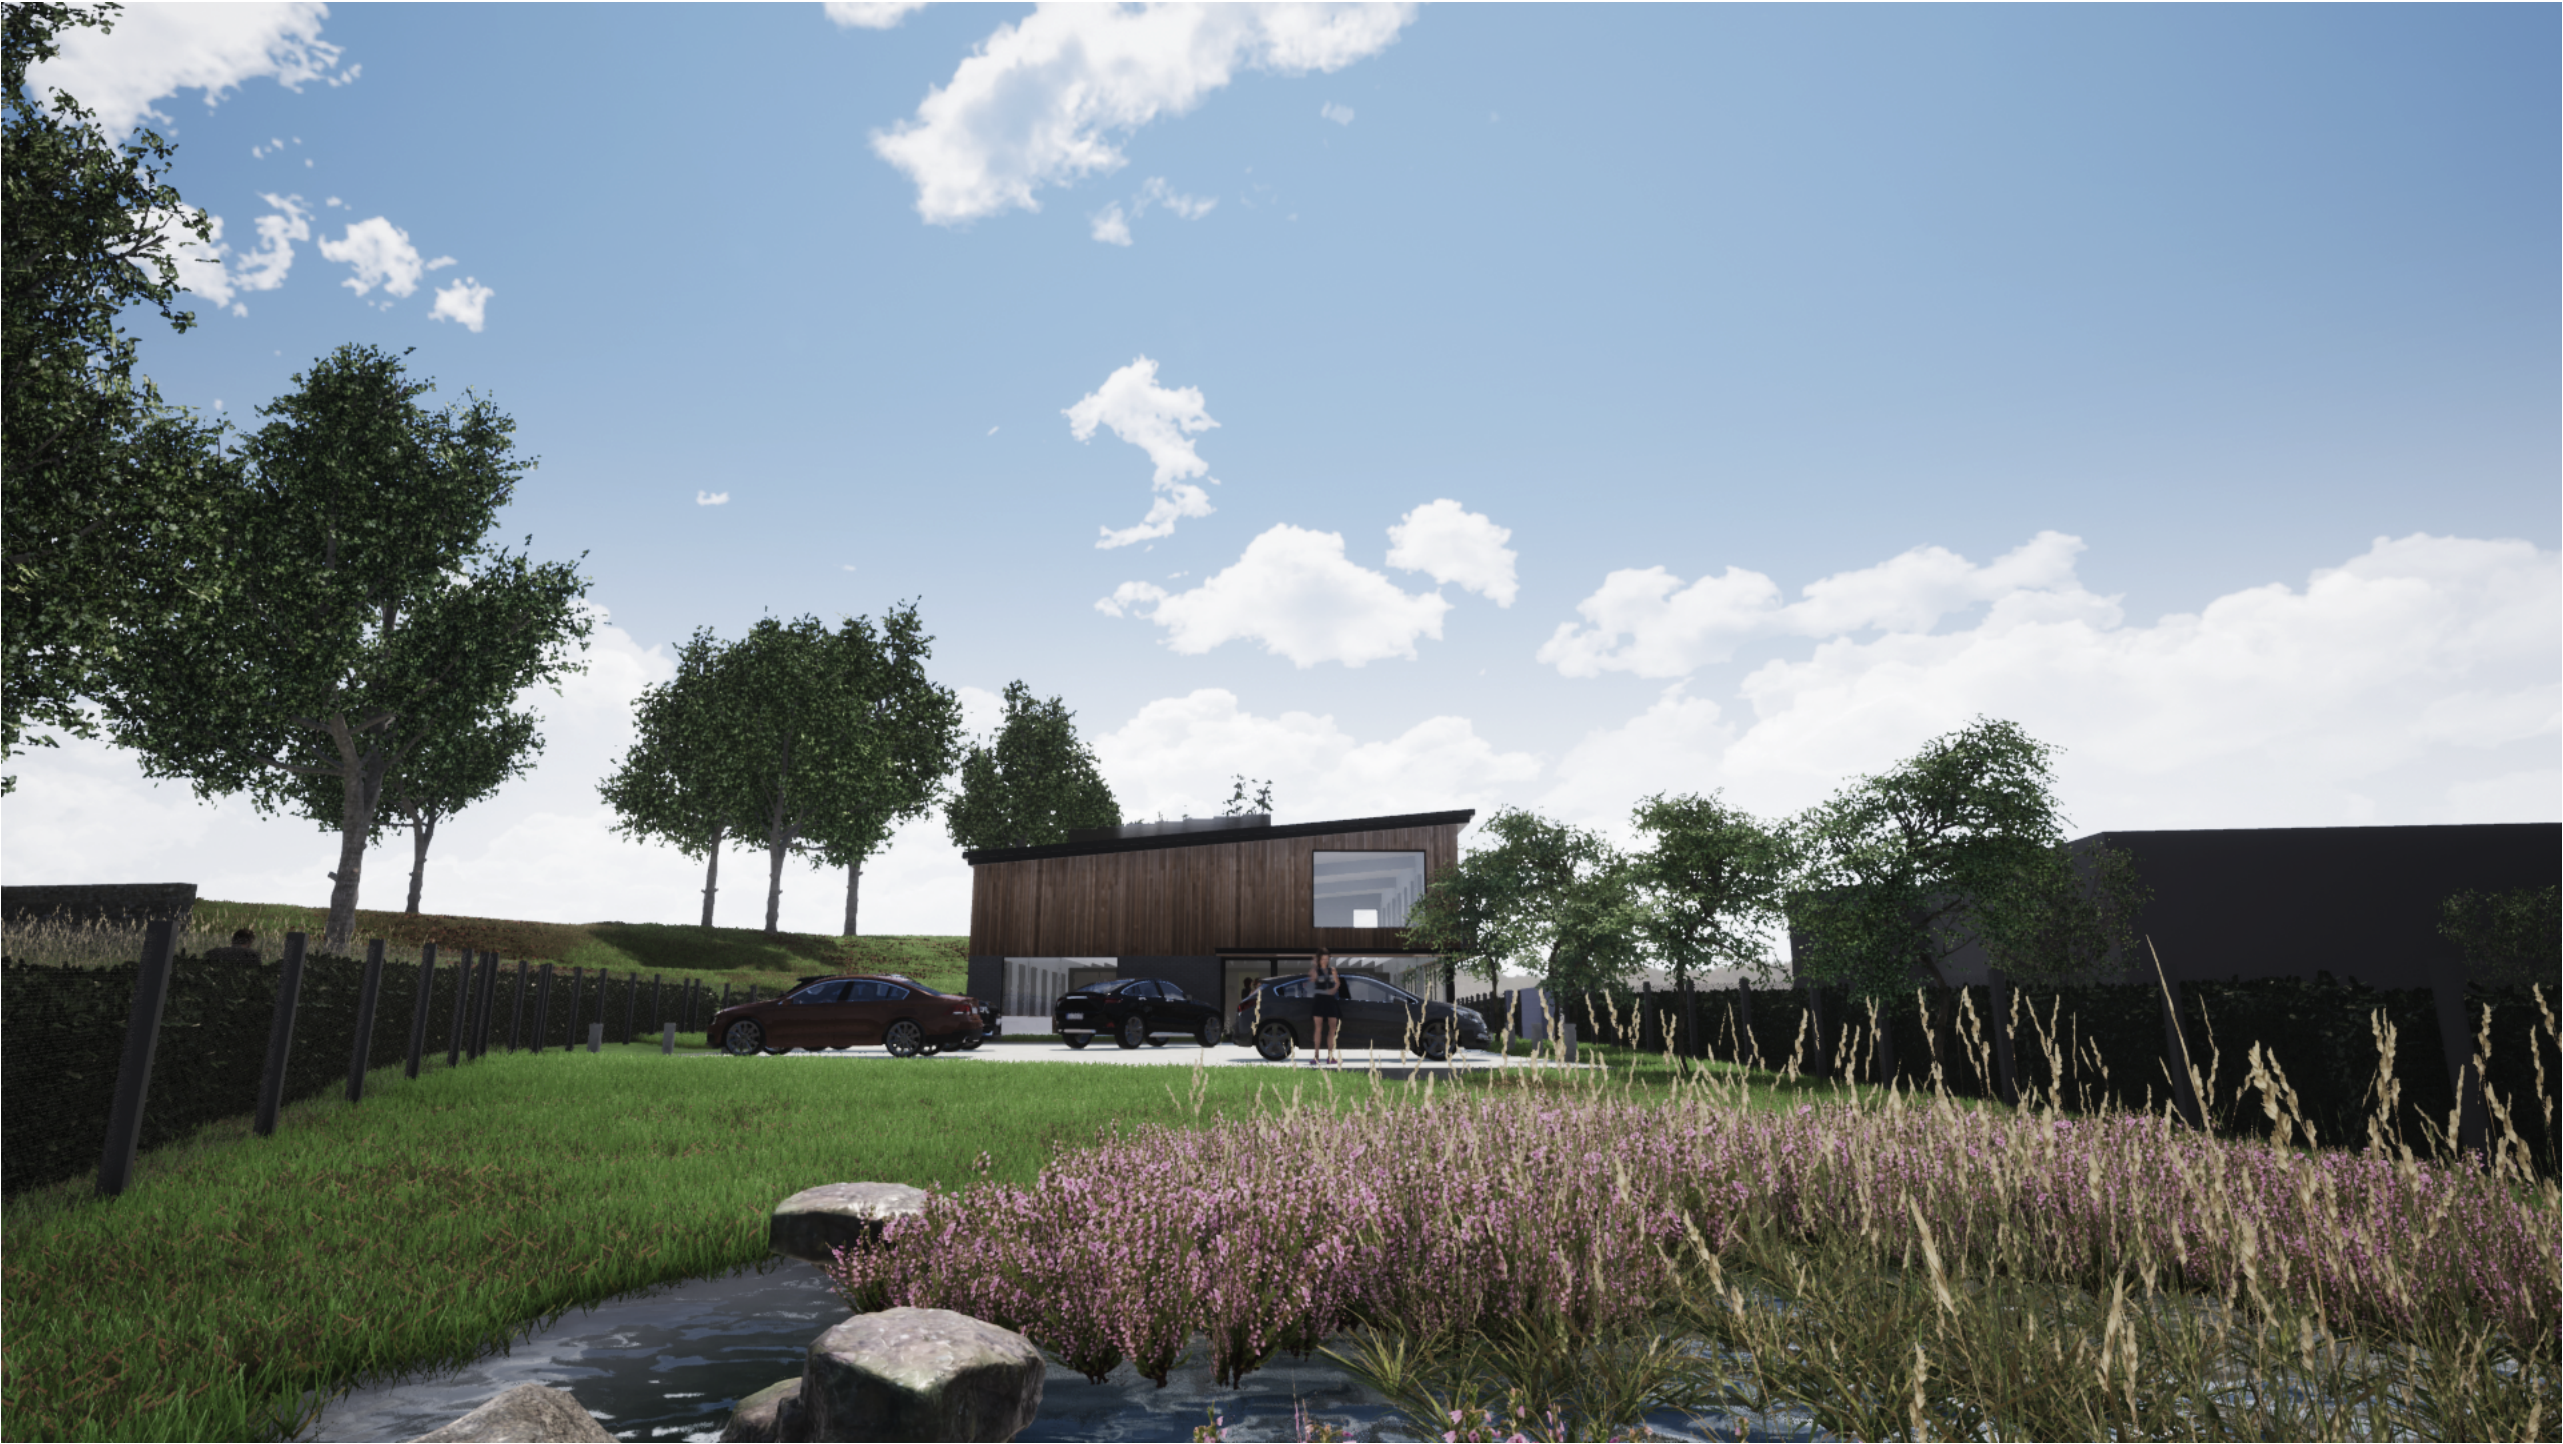

Scales @ A3		File:	200114_HWIT Rhydyicar_Site_New Location_A23.pln		Rev	Description	Date	By
Client		Mr David Cousins			P	dennis hellyar Architects		
Job Title		HWIT Offices			P1	New Pond and Pavement Layout amended	17/12/2019	JRM
		Merthyr Tydfil Leisure Village, Rhydyicar, Merthyr, Merthyr Tydfil			P2	Metal roof and PV panels added	17/12/2019	JRM
		CF48 1UT					13/01/2020	JRM
Drawing Title		View 1						
		Date: 15/01/2020						
								</