


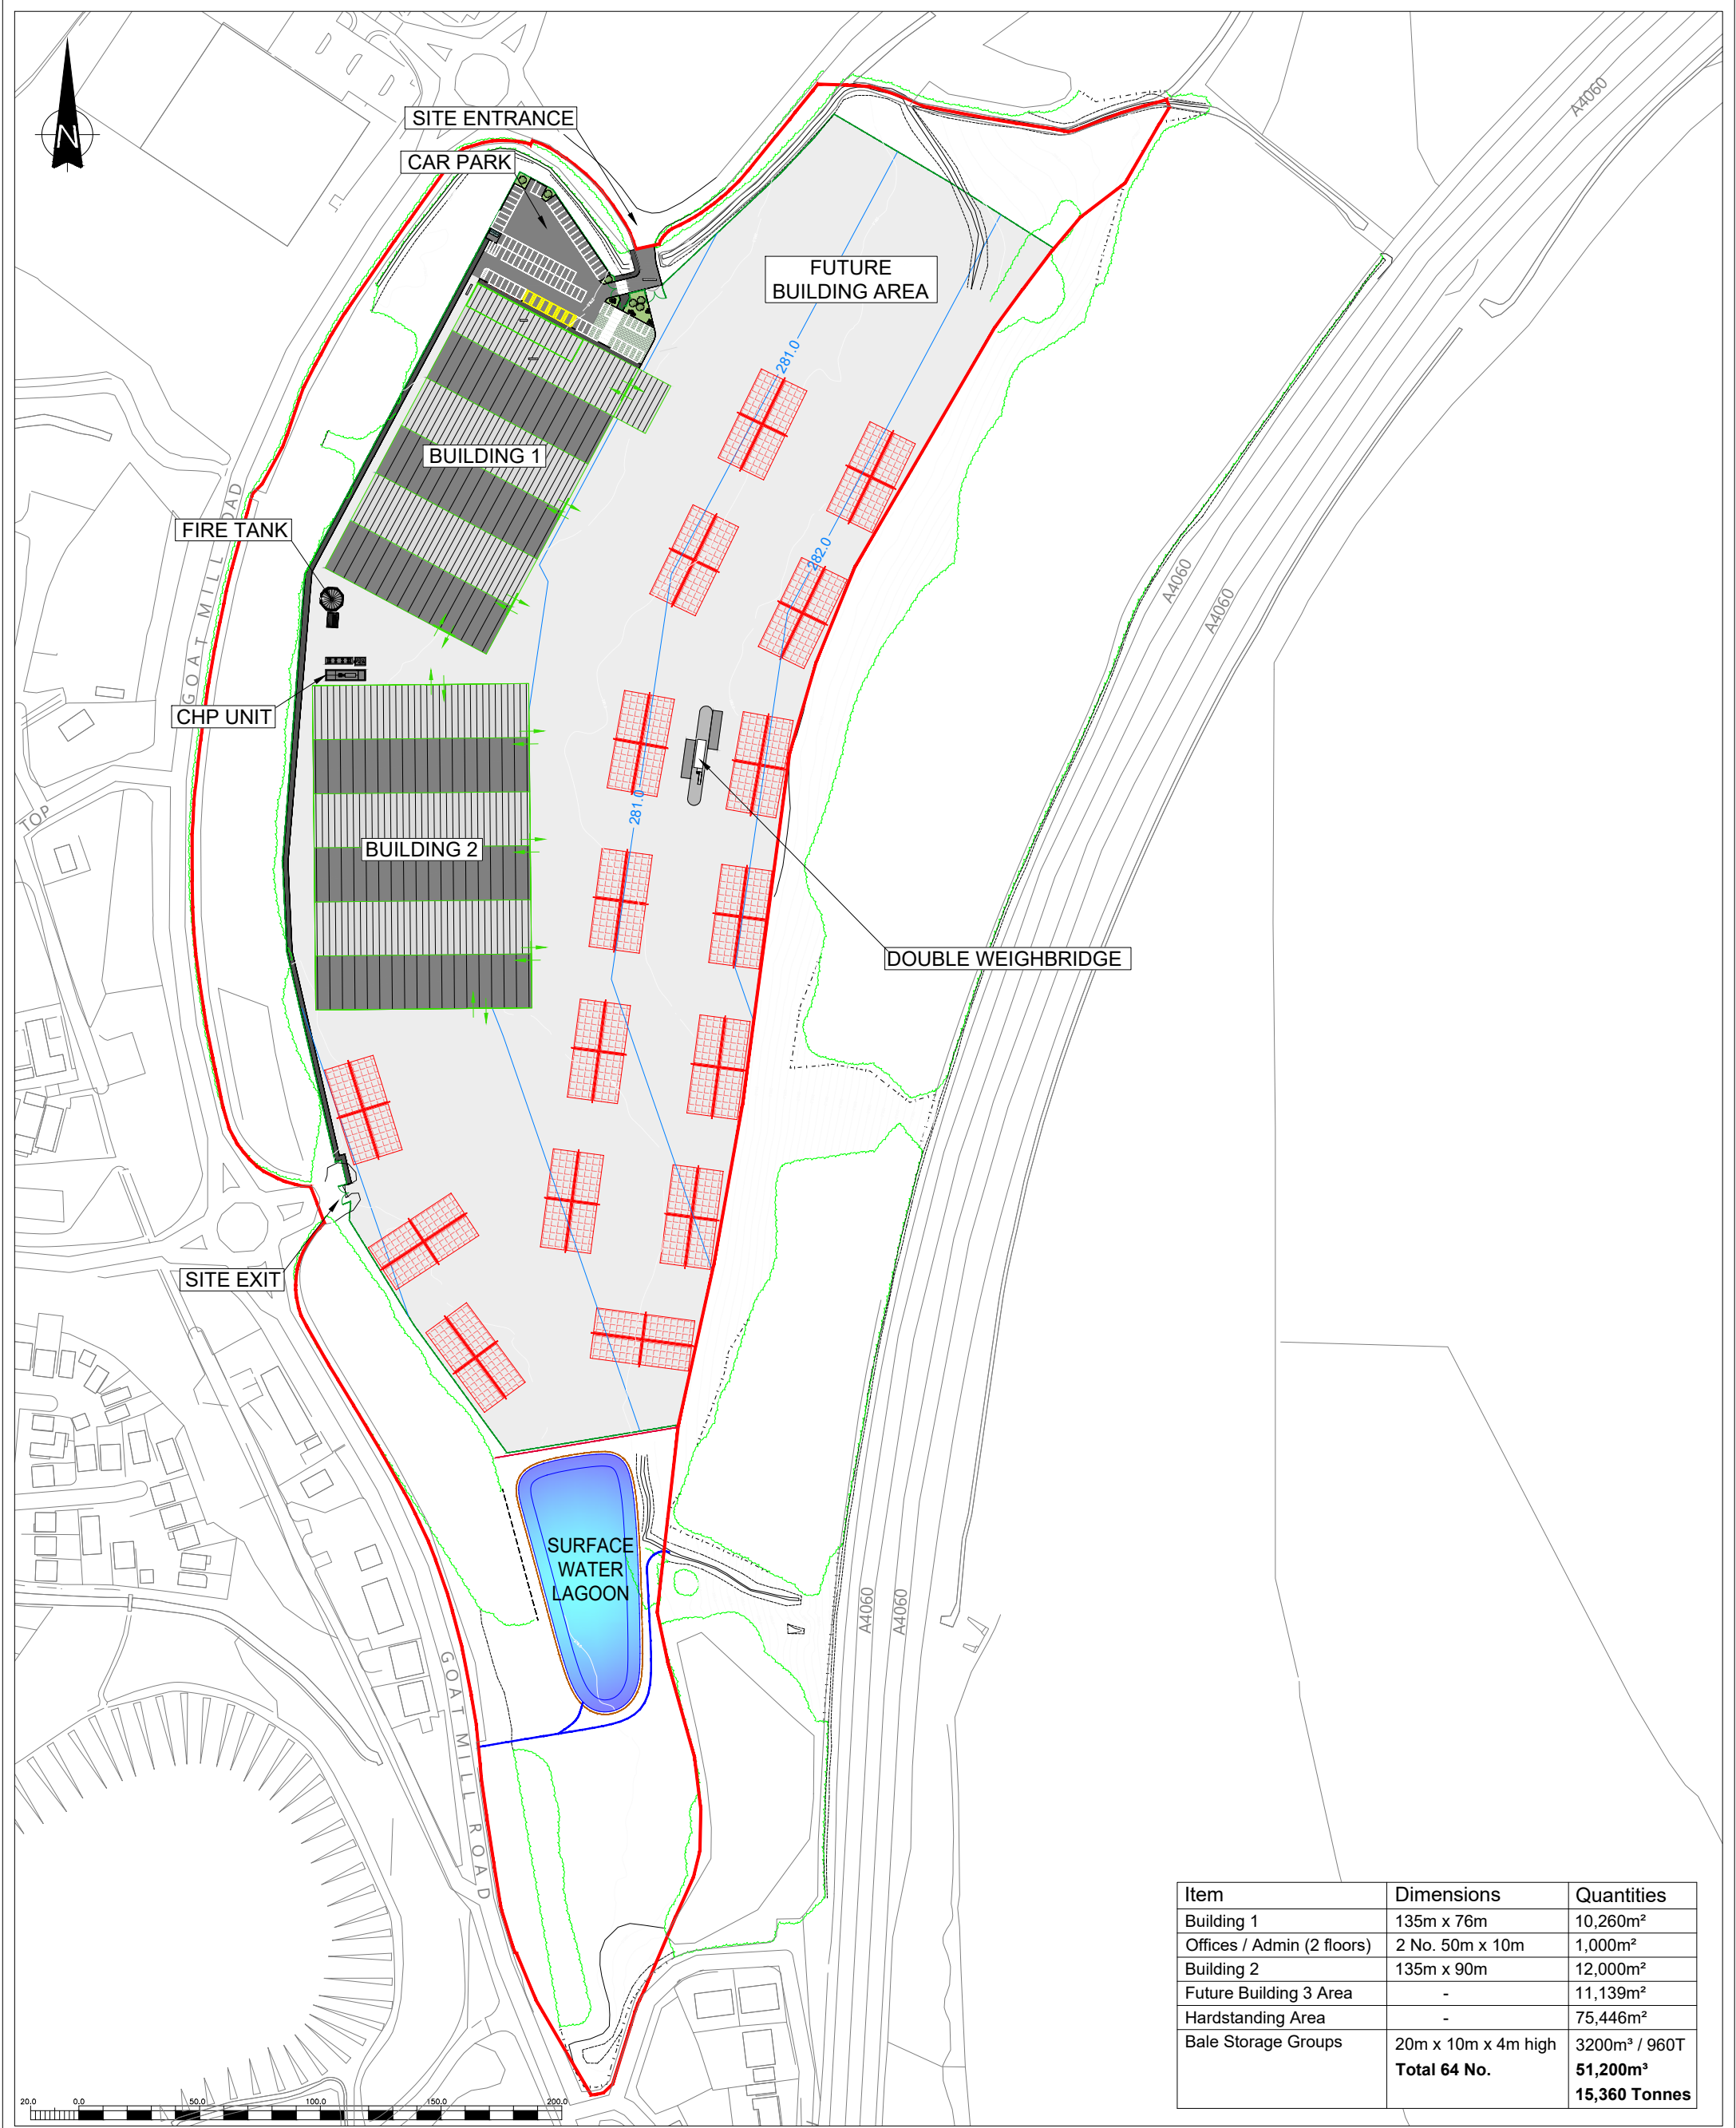

Item	Dimensions	Quantities
Building 1	135m x 76m	10,260m ²
Offices / Admin (2 floors)	2 No. 50m x 10m	1,000m ²
Building 2	135m x 90m	12,000m ²
Future Building 3 Area	-	11,139m ²
Hardstanding Area	-	75,446m ²
Bale Storage Groups	20m x 10m x 4m high	3200m ³ / 960T
	Total 64 No.	51,200m³
		15,360 Tonnes



REPRODUCED FROM ORDNANCE SURVEY SUPERPLAN DATA WITH THE PERMISSION OF THE CONTROLLER OF HER MAJESTY'S STATIONARY OFFICE, CROWN COPYRIGHT. ALL RIGHTS RESERVED. LICENCE NUMBER: 10001998

JOB TITLE

GOAT MILL ROAD, MERTHYR

DRAWING TITLE

SITE LAYOUT

KEY

- PLANNING APPLICATION BOUNDARY
- PROPOSED DEVELOPMENT PLATFORM CONTOURS
- PROPOSED PALADIN SECURITY FENCE
- PROPOSED TIMBER CLOSE BOARDED FENCE
- PROPOSED TIMBER POST AND RAIL FENCE
- PROPOSED FOOTPATH
- PROPOSED BALE STORAGE

THIS INFORMATION IS CONFIDENTIAL AND THE PROPERTY OF SIRIUS. IT IS RELEASED ON CONDITION THAT NONE OF THE INFORMATION SHALL BE DISCLOSED TO ANY THIRD PARTY OR REPRODUCED IN WHOLE OR PART WITHOUT THE PRIOR CONSENT IN WRITING OF SIRIUS.

REV	DESCRIPTION	DATE	BY
S.T	13/1/2022	D.B	28/2/2022
SCALE	SHEET	DRAWING NUMBER	REVISION
1:2500	A3P	JAY1001/04/06	0