


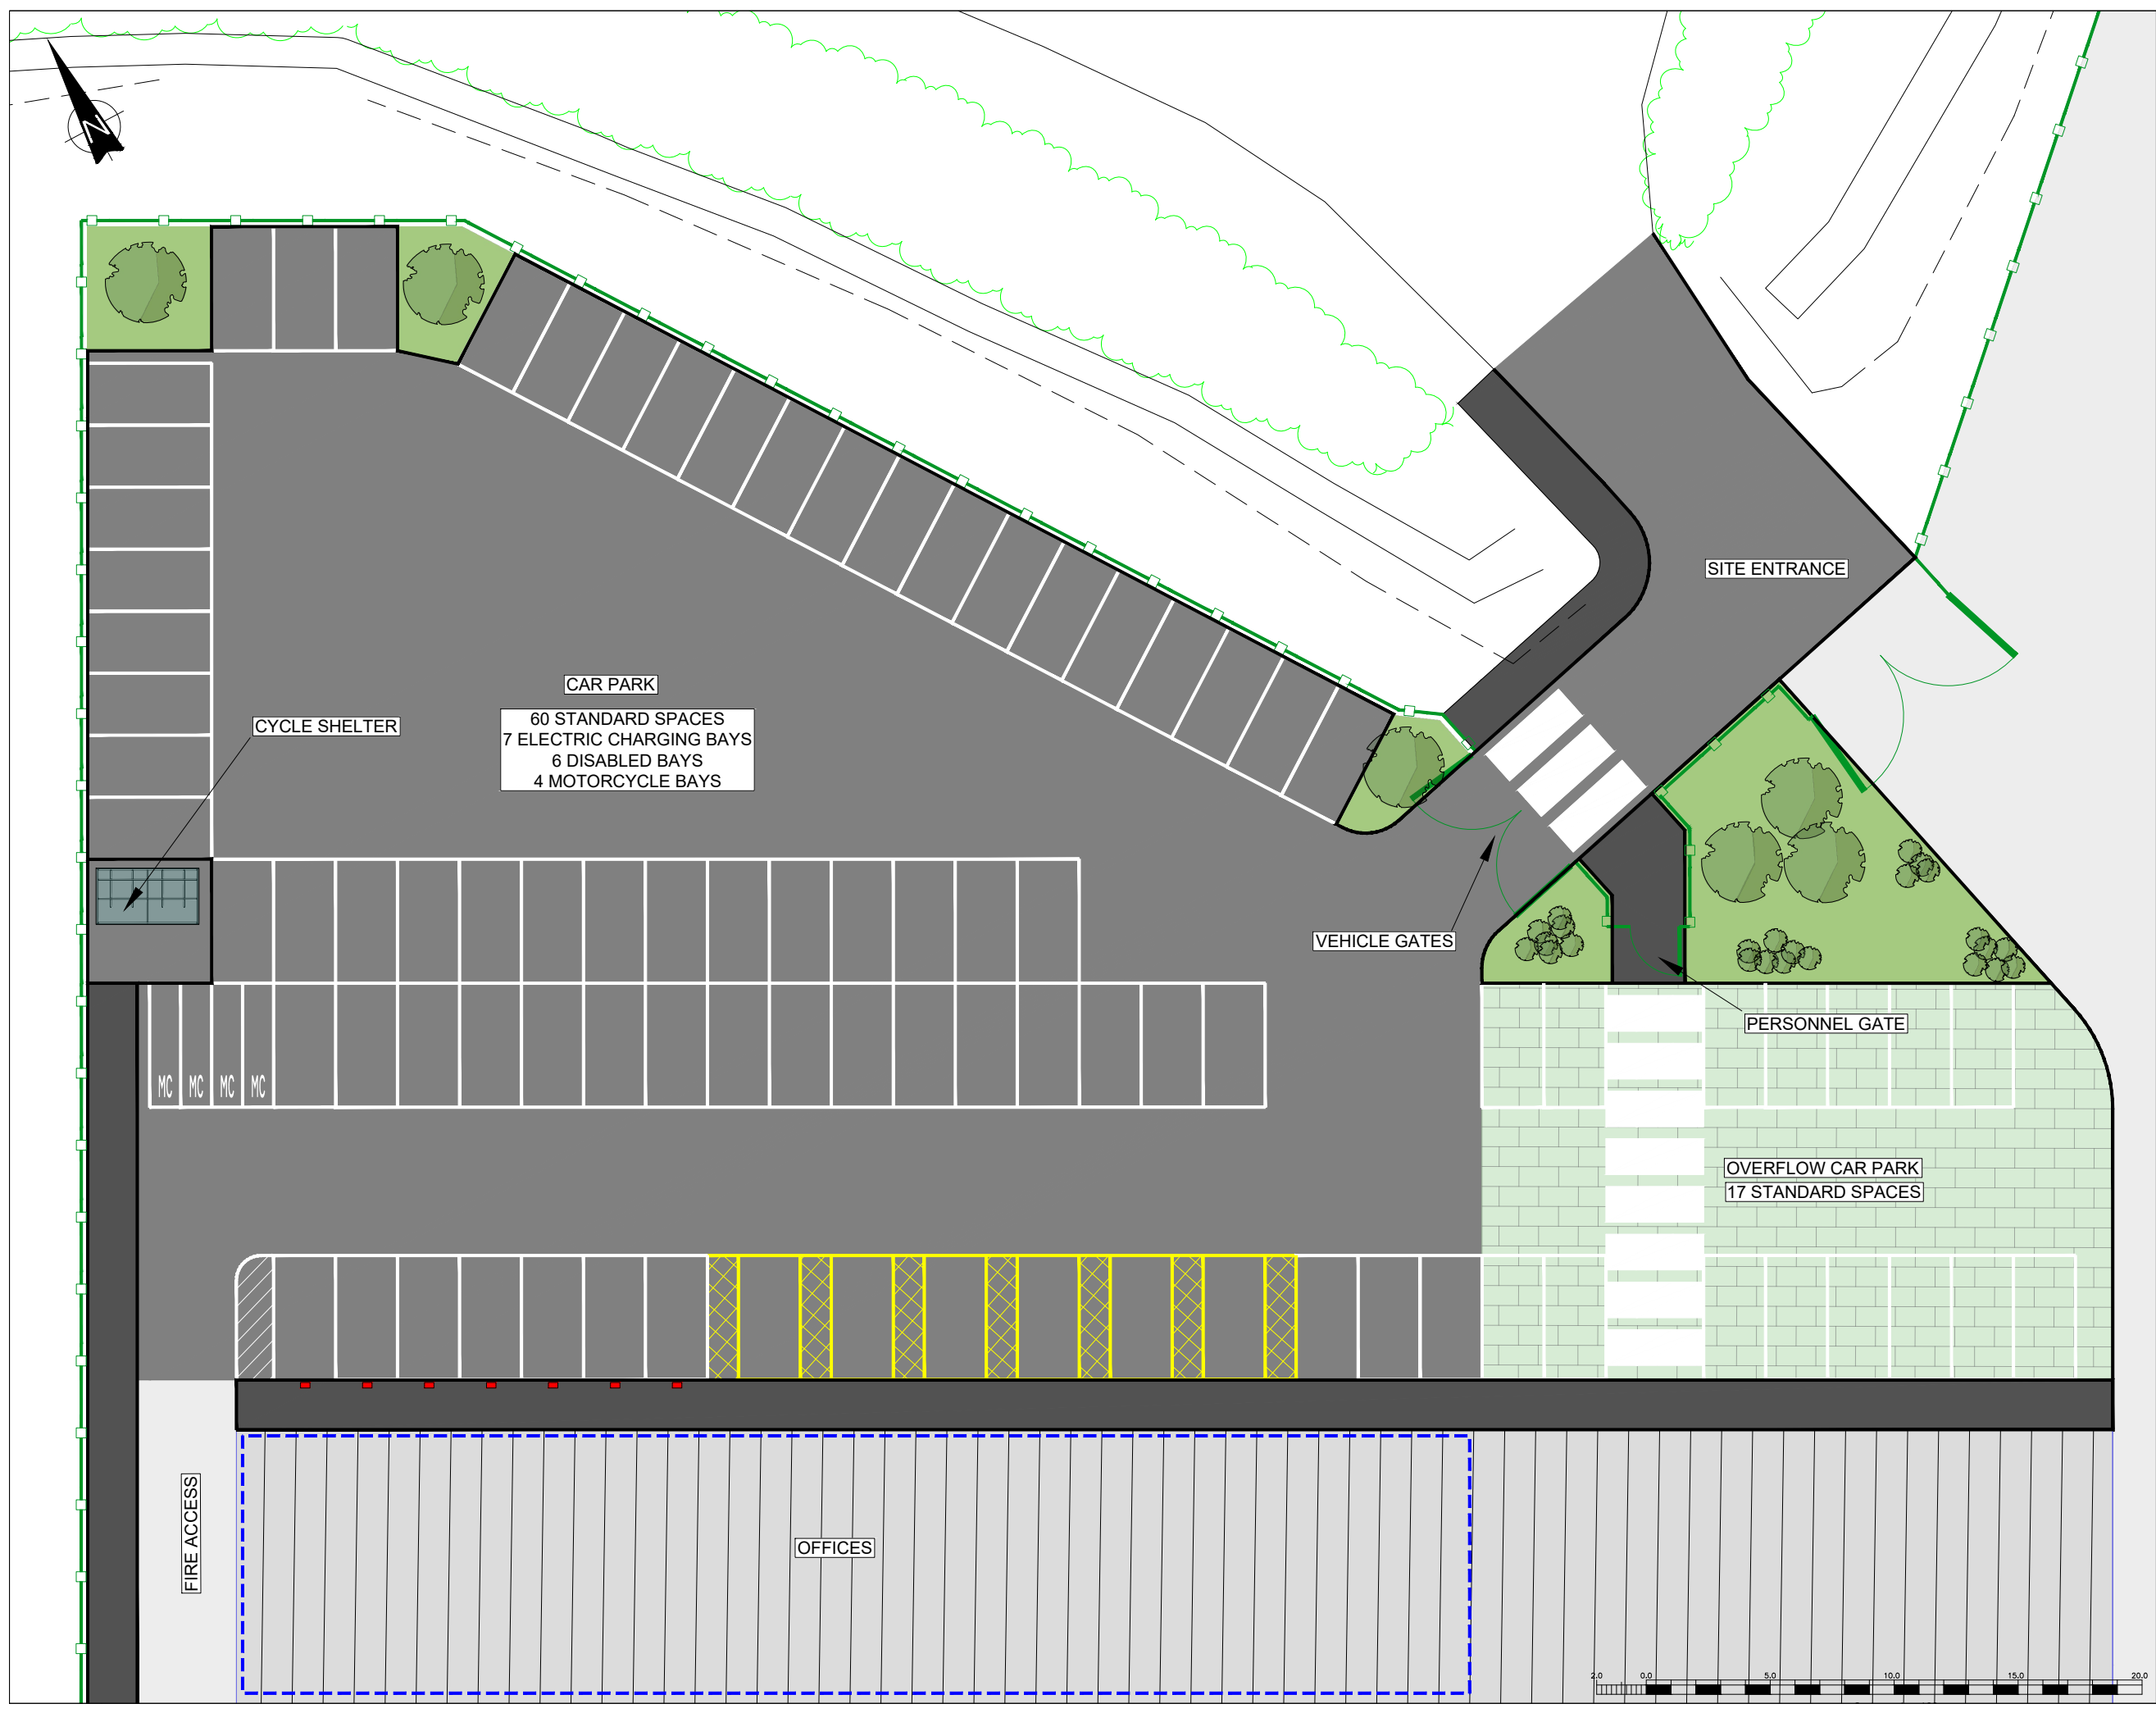

THIS INFORMATION IS CONFIDENTIAL AND THE PROPERTY OF SIRIUS. IT IS RELEASED ON CONDITION THAT NONE OF THE INFORMATION SHALL BE DISCLOSED TO ANY THIRD PARTY OR REPRODUCED IN WHOLE OR PART WITHOUT THE PRIOR CONSENT IN WRITING OF SIRIUS.

NOTES

1. SEE DRAWING NUMBER JAY1001/04/15 FOR DETAILS OF EXTERNAL FINISHES
2. SEE DRAWING NUMBER JAY1002/04/12 FOR DETAILS OF CYCLE SHELTER
3. SEE DRAWING NUMBER JAY1002/04/12 FOR DETAILS OF CHARGING POINT

KEY

- LANDSCAPED AREAS
- TARMAC ROADS
- TARMAC FOOTPATHS
- CONCRETE HARDSTANDING
- PERMEABLE 'GRASSCRETE'
- PROPOSED FENCE
- ELECTRIC CAR CHARGING POINT

REV	DESCRIPTION	DATE	BY

CLIENT

jayplas

sirius Planning

4245 Park Approach, Thorpe Park, Leeds. LS15 8GB. 0113 264 9960

JOB TITLE

GOAT MILL ROAD, MERTHYR

DRAWING TITLE

CAR PARK DETAILS

DRAWN	DATE	APPROVED	DATE
S.T	25/2/2022	D.B	25/2/2022

SCALE	SHEET	DRAWING NUMBER	REVISION
1:500	A3L	JAY1001/04/14	0