




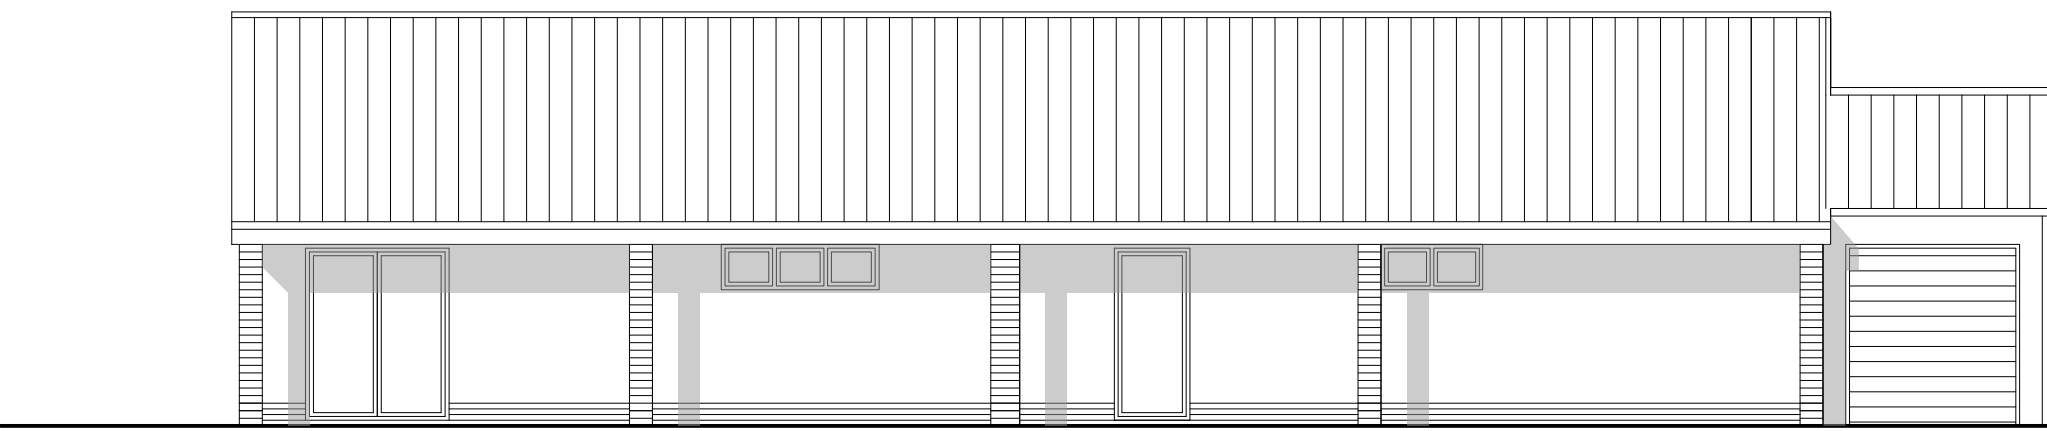


Existing Front

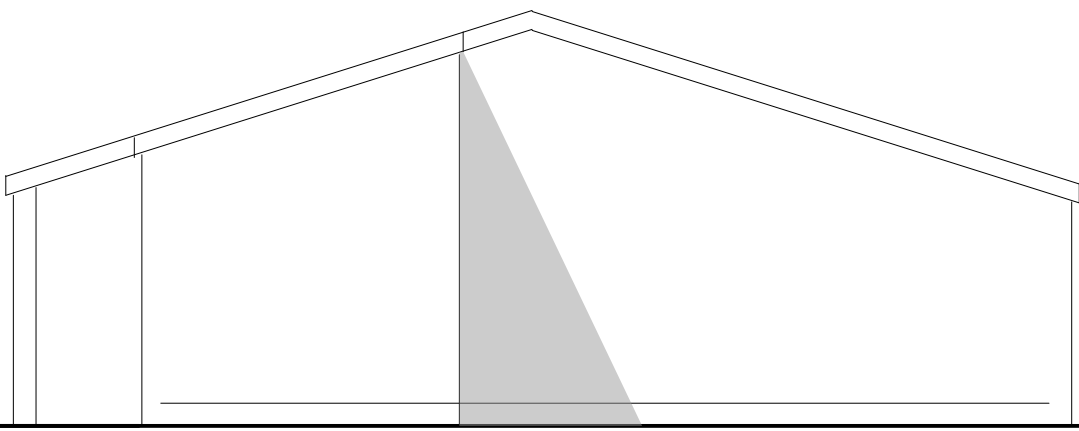

Existing side elevation

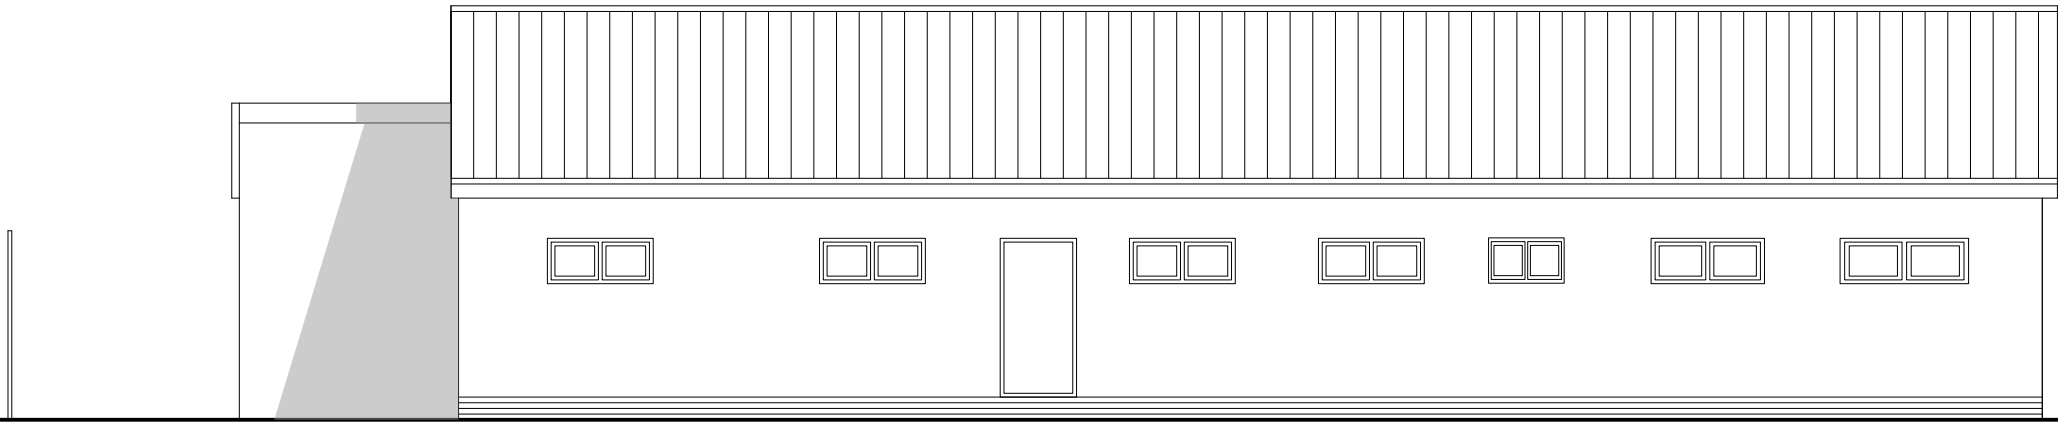


Existing Rear

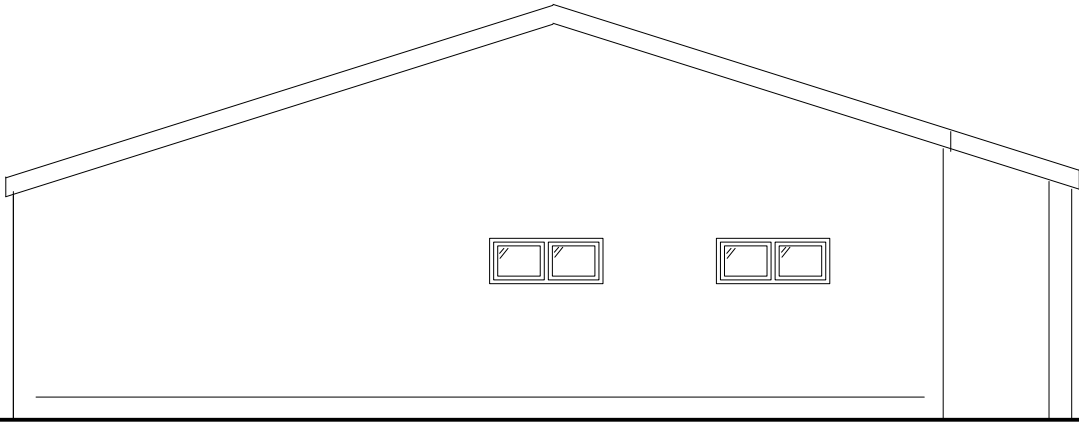

Existing side elevation




Existing Floor Plan

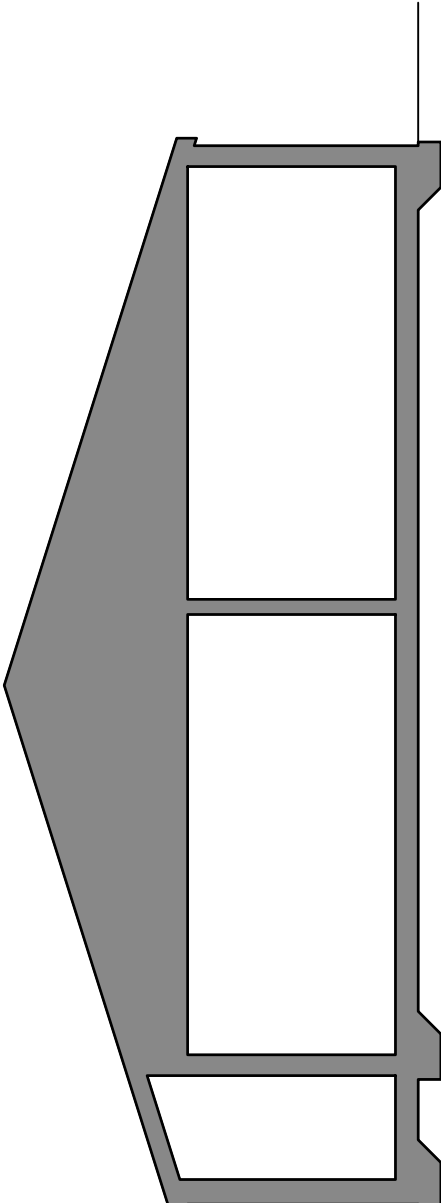


Existing side elevation




Proposed ground Floor Plan
20sqm

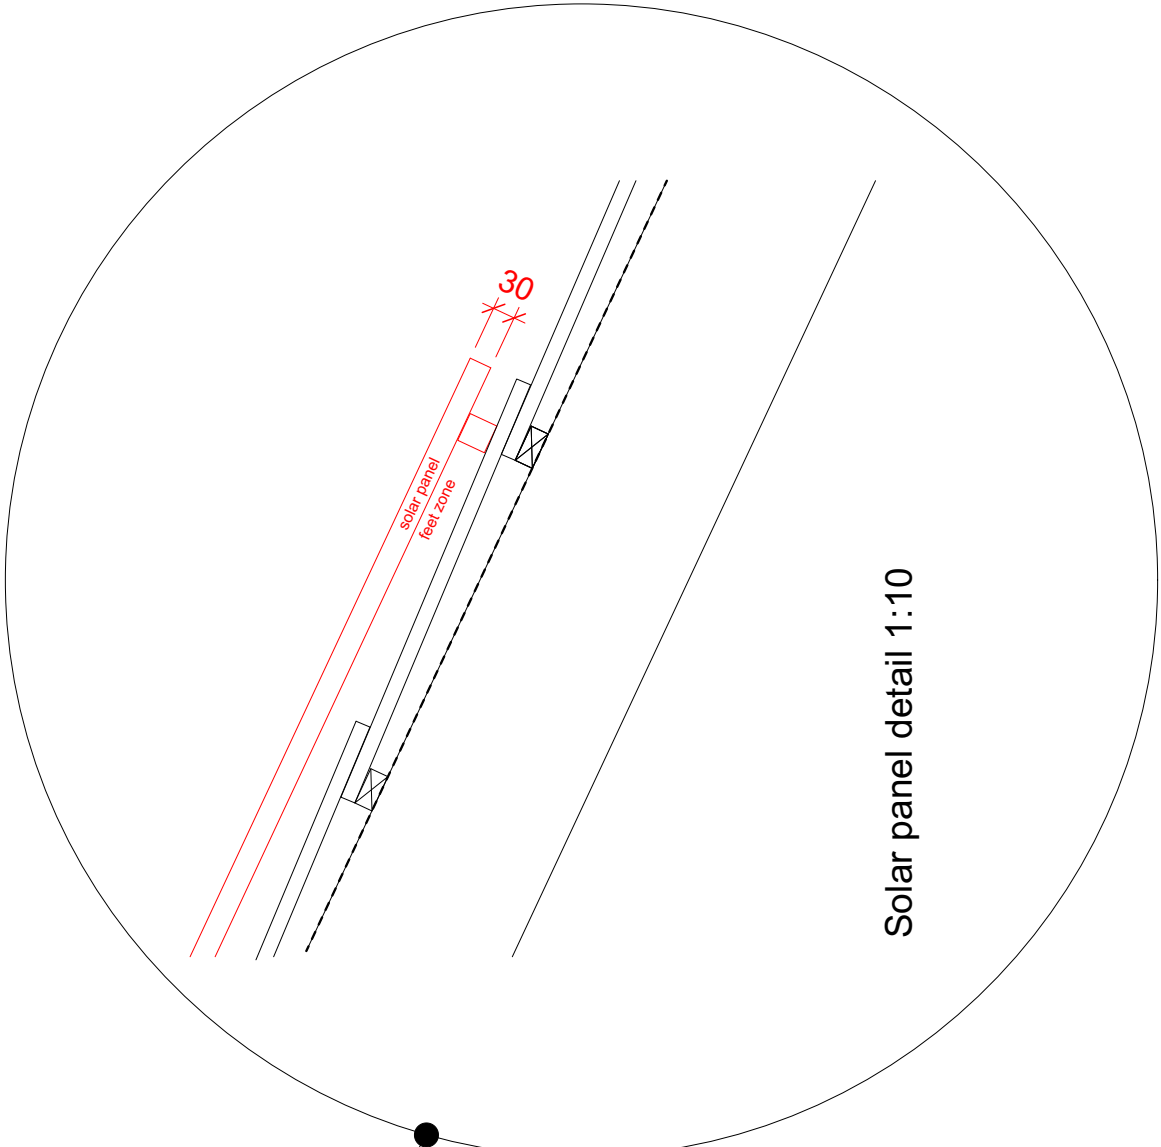


Solar panel detail 1:10

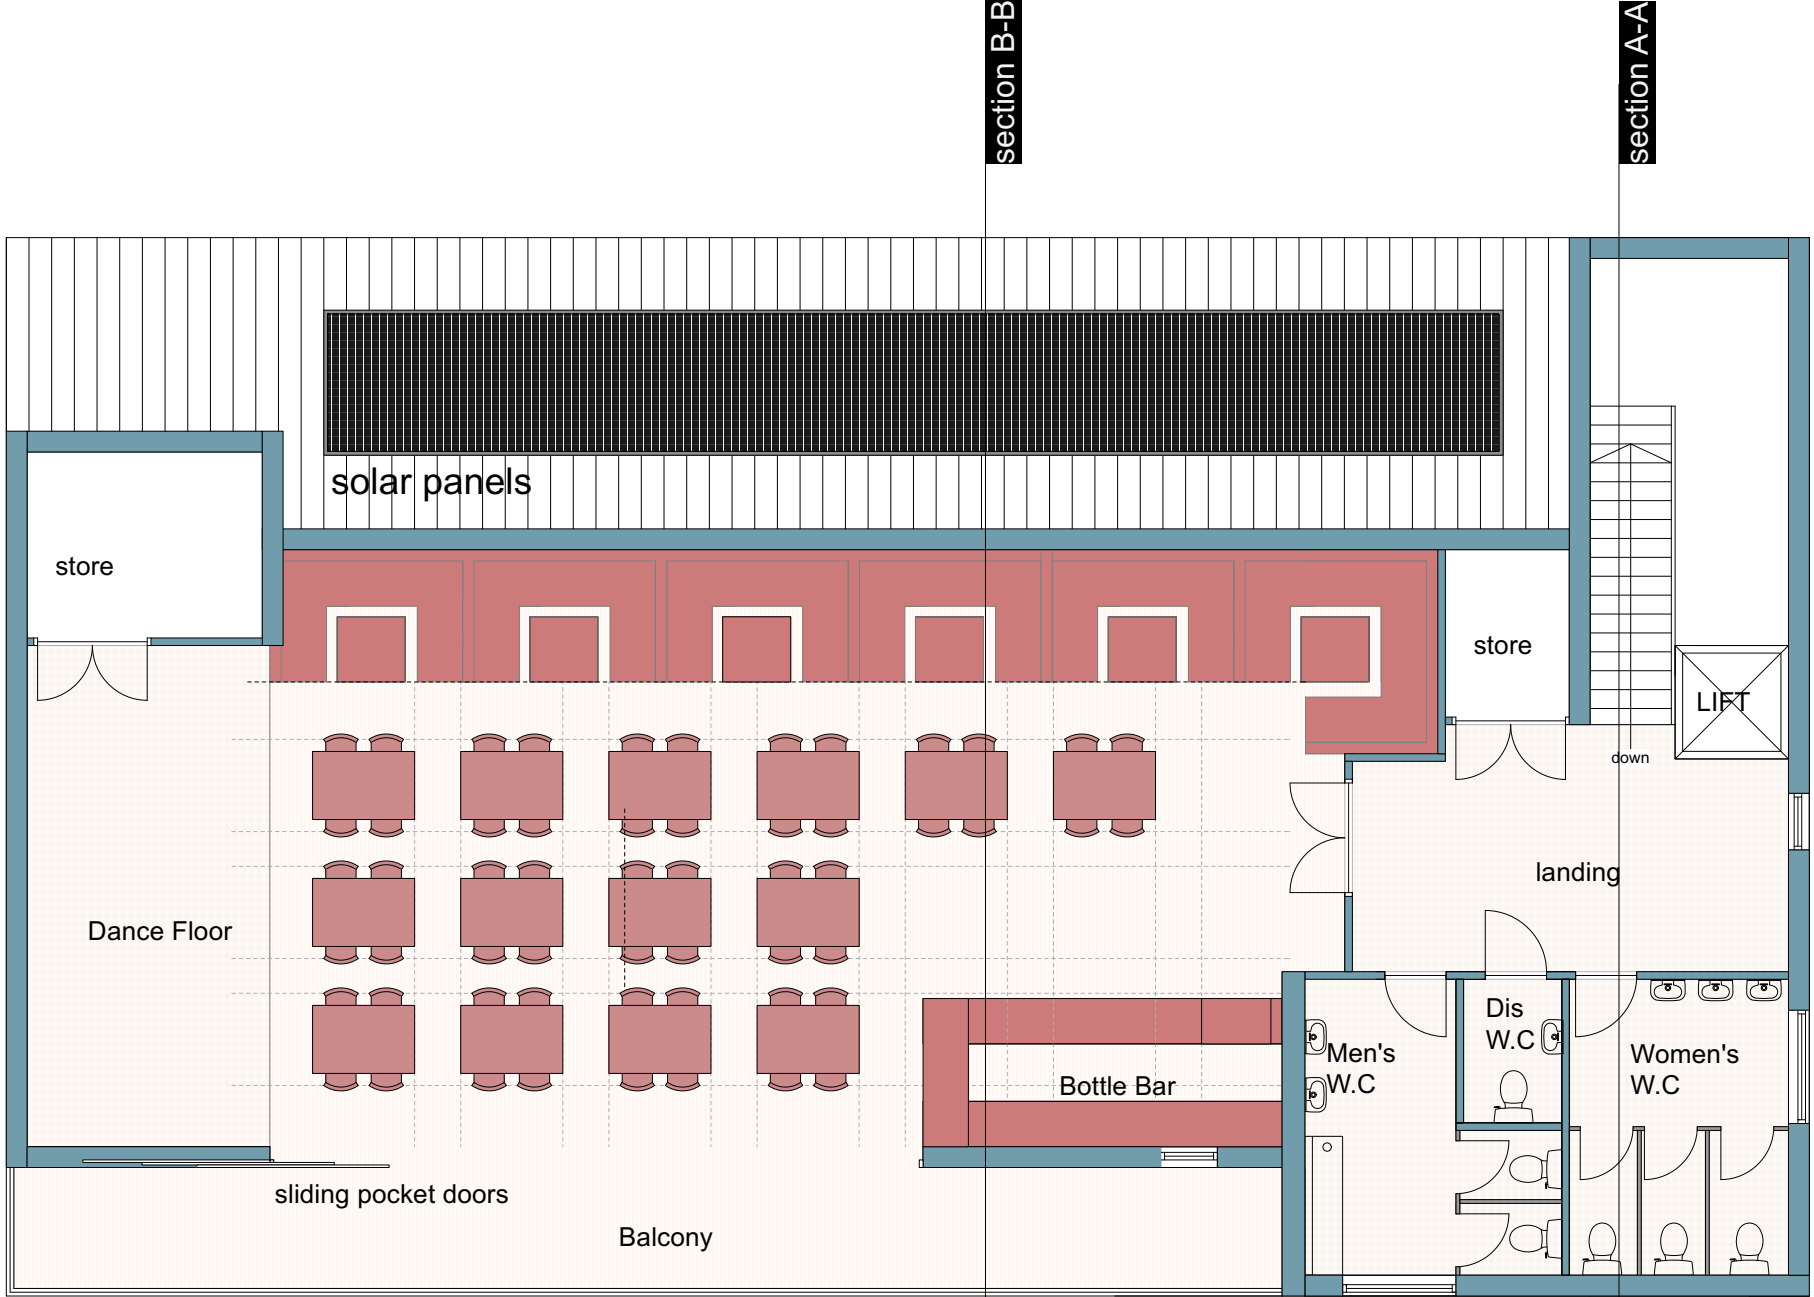

Proposed first Floor Plan
206sqm

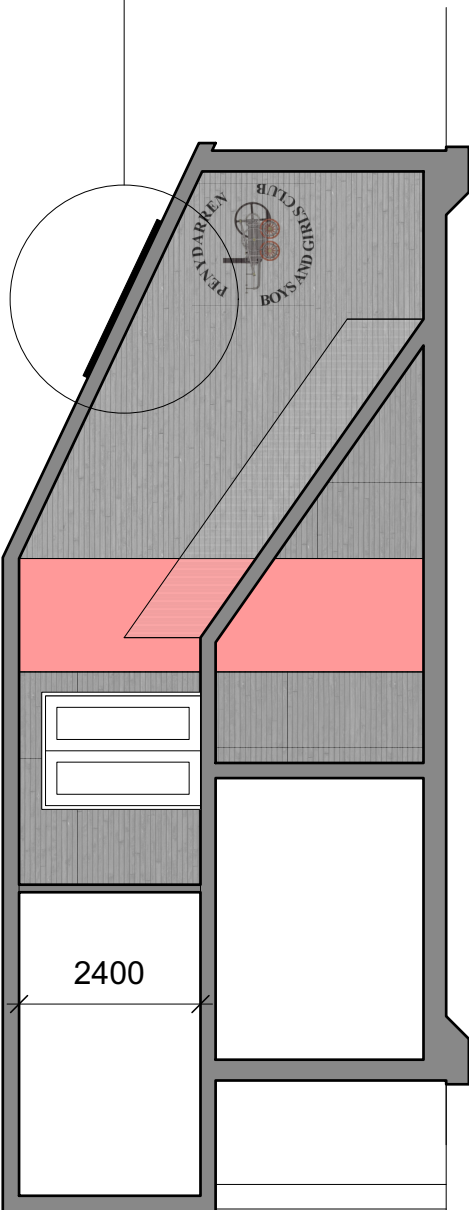

Proposed section A-A

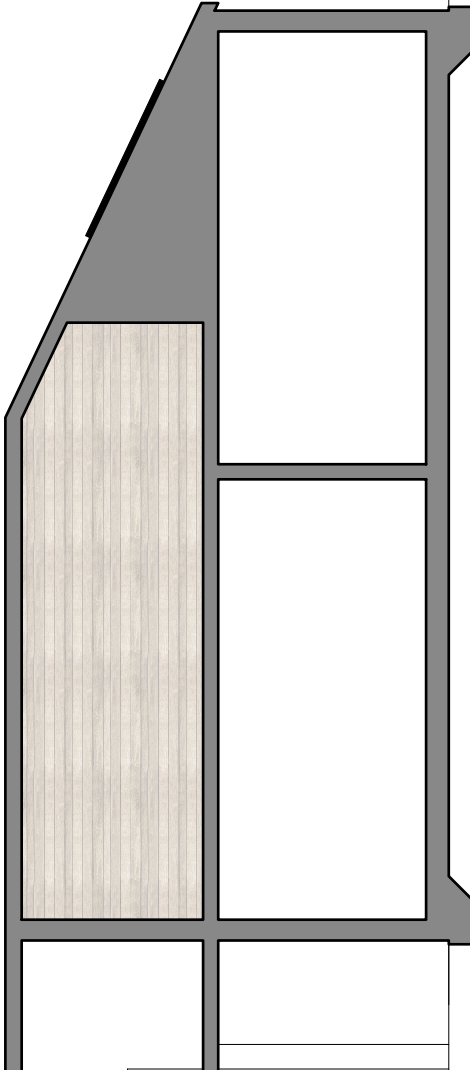

Proposed section B-B

A. Minor revisions - 18.06.2024

**George and Co.**

Changing Rooms
Pendarren FC
Merthyr Tydfil

1004.05A	survey + proposed	CG
Sketch	1:100@A	Feb'23
1st Floor Woodfred Studios 62 High St Merthyr Tydfil CF37 6DE 07835228657 hello@georgandco.studio www.georgandco.studio		
DO NOT SCALE THIS DRAWING		©George and Co.