


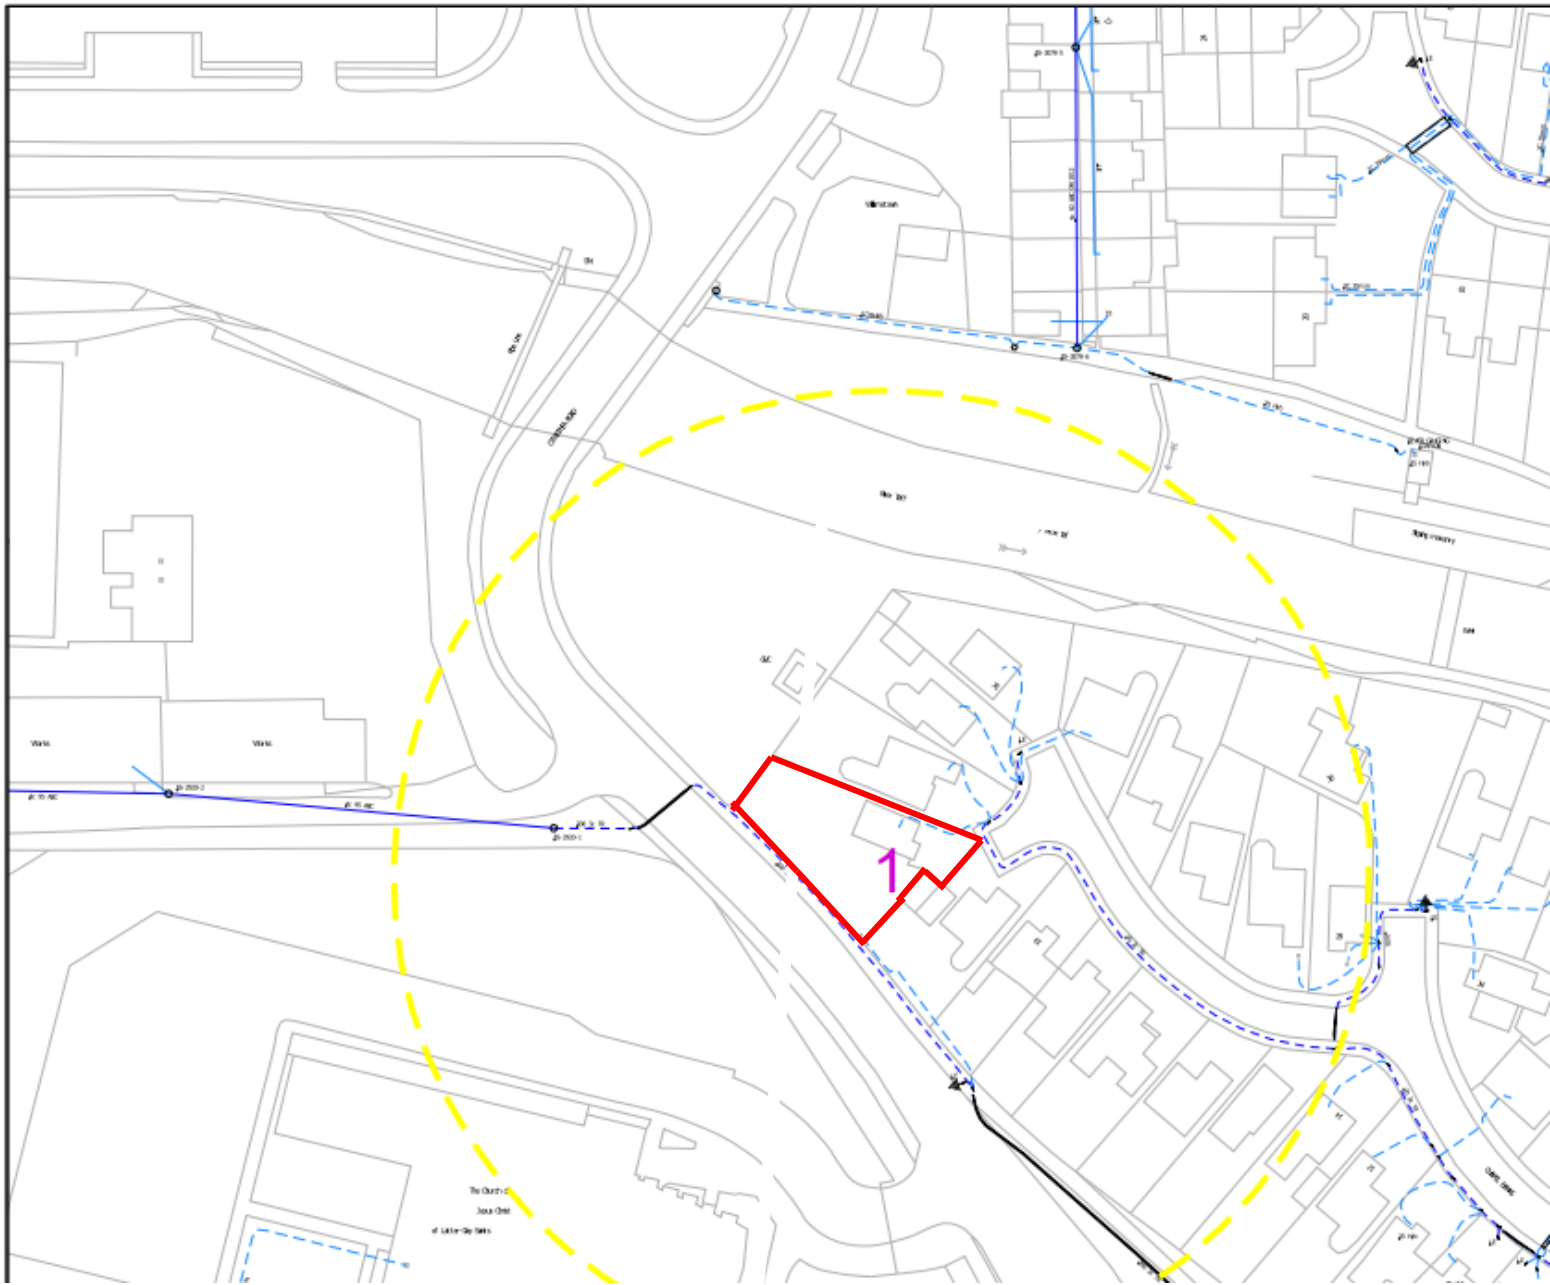

Location Plan for.....

21, Chapel Banks, Georgetown, Merthyr Tydfil, CF487 1BP.

Scale. 1:1250

Paper. A4