

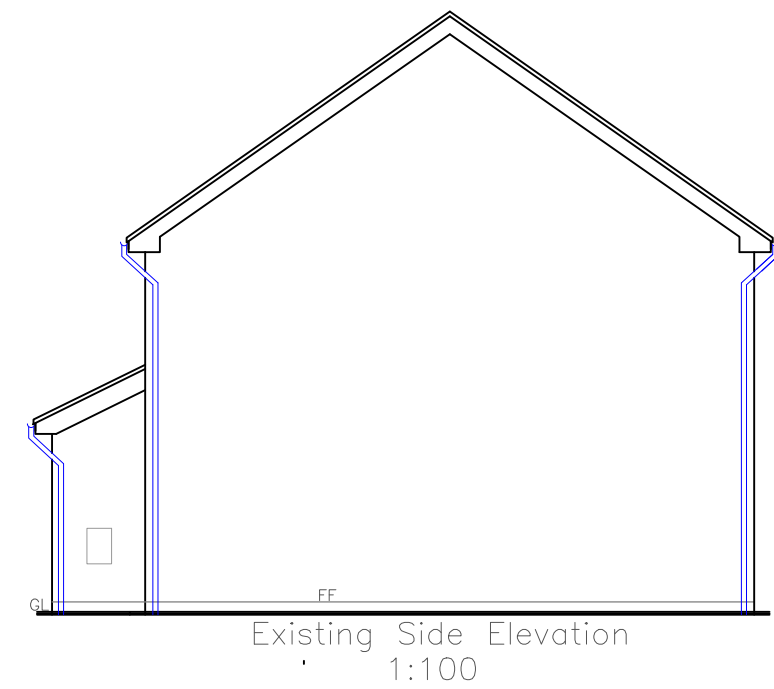
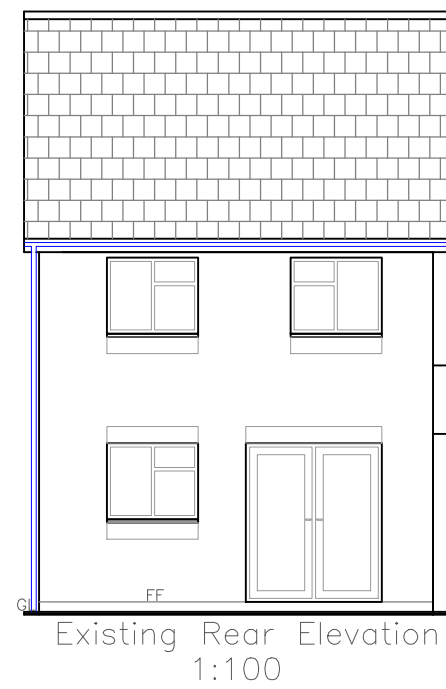
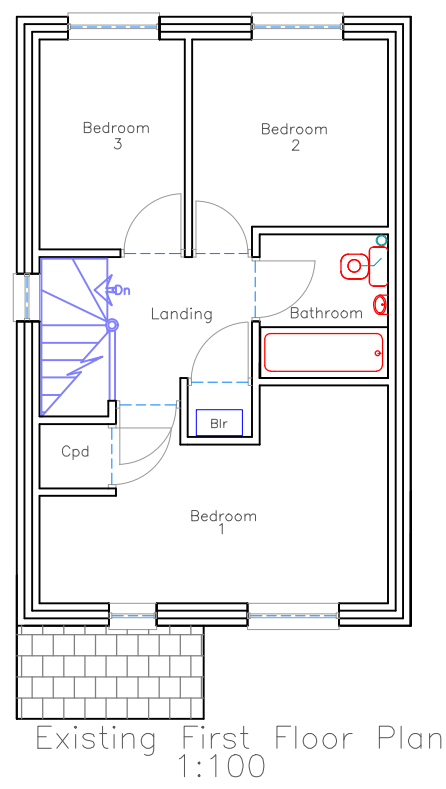
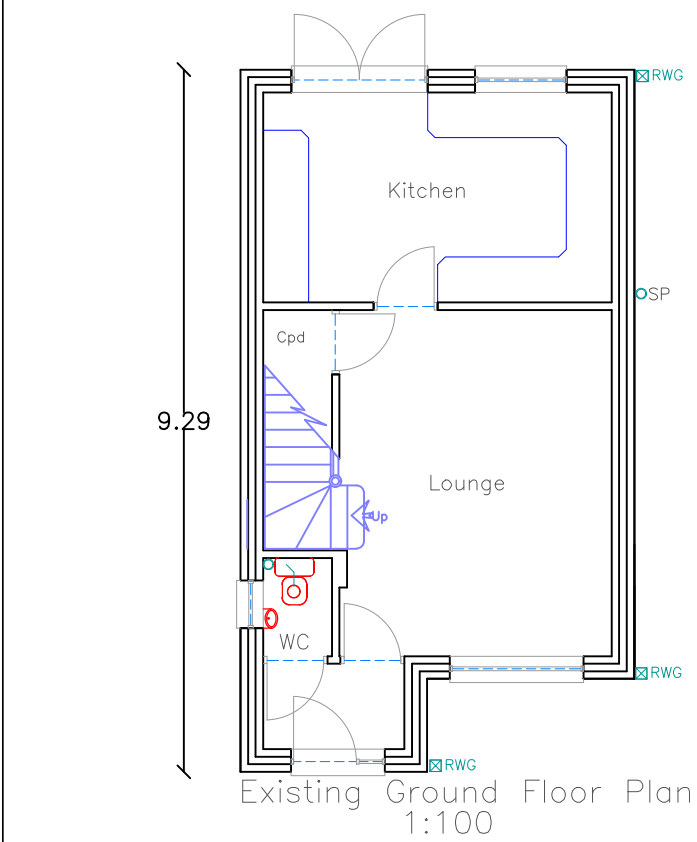
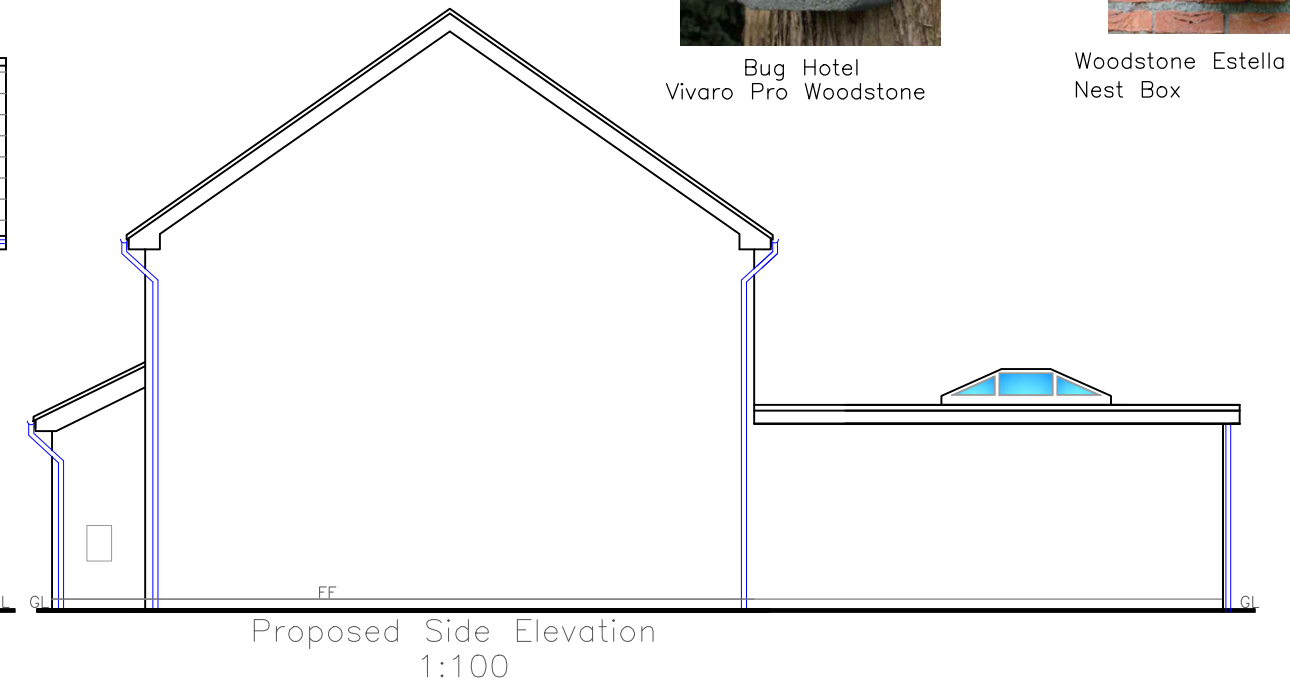
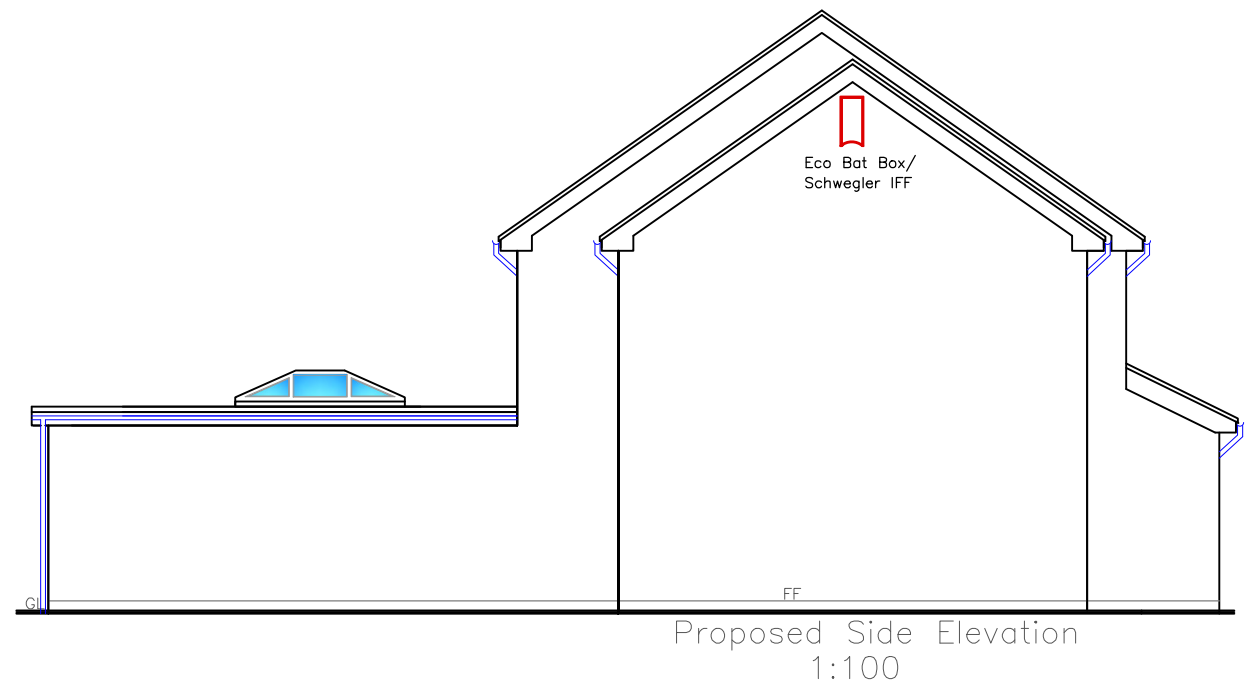


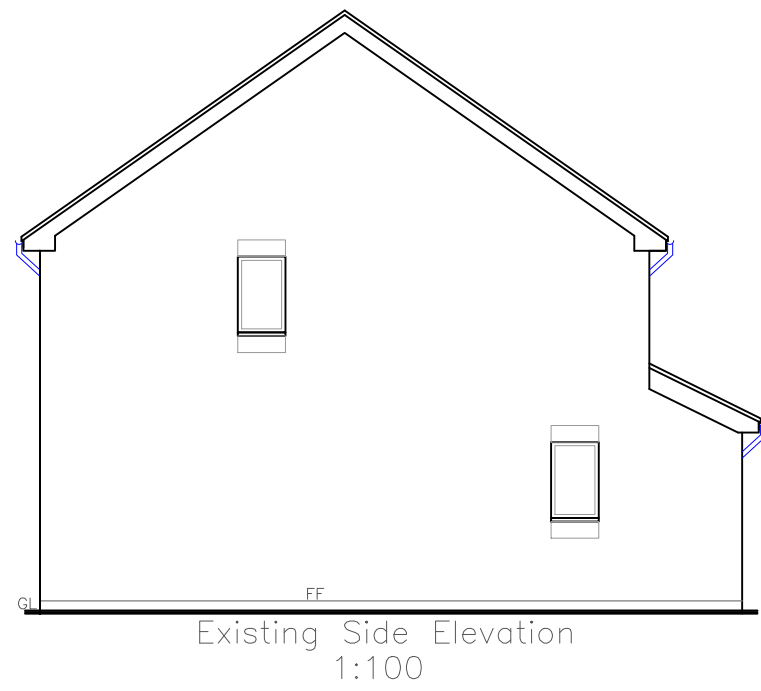

N.B.
Notice needs to be served regarding
THE PARTY WALL ACT i.e.
Excavation of adjacent founds
Works on party wall.

Finishes			
Roof:	Concrete tile matching existing		
External walls:	Matching existing		
Windows/Doors:	Grey uPVC matching existing		
Fascia/RWG's:	Grey uPVC matching existing		

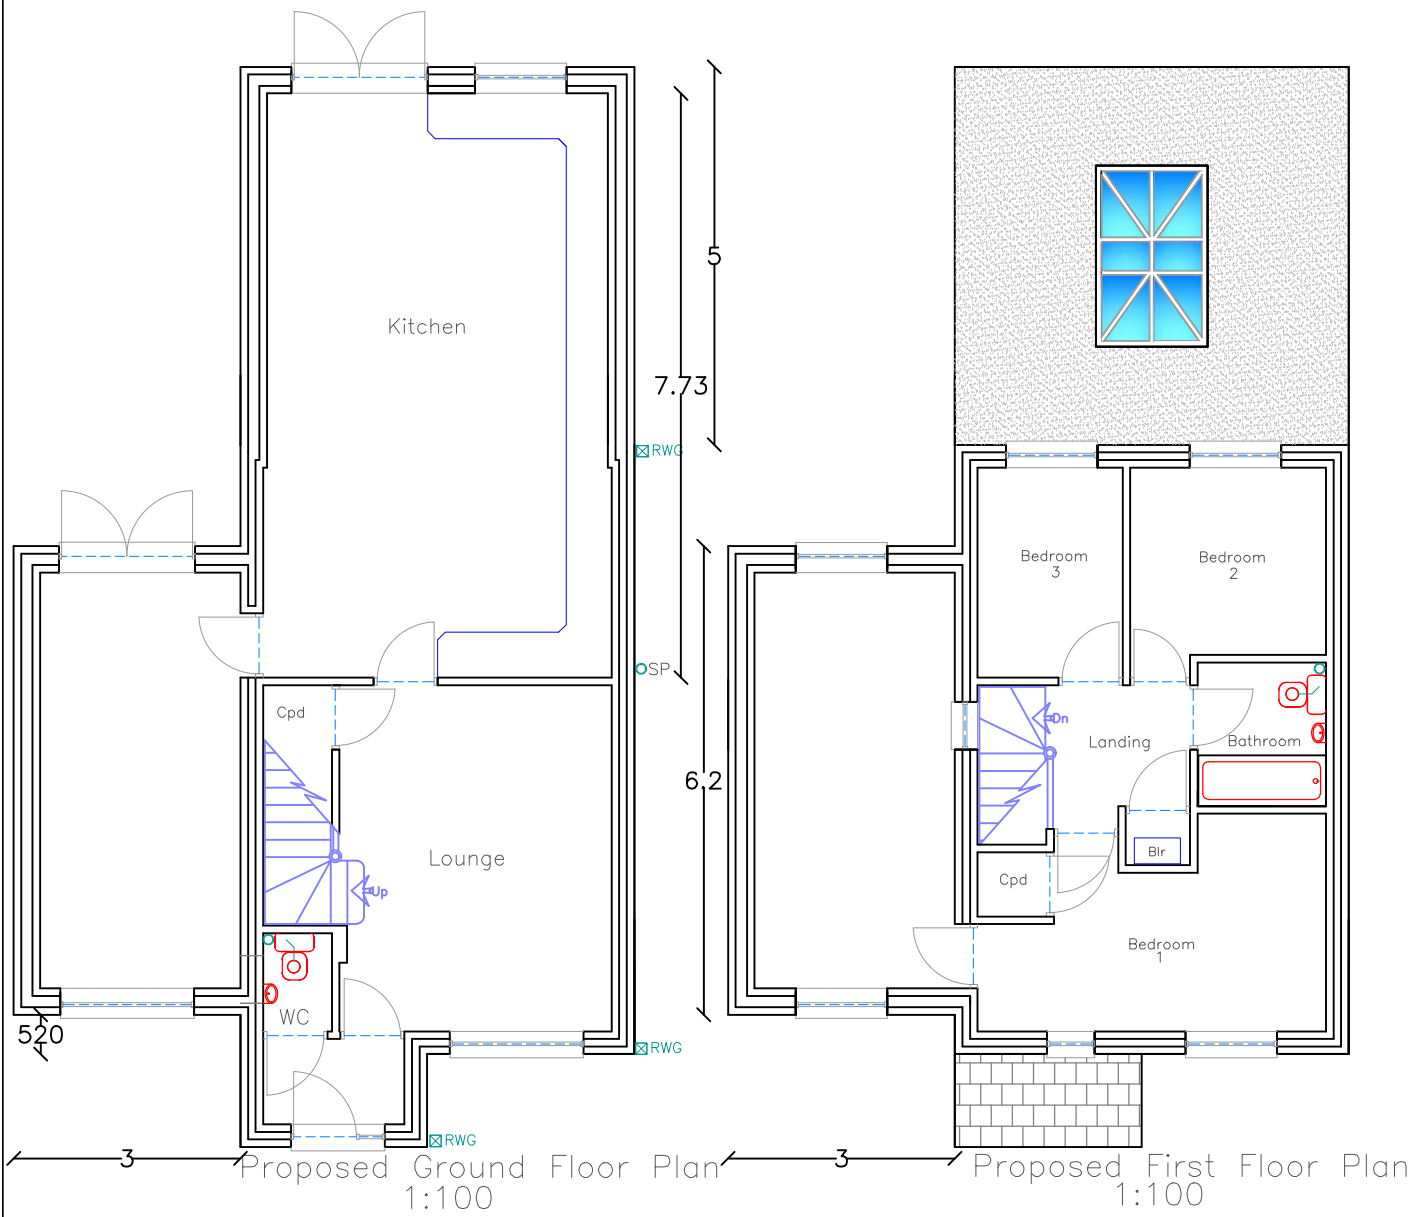

Utopia Design Architectural Services			
Building Planning Application Support Paul Thomas: BSc (Hons) Tel: 01685 559230, Mob: 07908 725065			
Issued Only for Purpose Indicated			
Drawing Status: FOR CONDITIONS PURPOSES ONLY			
Client		21, Chapel Banks Georgetown Merthyr Tydfil CF48 1BP	
Project			
Drawn by	PT	Date	MAY 25
Title	Scale		A2
Existing and Proposed Plans, Elevations and Section Details		Drwg No	1:100
		CHAPEL BANKS 21 COND 01	