



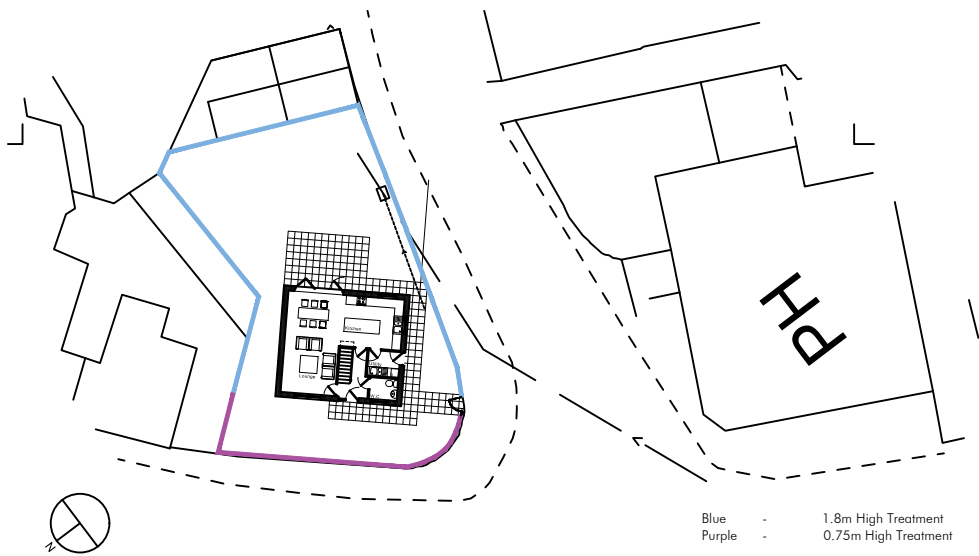

Boundary Finishes Site Plan
1:500

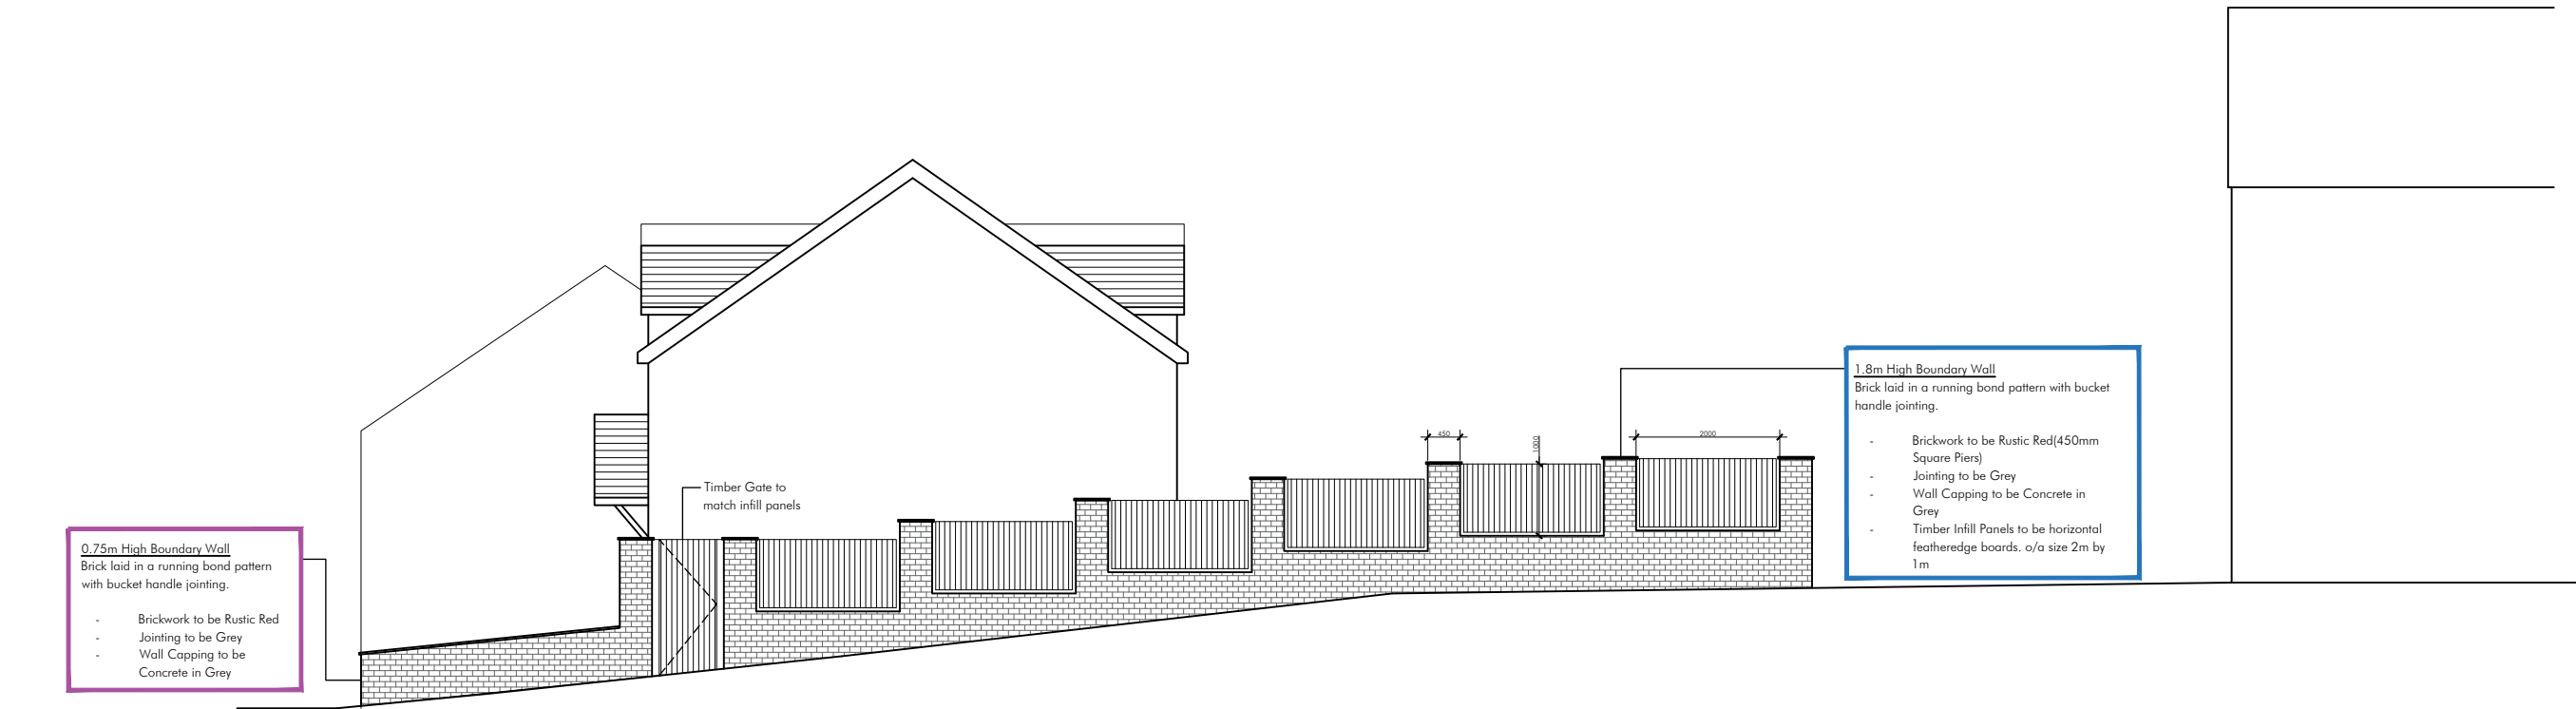

Boundary Finishes Elevation
1:100