



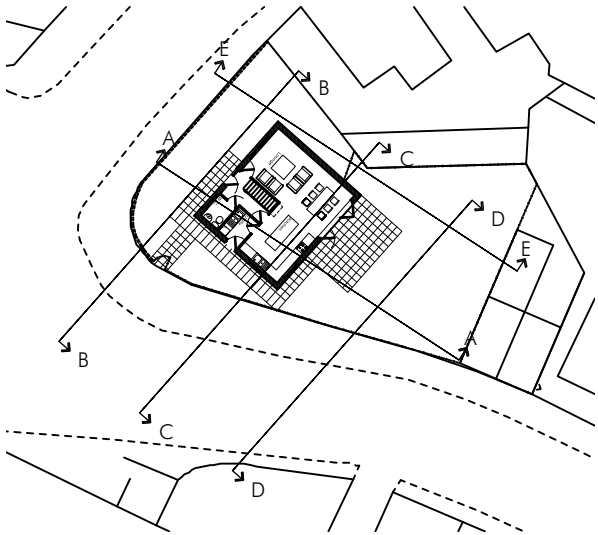

SITE SECTION KEY
1:500

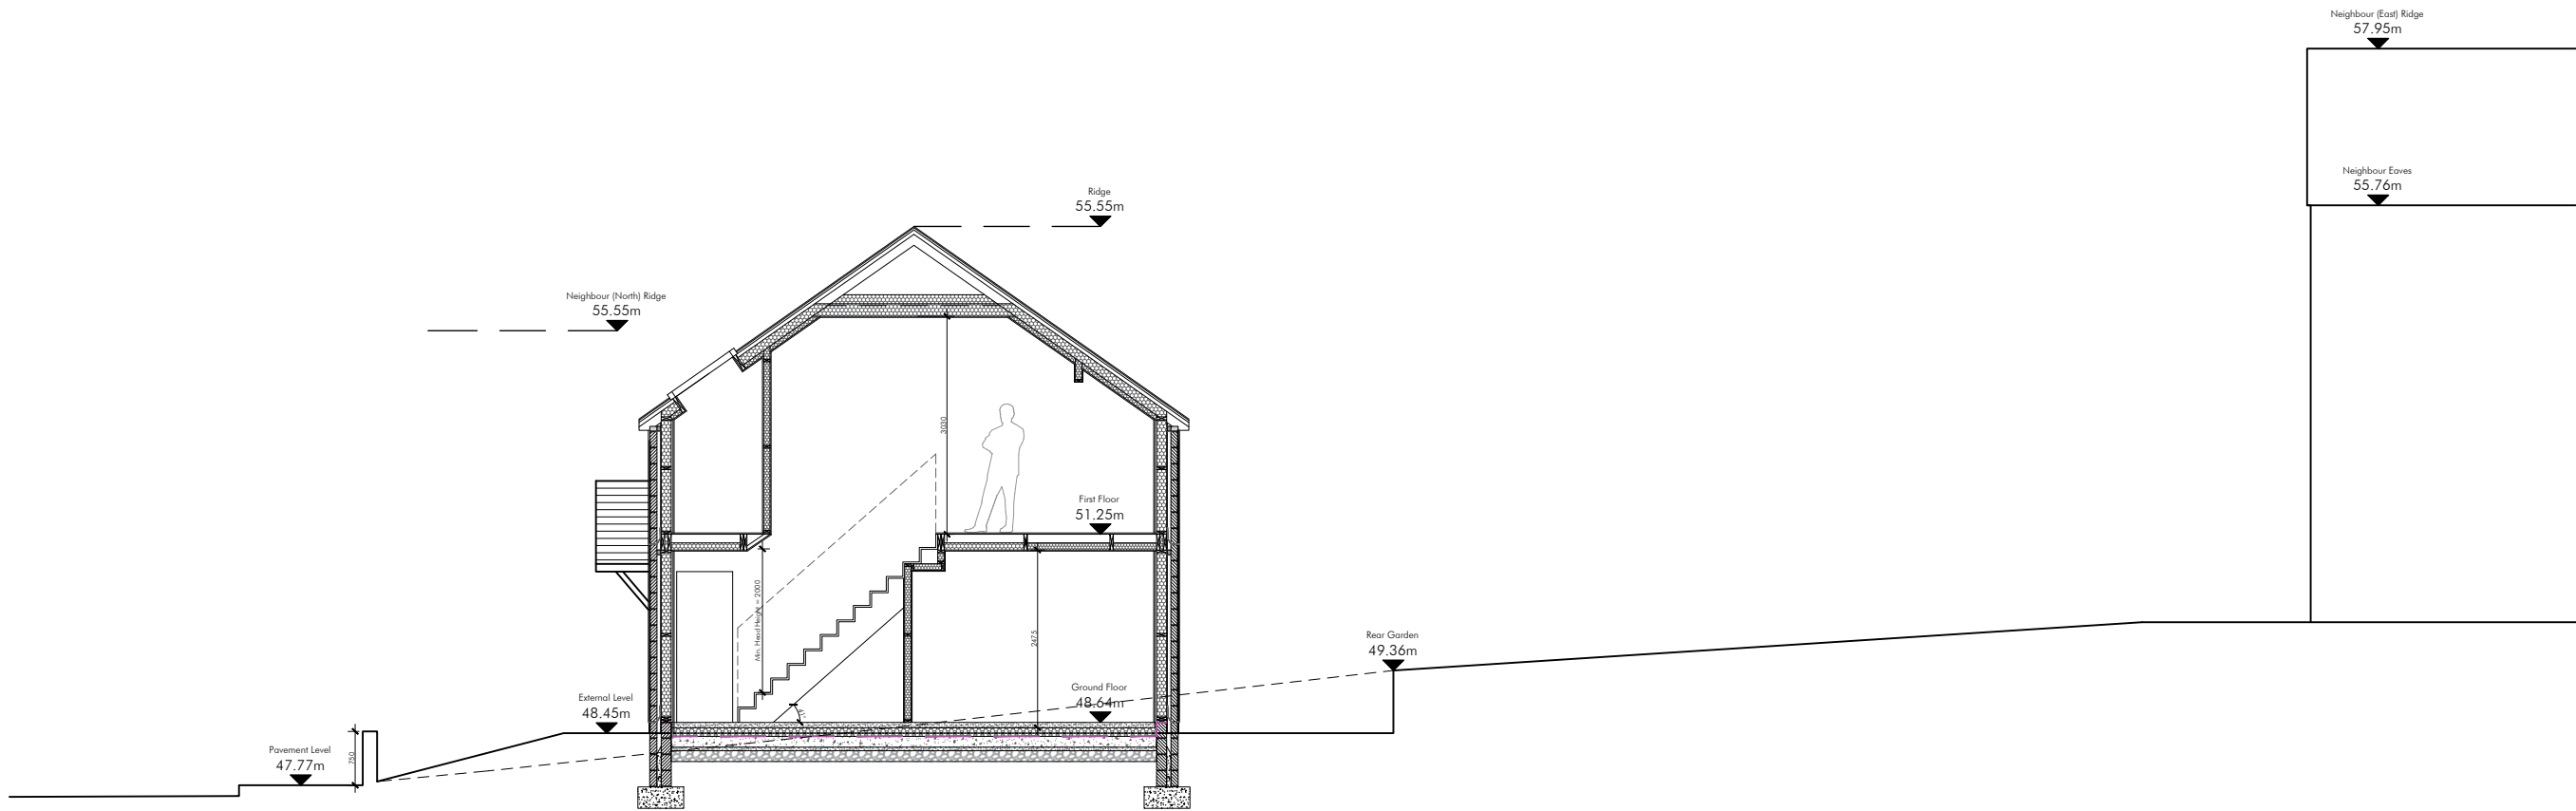

CONTRACTOR/CLIENT TO APPOINT STRUCTURAL
ENGINEER TO DESIGN SUB AND SUPERSTRUCTURE.
TIMBER FRAMER TO DESIGN FRAME. HEIGHTS AT
CURRENT DESIGN - REQUIRES INPUT FROM OTHERS

NOT TO BE SCALED FRONT DOOR OMITTED FROM SECTION FOR CLAIRTY

design drawings			
project:	new home	address:	windsor cottages aberfan
drawing:	proposed section A		1:100
ref:	034_605	date:	15th Jan 2021
			A3