



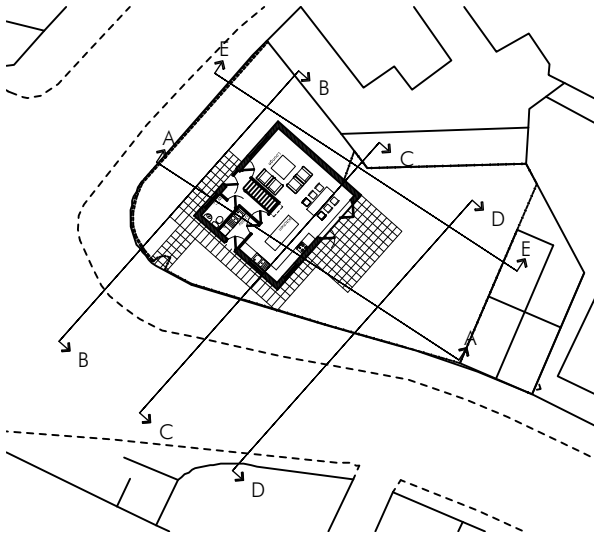

SITE SECTION KEY
1:500

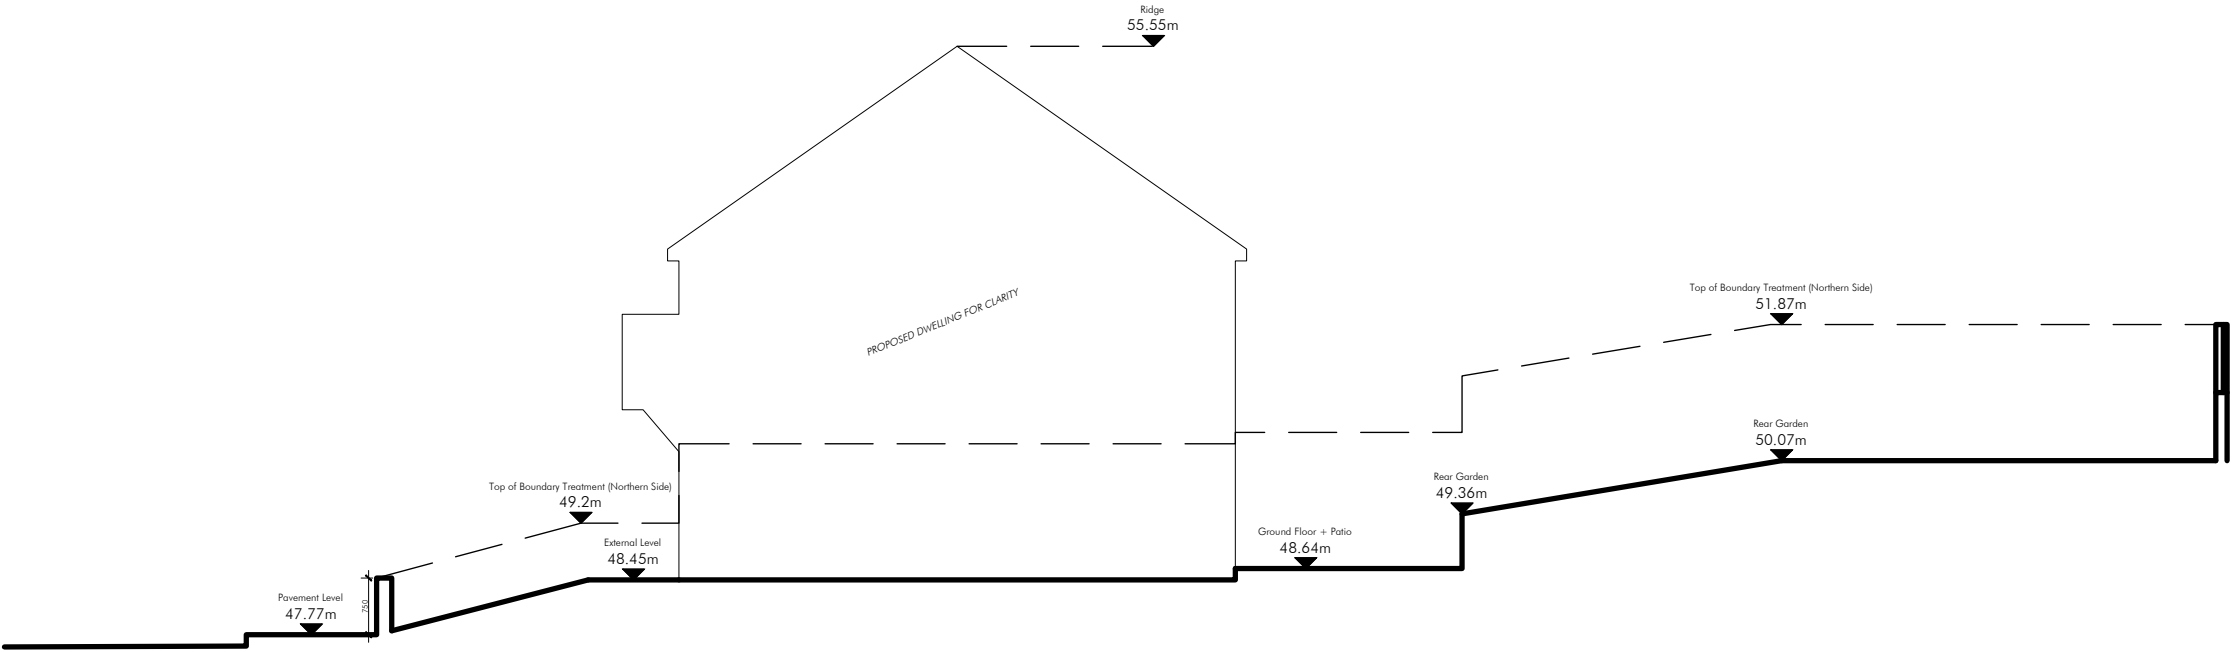

CONTRACTOR/CLIENT TO APPOINT STRUCTURAL
ENGINEER TO DESIGN SUB AND SUPERSTRUCTURE.
TIMBER FRAMER TO DESIGN FRAME. HEIGHTS AT
CURRENT DESIGN - REQUIRES INPUT FROM OTHERS

NOT TO BE SCALED FRONT DOOR OMITTED FROM SECTION FOR CLAIRTY

design drawings

project:	new home	address:	windsor cottages	1:100
drawing:	proposed section E		aberfan	A3
ref:	034_609	date:	15th Jan 2021	