


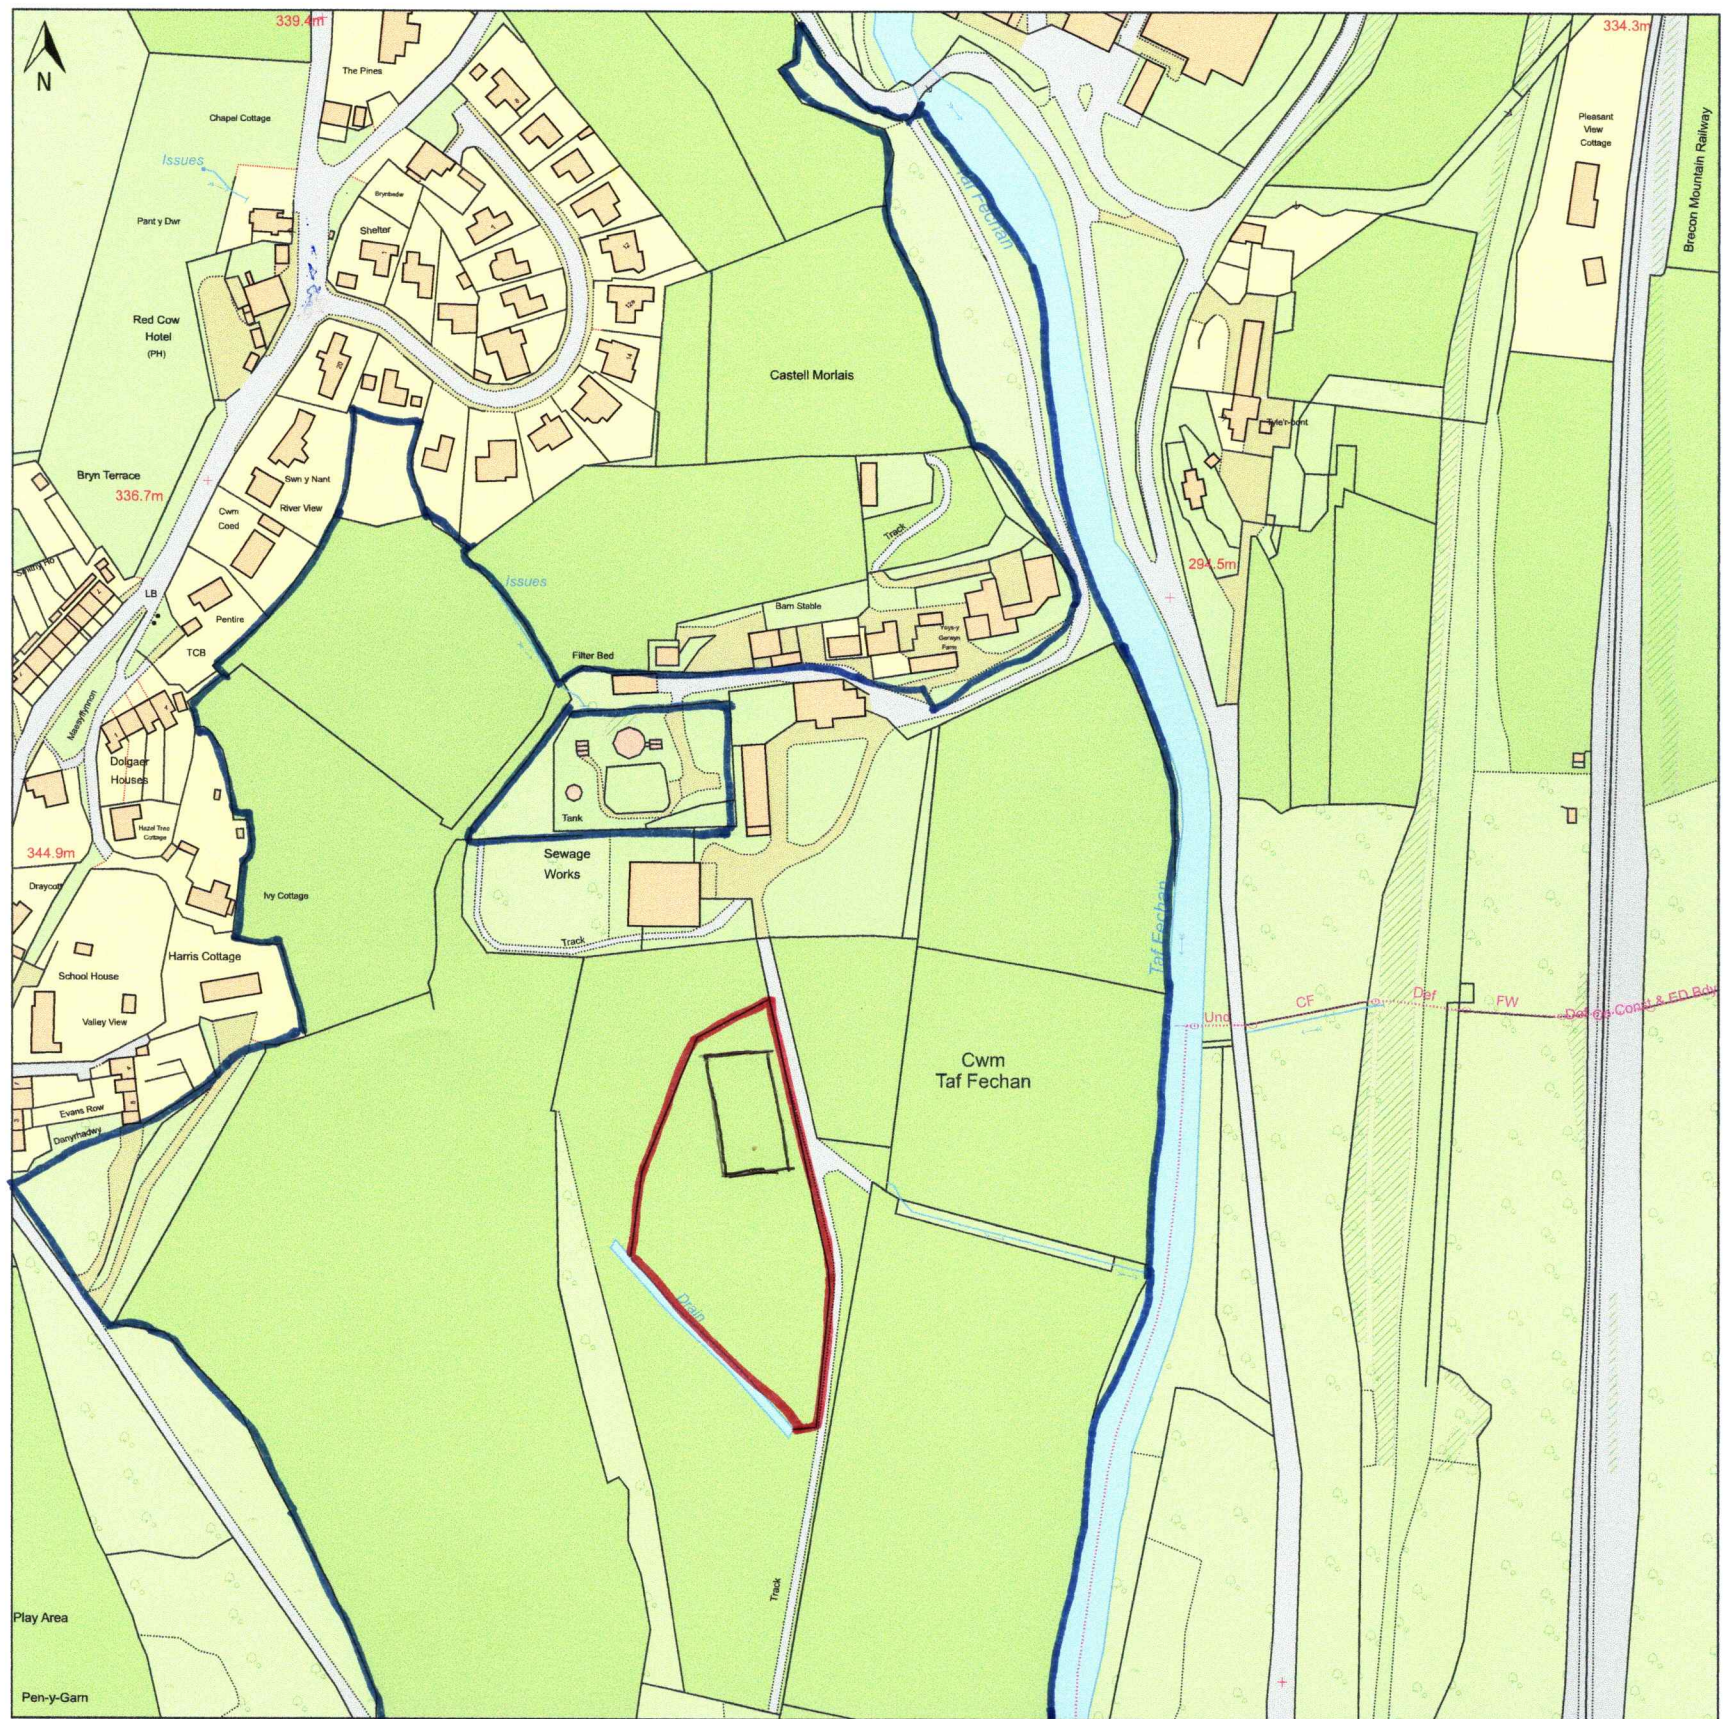

© Crown copyright and database rights, 2025. Ordnance Survey AC0000808122 Created using Plans by Emapsite

Scale: 1:2500

Paper Size: A3

Notes:

10-4-25
N.R-W