


200283

23 NOV 2020

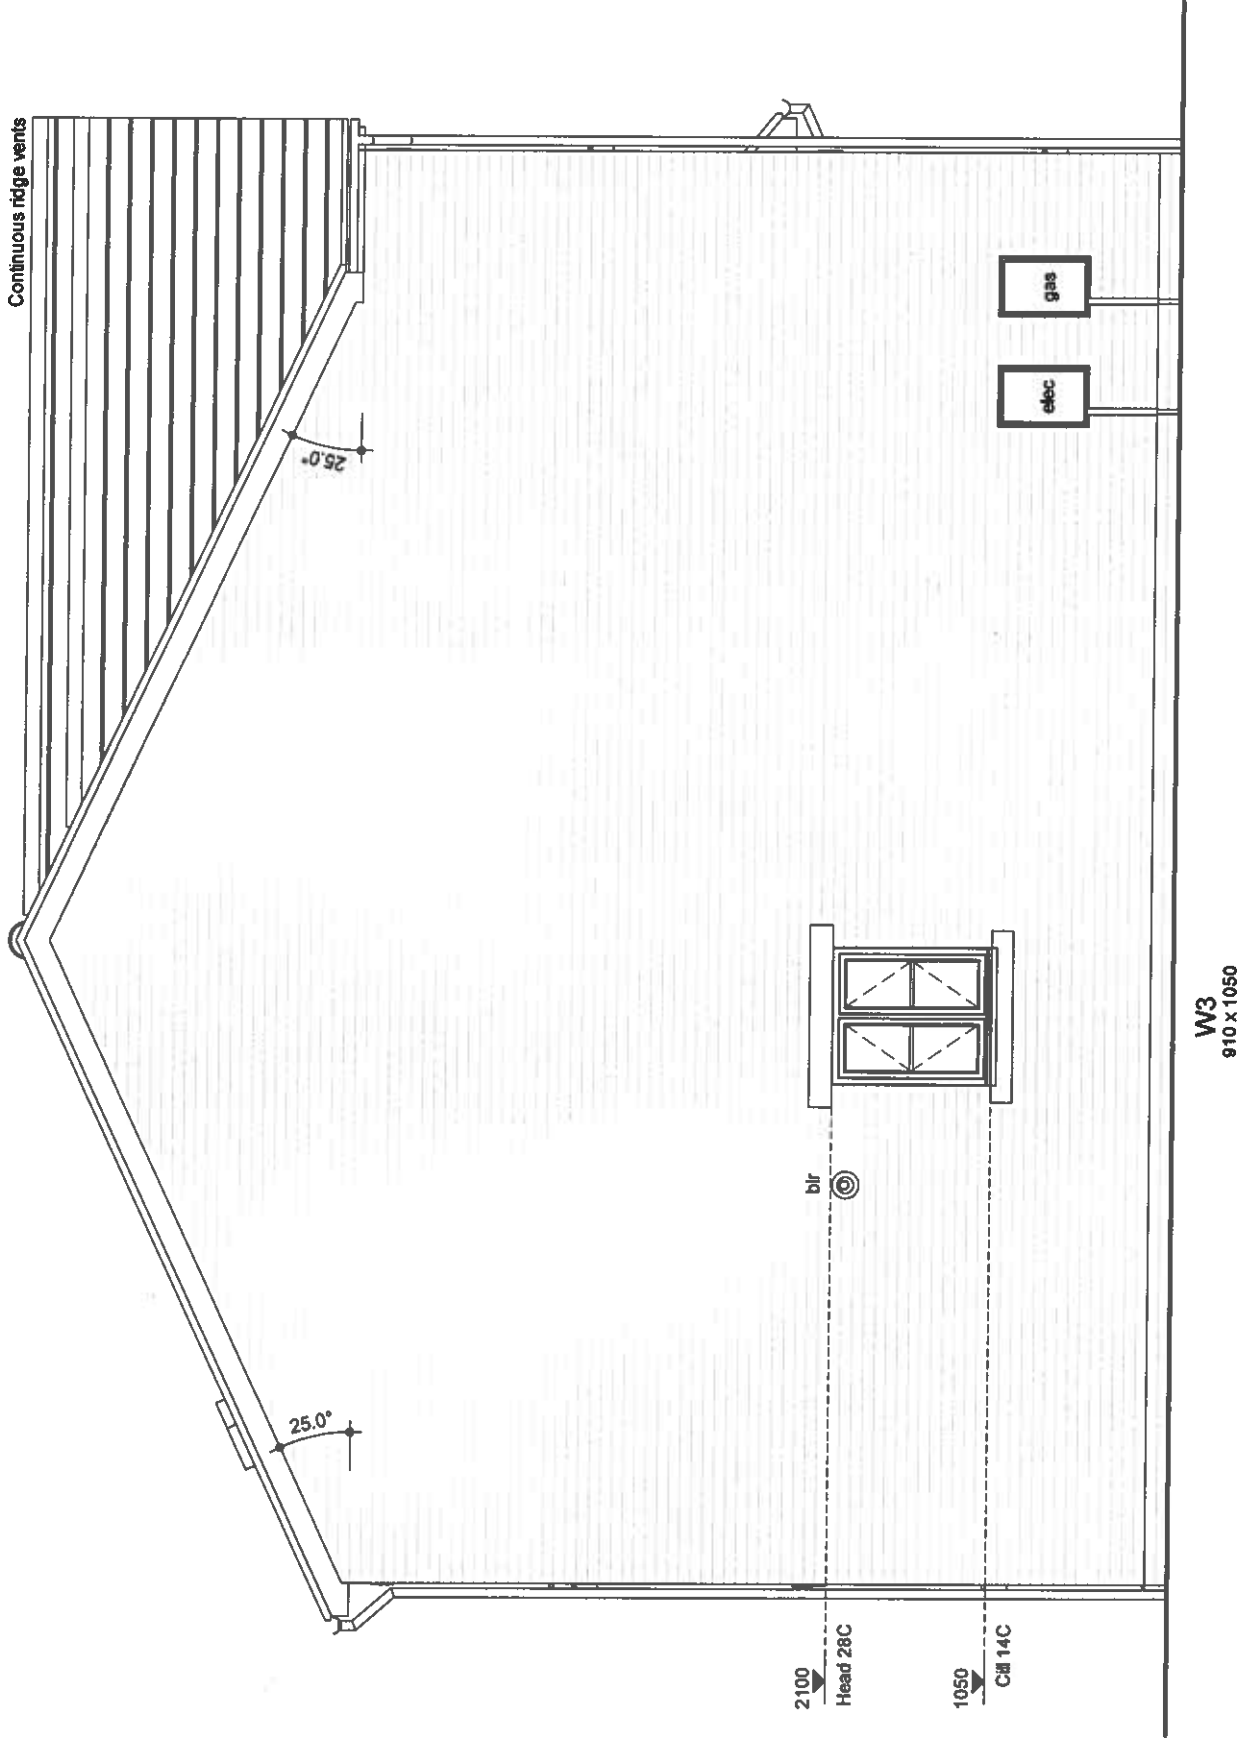

Rev	Description	Date
CLIENT		
Davies Homes Ltd		
1st Floor, 7 Gellwastad Road		
Pontypridd		
Rhondda Cynon Taf, CF37 2BP		
TEL: 01443 400345		
JOB TITLE		
BEACON HEIGHTS		
DRAWING TITLE		
SANDFORD HOUSE TYPE		
SIDE. ELEVATION		
SCALE	SHEET	DATE
1 : 50	A3	Sept 18
DRAWN BY		HALtd
DRAWING NO.		REVISION
1802 /SAN/07		



Architectural Ltd

10 Goldtops
Newport
NP20 4PH

t. 01633 844970
e. info@hammond-ltd.co.uk

www.hammond-ltd.co.uk

© Hammond Architectural Limited 2018
Figured dimensions must be taken in preference to scaled dimensions and any discrepancies are to be referred to Hammond Architectural Ltd. Contractors, subcontractors and suppliers must verify all dimensions on site before commencing any work or making any workshop drawings.