
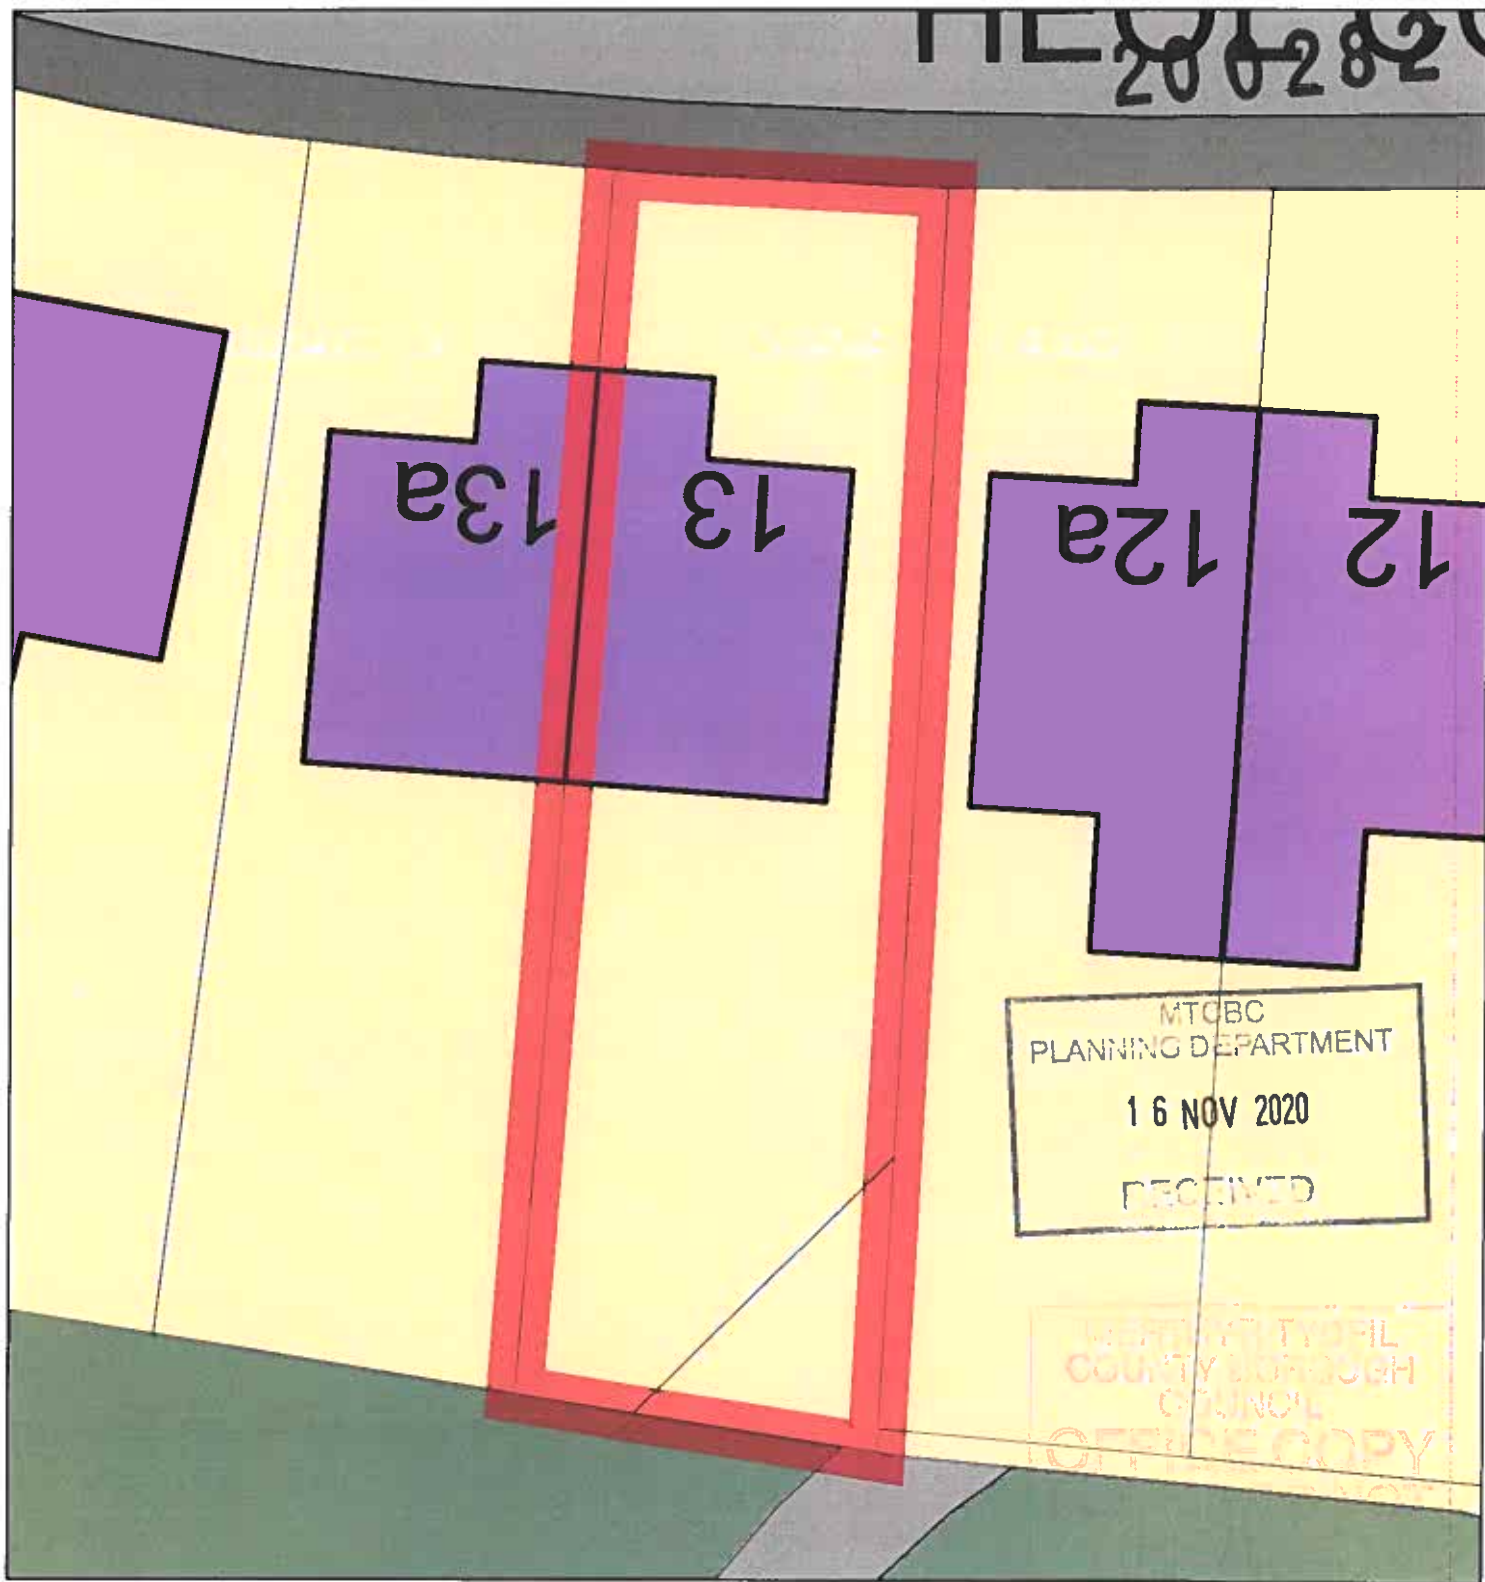


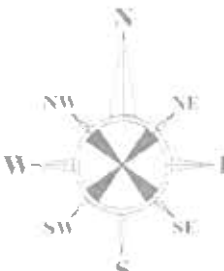

Notes Ordnance Survey, (c) Crown Copyright 2020. All rights reserved. Licence number 100022432 	REVISIONS Rev. Comment By Date			Project Title: External Works		A4		
				Project Address 1: 13 Heol Corn Du		Checked by: DLD		
				Project Address 2: Merthyr Tydfil, CF48 1NS		Approved by: DLD		
				Drawing Title: Existing Site Block Plan				
				Date: 31.10.2020	Scale: 1:200	Drawn By: DLD	Ref: RH447	Drawing No: 003
THIS DRAWING IS THE COPYRIGHT OF APE.WALES AND MAY NOT BE COPIED, ALTERED OR REPRODUCED IN ANY FORM OR PASSED TO A THIRD PARTY WITHOUT THEIR CONSENT. DIMENSIONS MUST BE CHECKED AND VERIFIED ON SITE AND ANY DISCREPANCIES SHOULD BE REPORTED TO THE DESIGNER. THIS DRAWING MUST NOT BE SCALED AND SHOULD BE READ IN CONJUNCTION WITH ALL OTHER CONSULTANT'S DRAWINGS. IF IN DOUBT ASK FOR CONFIRMATION.			07976 217 491 vince@ape.wales © Copyright Ape Wales 2020 www.Ape.Wales					