

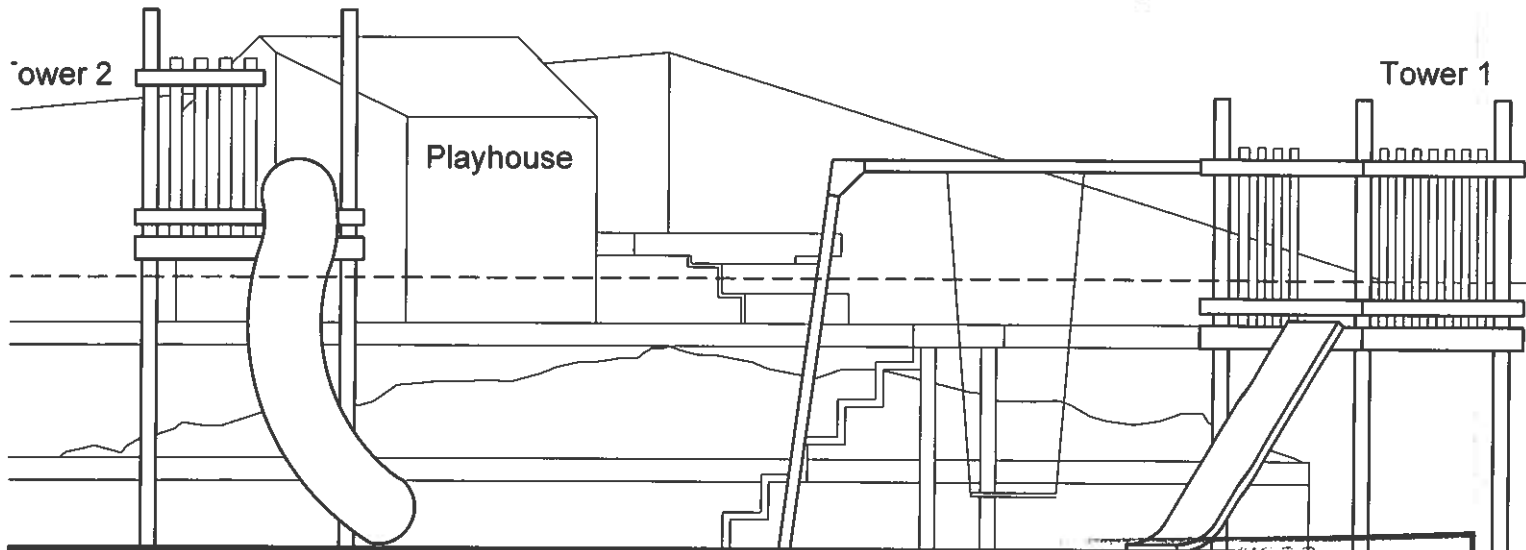


200282

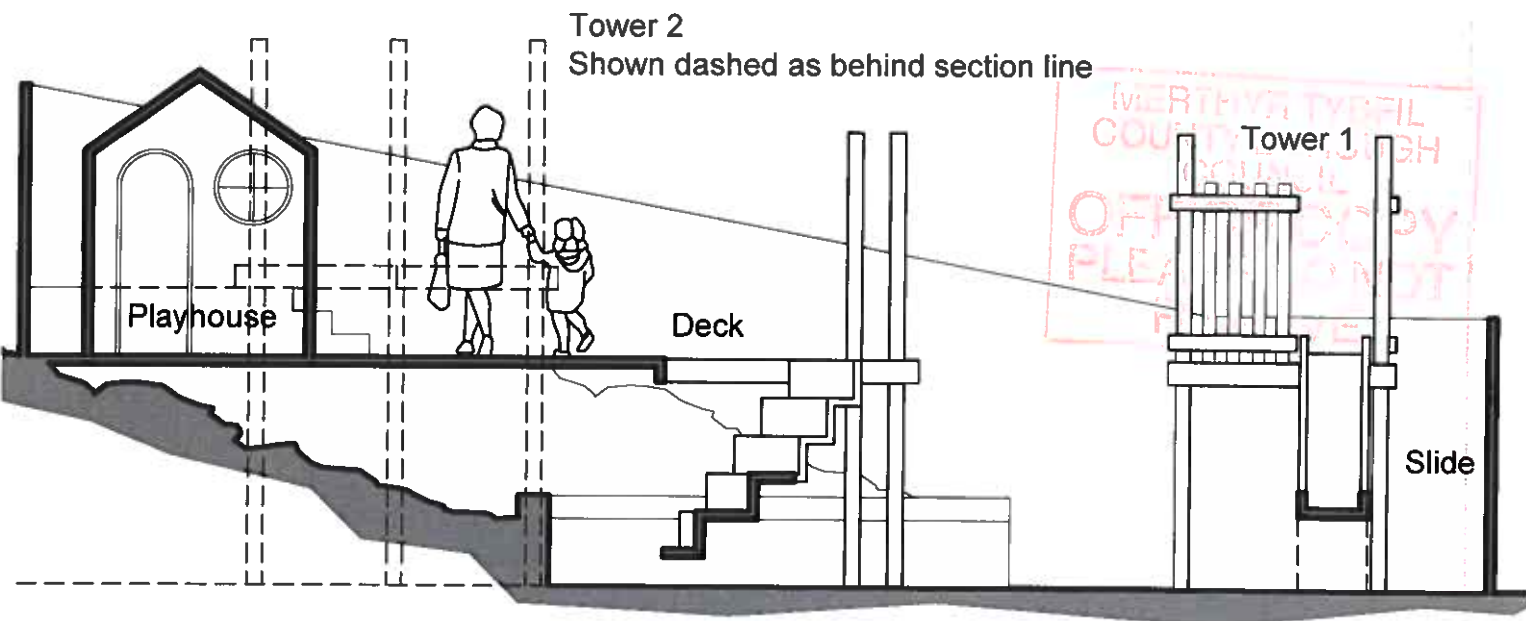

Sectional Elevation B-B

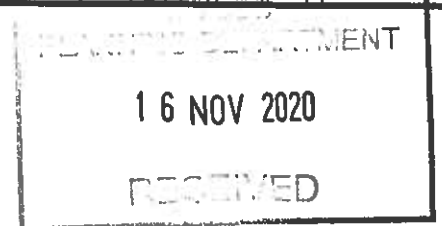

Sectional Elevation A-A

Notes Stair Balustrade Omitted for Clarity. Swing not illustrated on section a-a.	REVISIONS				Project Title External Works						
	Rev	Comment	By	Date	Project Address 1 13 Heol Corn Du				A4		
					Project Address 2 Merthyr Tydfil, CF48 1NS				Checked by DLD		
					Drawing Title Proposed Sectional Elevations				Approved by DLD		
					Date 31.10.2020	Scale 1:50	Drawn By DLD	Ref RH447	Drawing No 301	Rev -	
THIS DRAWING IS THE COPYRIGHT OF APE.WALES AND MAY NOT BE COPIED, ALTERED OR REPRODUCED IN ANY FORM OR PASSED TO A THIRD PARTY WITHOUT THEIR CONSENT. DIMENSIONS MUST BE CHECKED AND VERIFIED ON SITE AND ANY DISCREPANCIES SHOULD BE REPORTED TO THE DESIGNER. THIS DRAWING MUST NOT BE SCALED AND SHOULD BE READ IN CONJUNCTION WITH ALL OTHER CONSULTANT'S DRAWINGS. IF IN DOUBT ASK FOR CONFIRMATION.				07976 217 491 vince@ape.wales © Copyright Ape Wales 2020 www.ApeWales							