

Revisions		
A	Section Lines L1, L2, L3, signage note and key added.	17 Sep '19
B	Signage zone added.	20 Sep '19
C	'Contract Documents' Drawing Status added.	18Oct '19
D	Stair and lift area details generally updated.	16 Jun '20

DIMENSIONS ARE NOT TO BE SCALED FROM THIS DRAWING
THIS DRAWING IS COPYRIGHT


CONSTRUCTION RISK
HI NUMBER




NOTE:
THIS DRAWING HAS BEEN PRODUCED FROM THIRD PARTY
INFORMATION AND IS NOT AN AS BUILT DRAWING.

THIS DRAWING IS ONLY A REPRESENTATION AND THEREFORE
DISCREPANCIES MAY BE PRESENT. ALL DIMENSIONS ARE
APPROXIMATE ONLY.

IT IS RECOMMENDED THAT A DETAILED SURVEY IS
COMMISSIONED PRIOR TO ANY FUTURE DESIGN WORK.

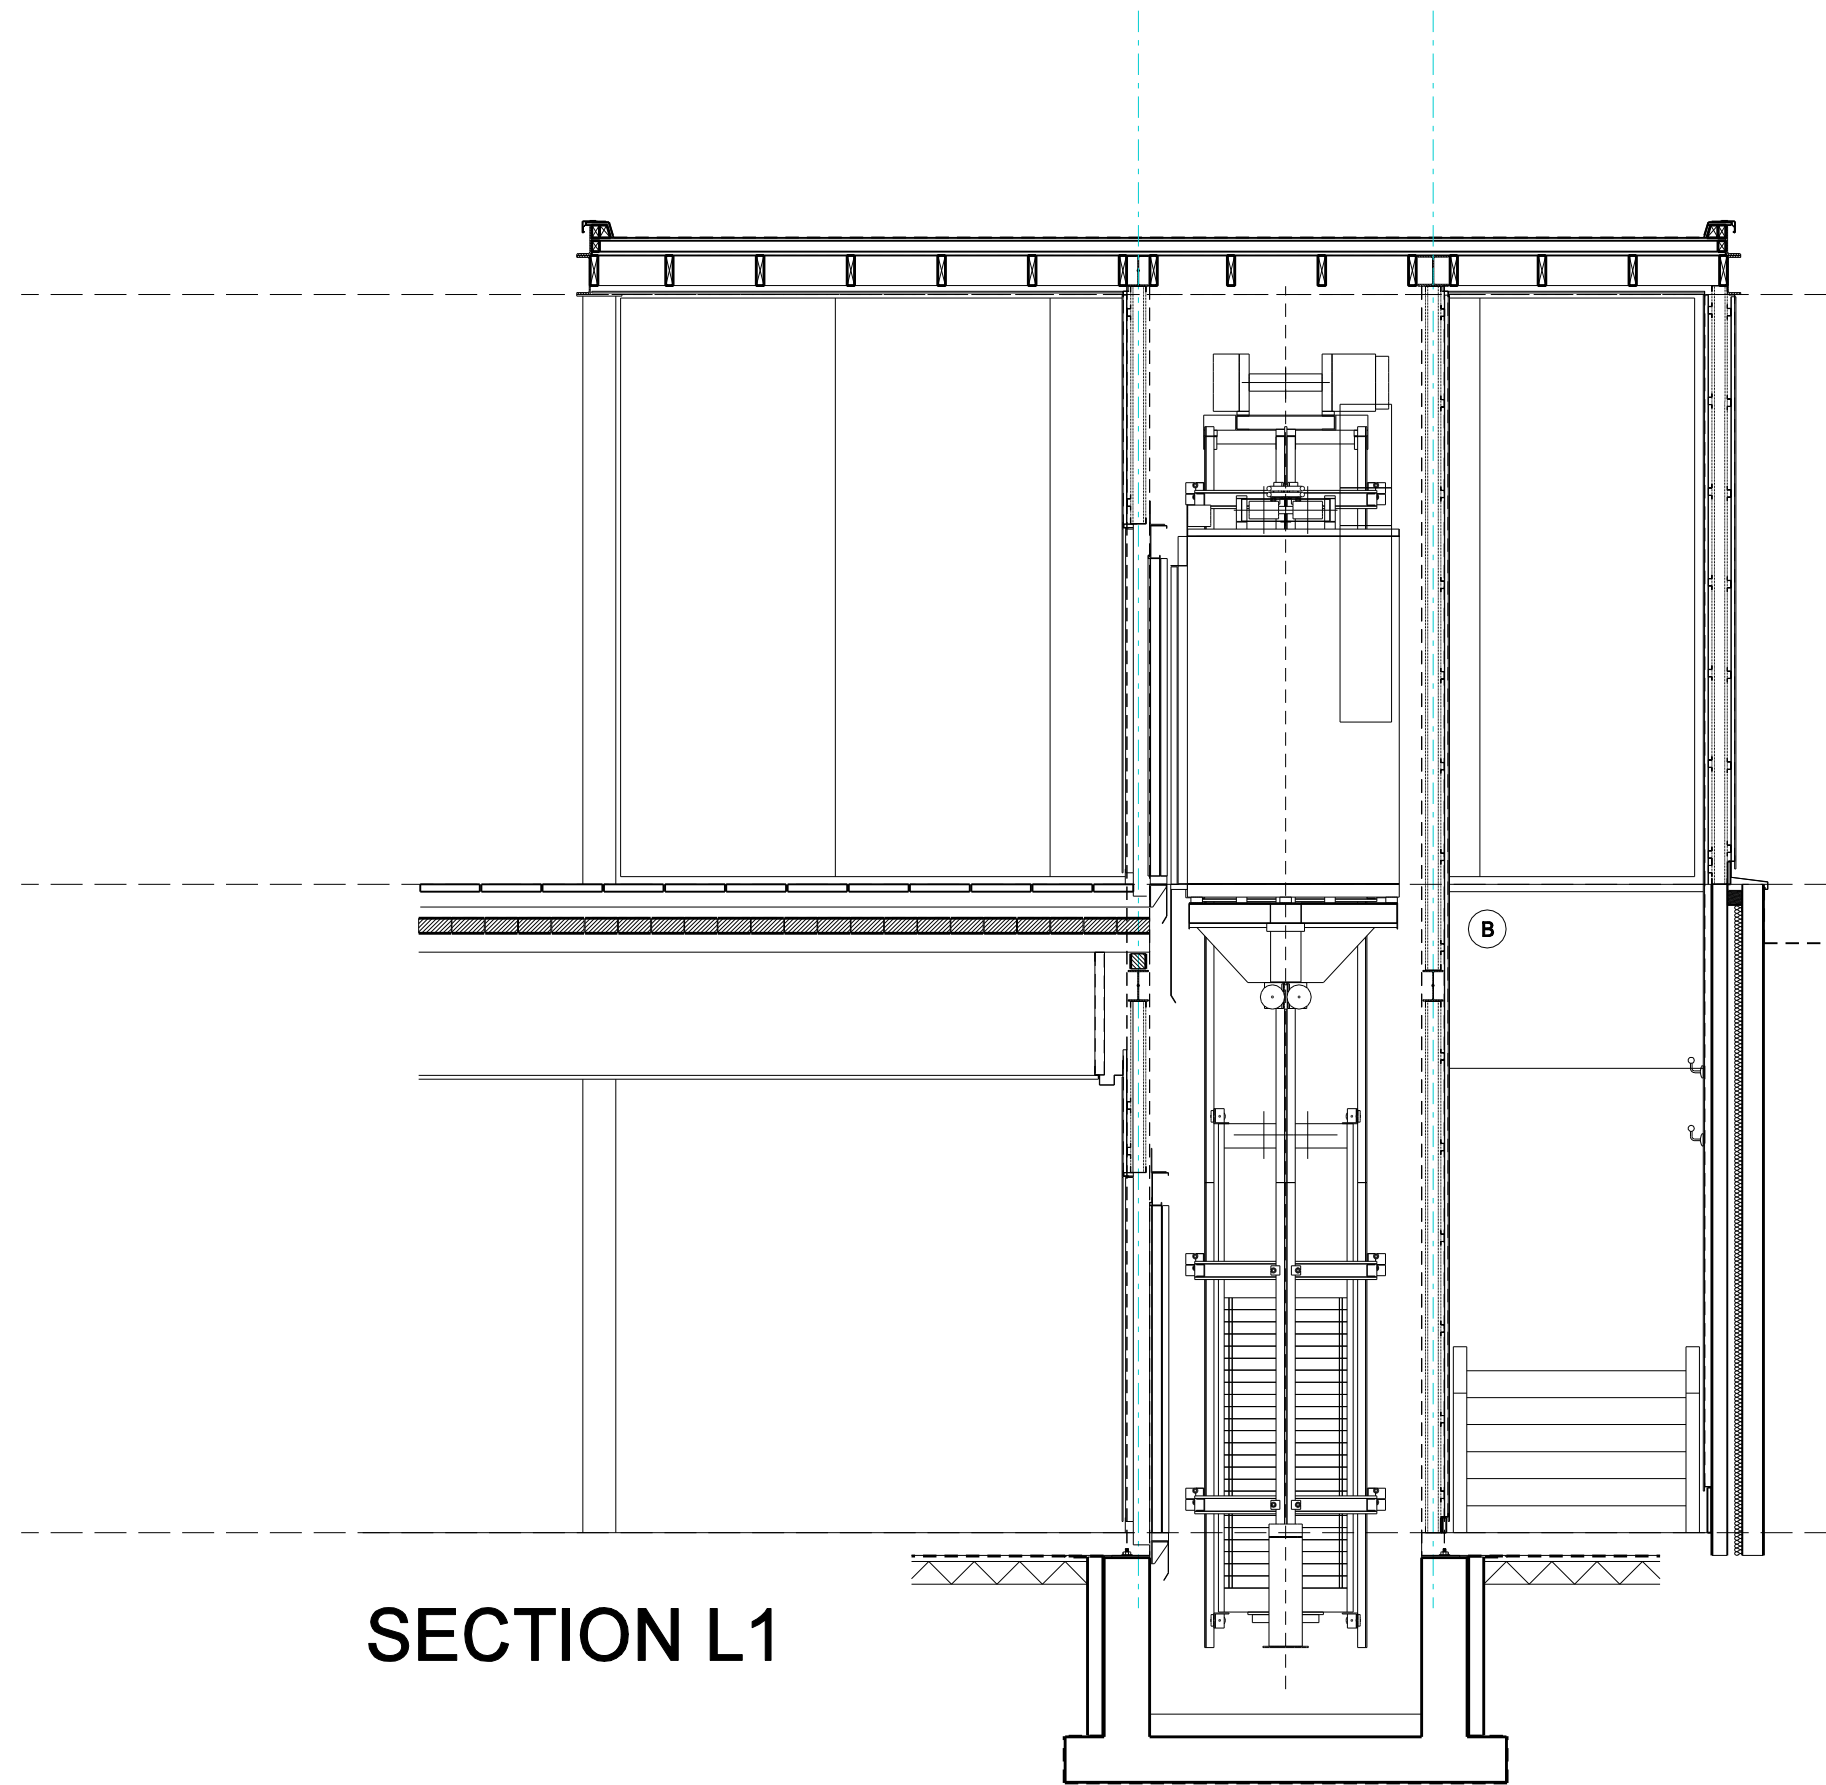

SECTION L1

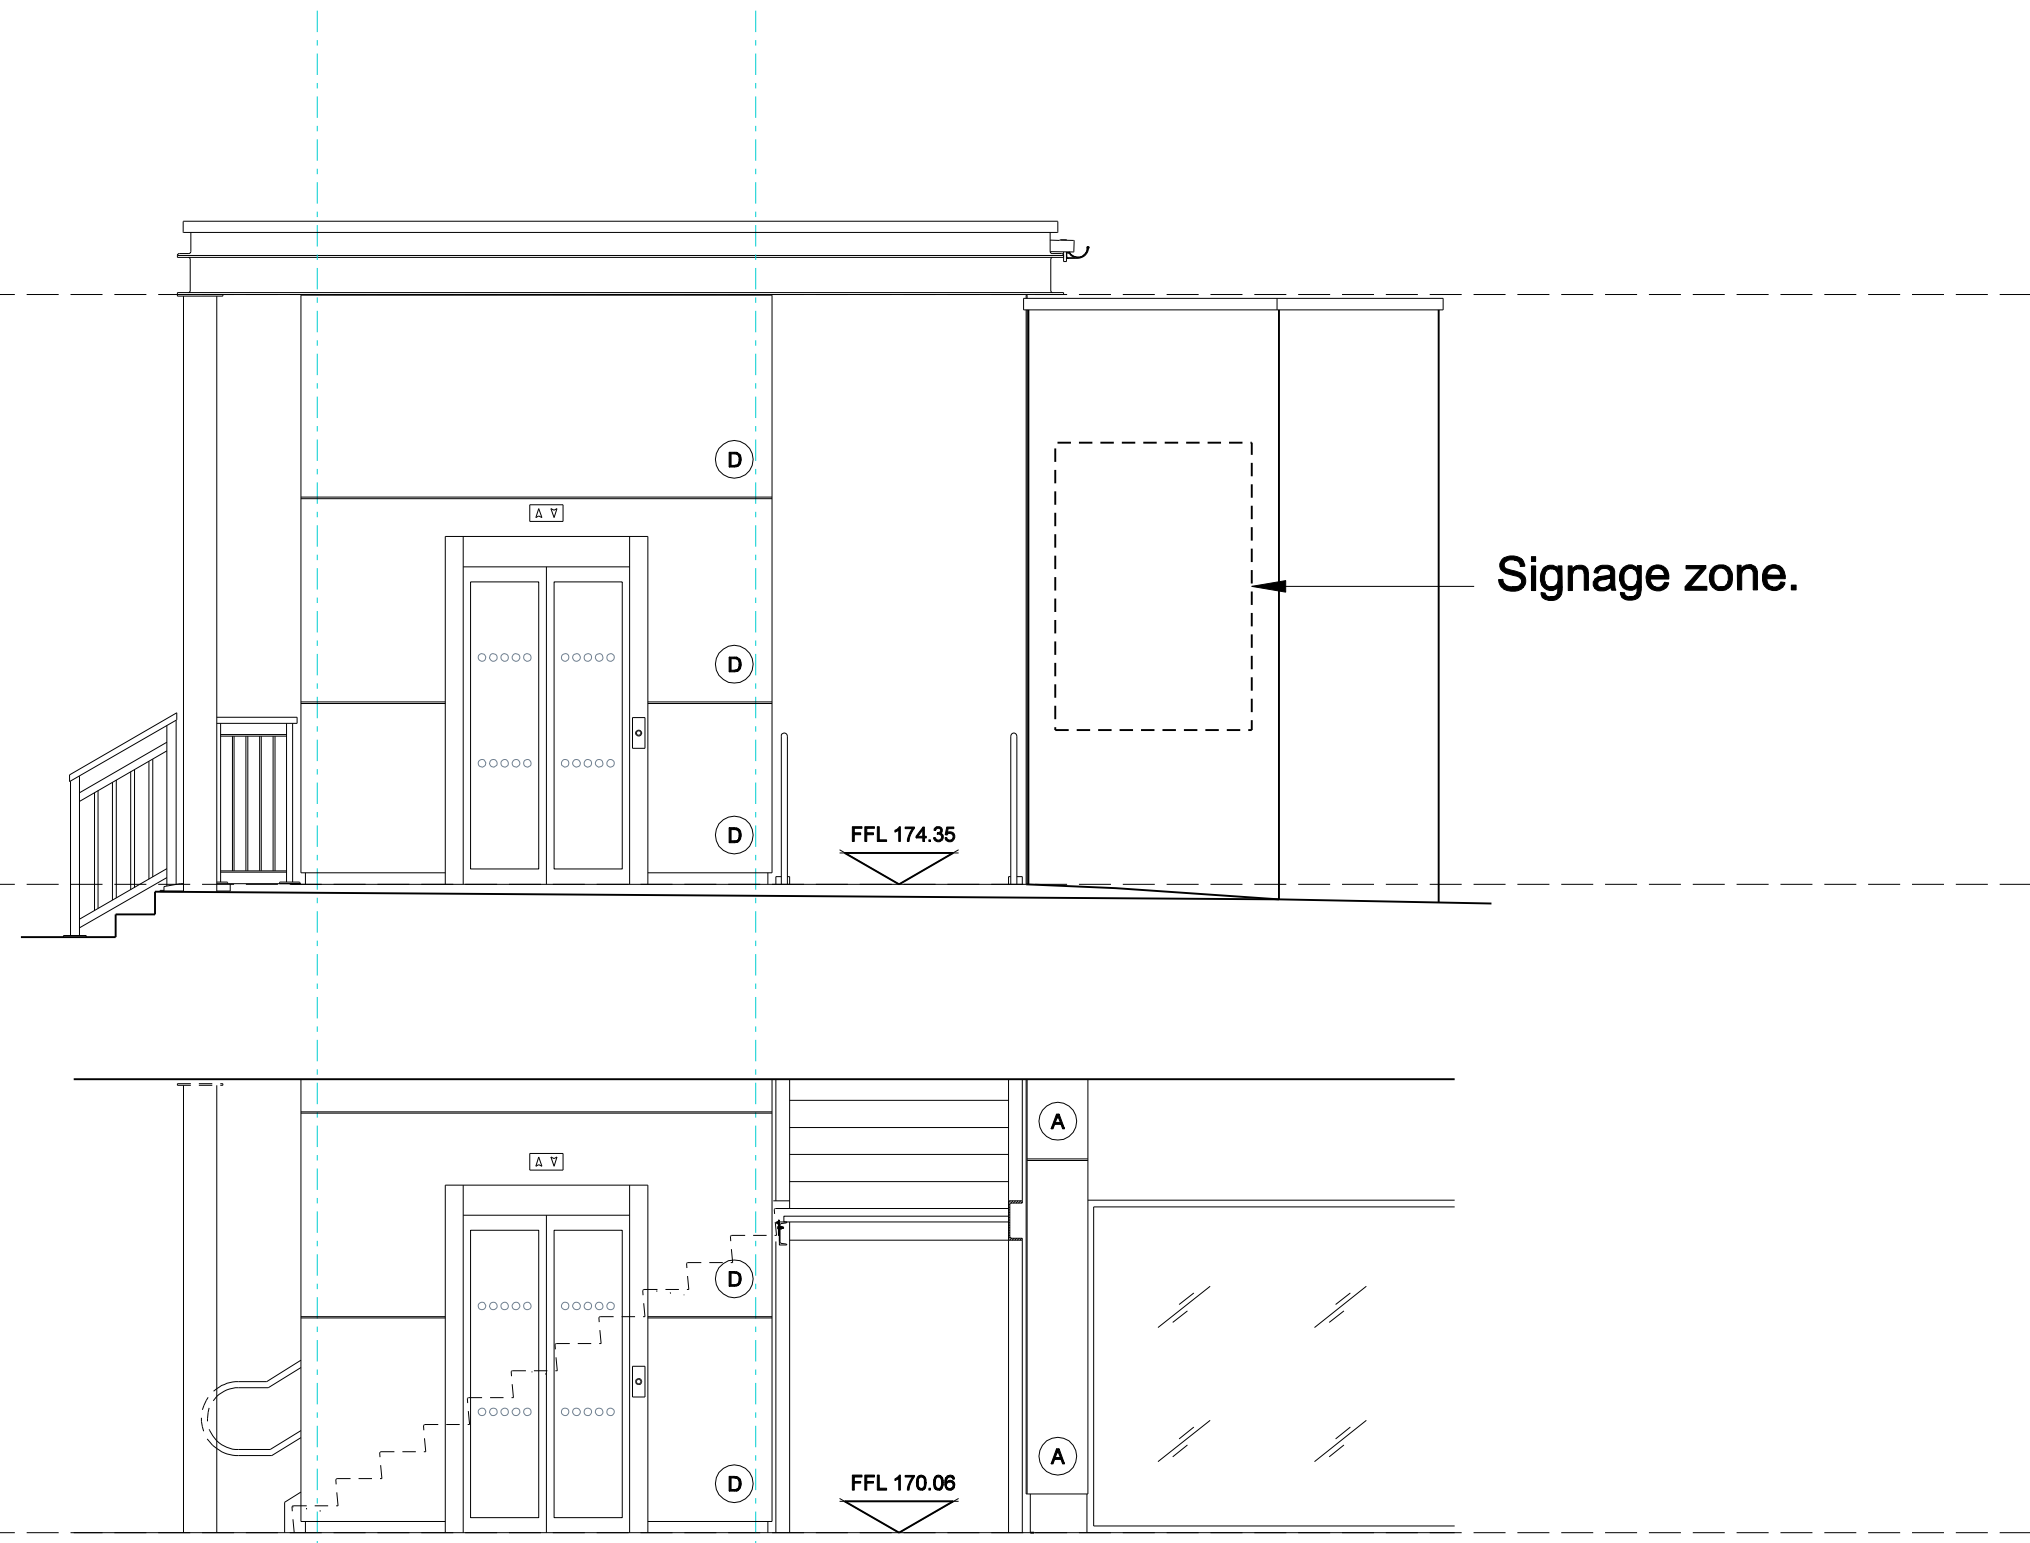


SECTION L12

FINISHES :-


CLADDING PANELS -

- Ⓐ TRESPA - A08.2.3 SALMON, SATIN FINISH
- Ⓑ TRESPA - A12.1.8 PASSION RED, SATIN FINISH
- Ⓒ TRESPA - A12.3.7 CARMINE RED, SATIN FINISH
- Ⓓ TRESPA - A21.1.0 WINTER GREY, SATIN FINISH

RAIN SCREEN CLADDING ON ALUMINIUM SUPPORT FRAME,
DRAINED AND VENTILATED CAVITY WITH EXPOSED COLOUR
MATCHED RIVET FIXINGS.

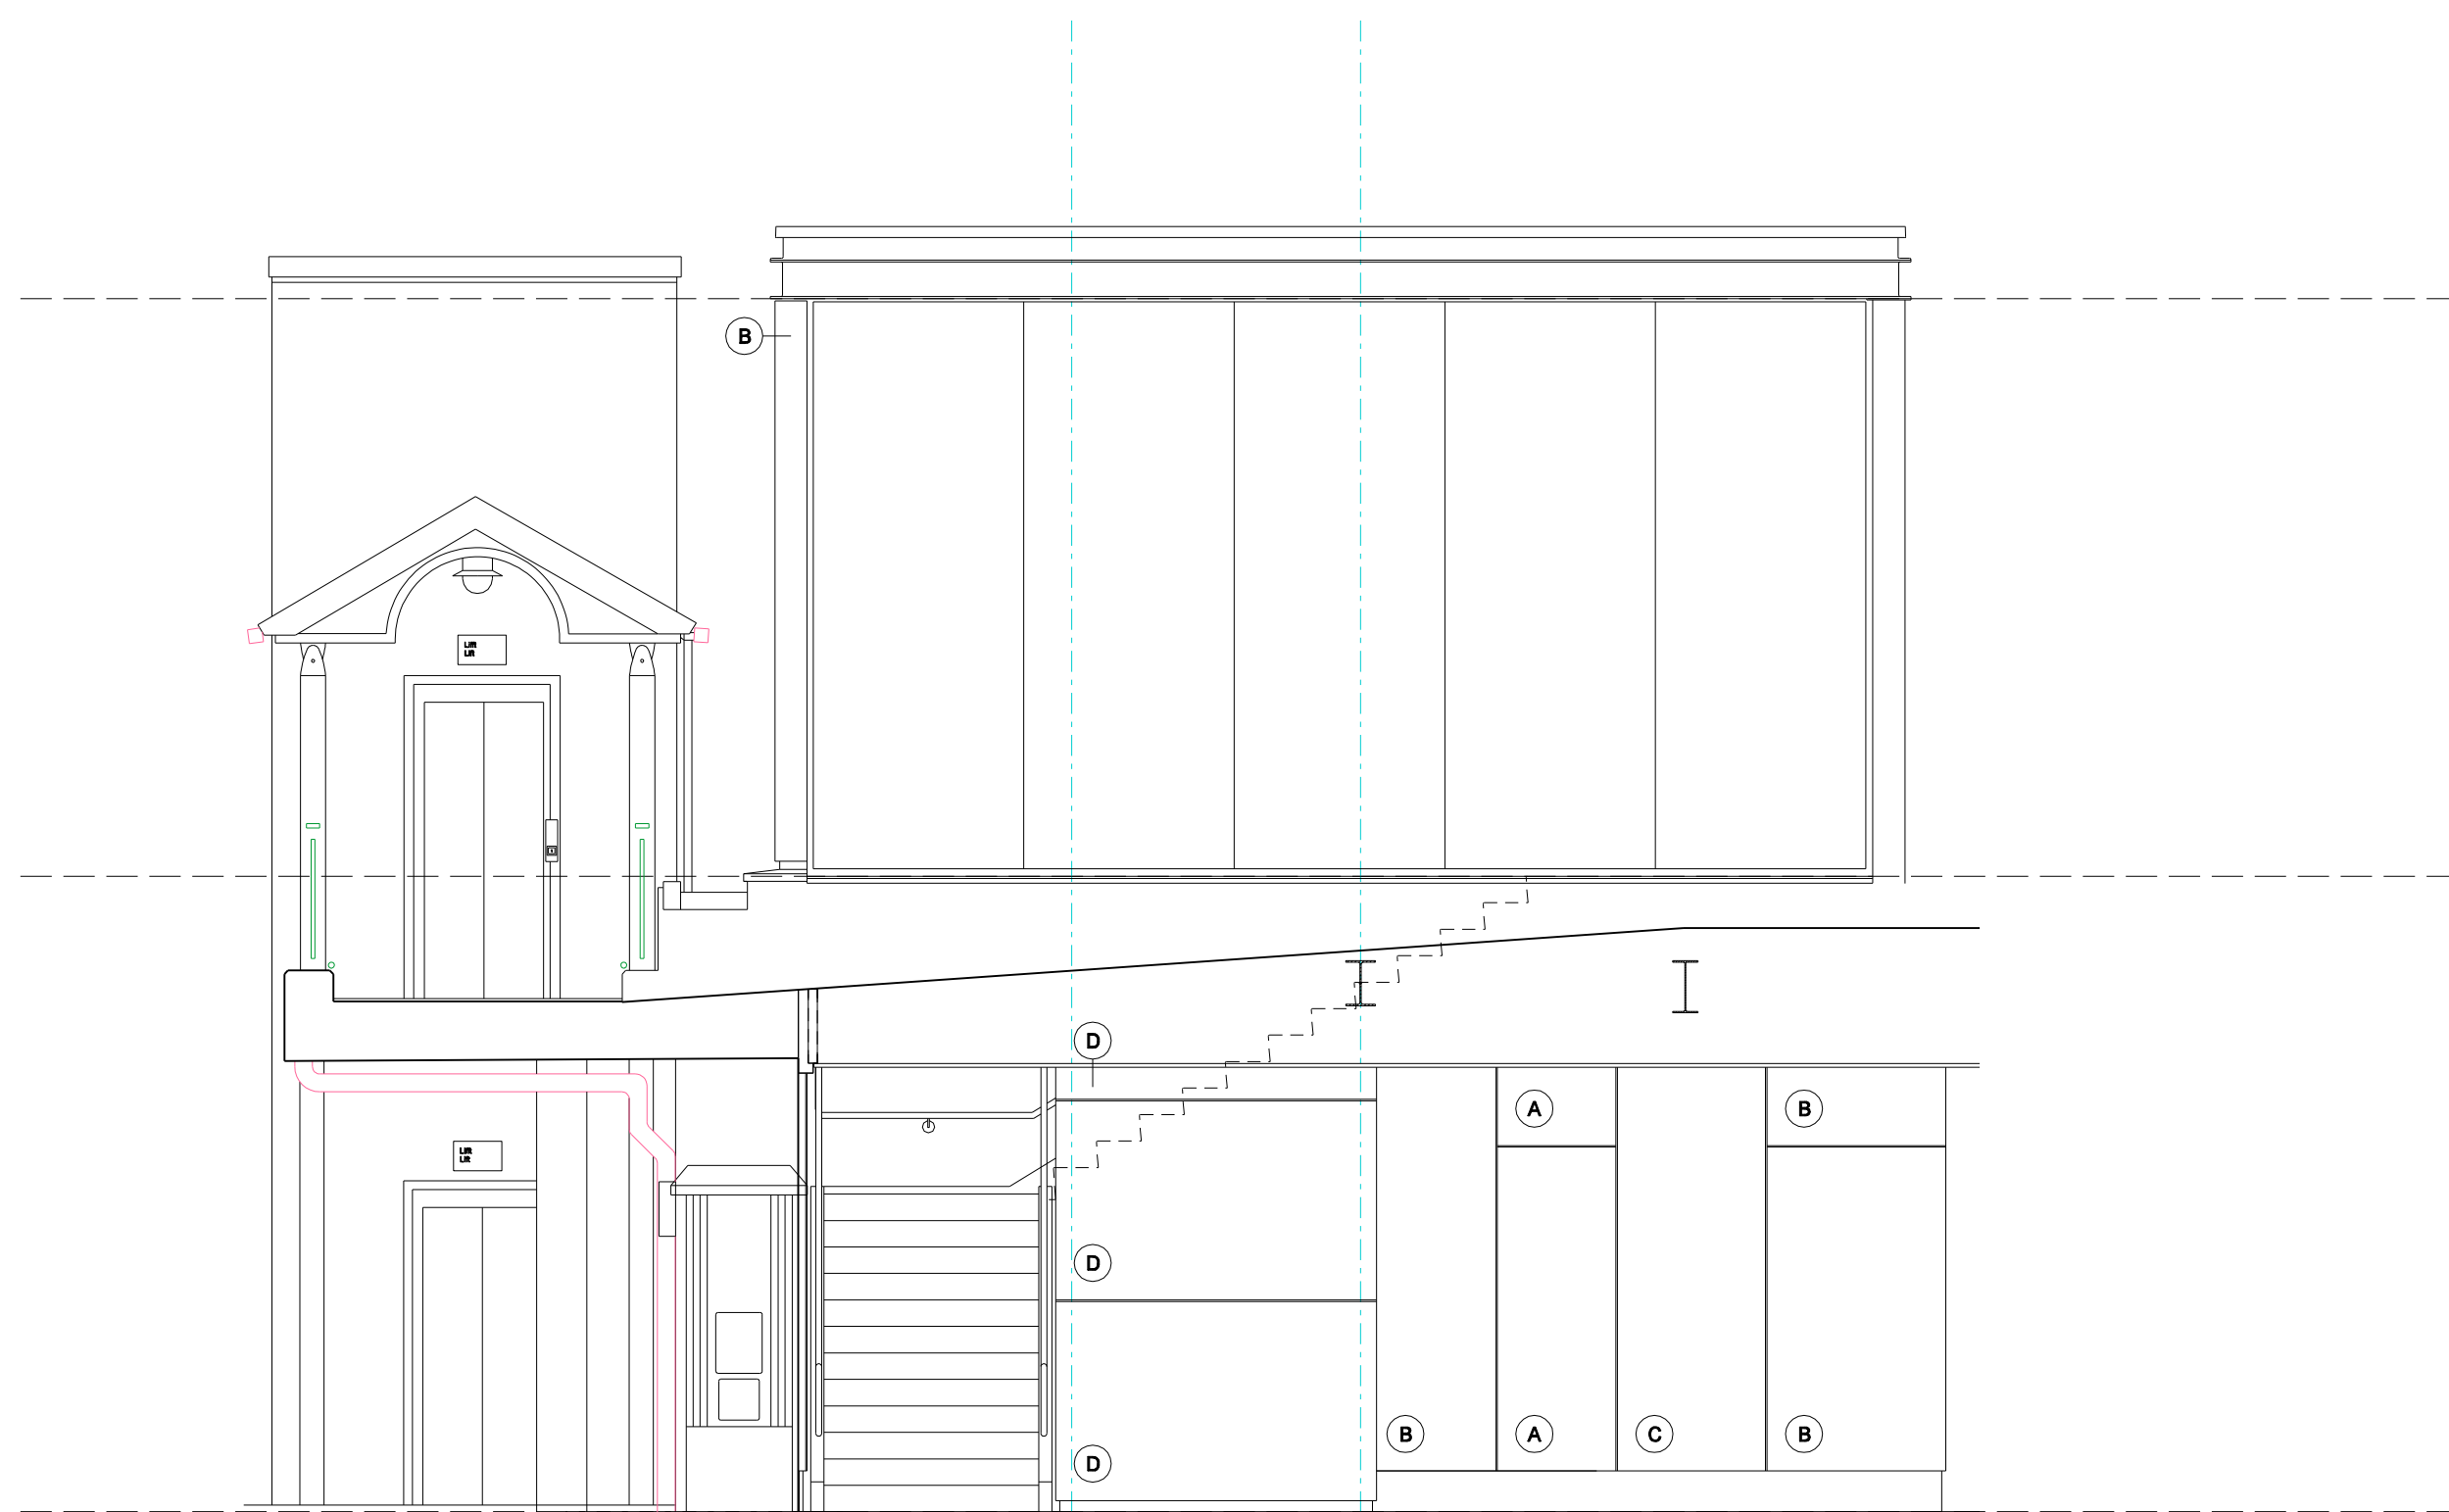

SECTION L11

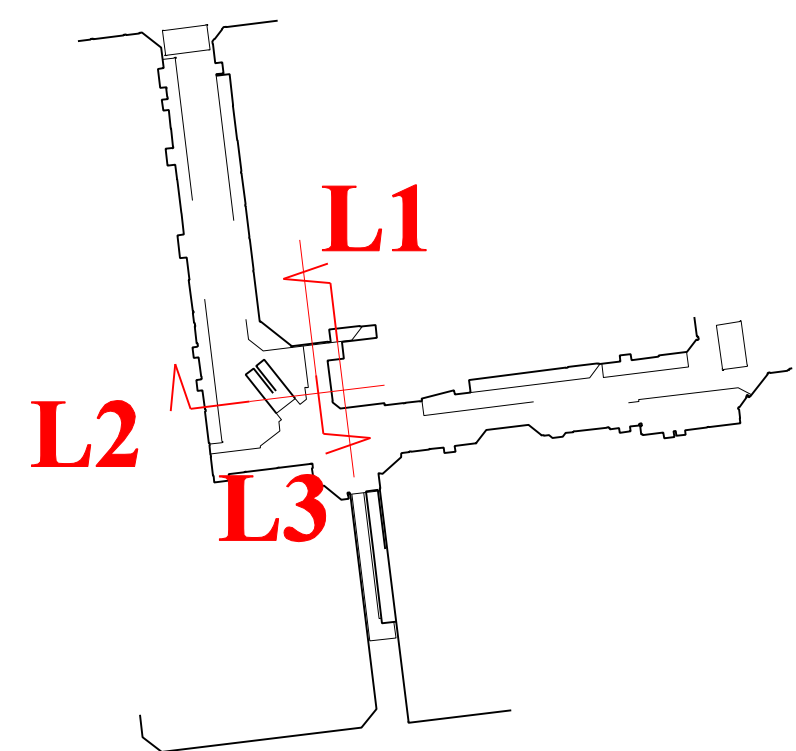

KEY PLAN

pentan
architects

22 Cathedral Road
Cardiff CF11 9LJ
t: 029 2030 9010
info@pentan.co.uk

Project
ST TYDFIL SHOPPING CENTRE
Client
R & M WILLIAMS
Drawing Title
PROPOSED LIFT STAIRCASE
ENCLOSURE SECTIONS

NOTES. Do not scale. All dimensions are in millimetres unless stated otherwise

Date
MAR '19
Scale
1:50 @ A1
Drawing No.
3779_A_4500
Rev.
D