



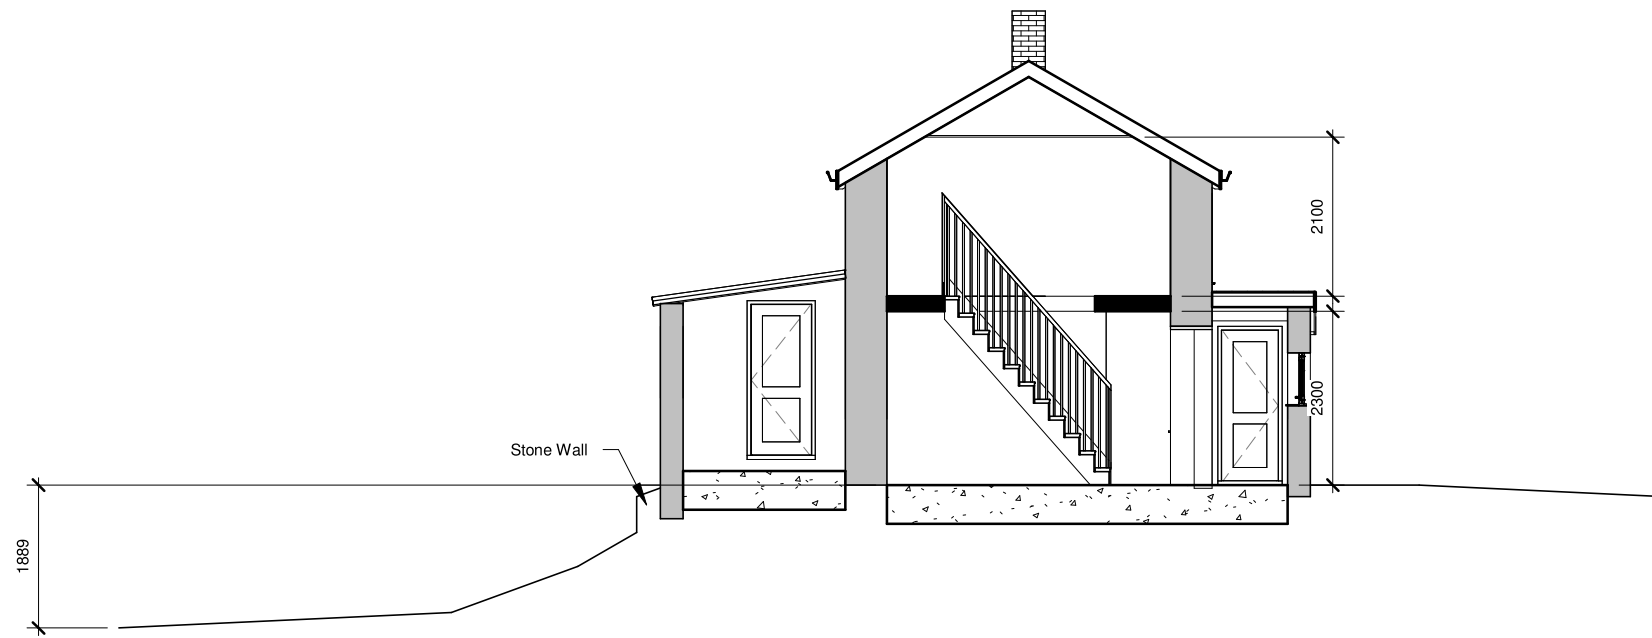

1 Existing Section
1 : 100

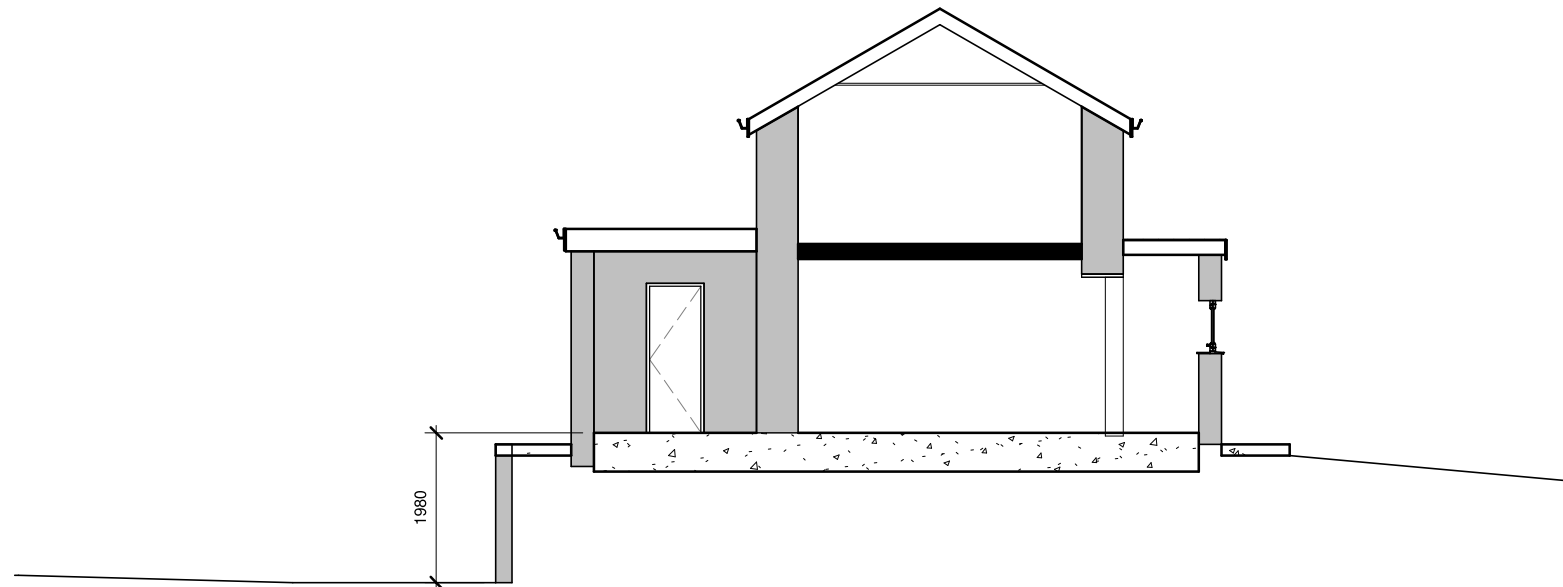

2 Proposed Section
1 : 100

INDIGO DESIGN (Part of 3dcadwales Ltd) 5 Ashlea Drive,
Merthyr Tydfil, CF47 0NY Tele 01685 385746 Mob -
07940913216 Email: philip@3dcadwales.co.uk

This Drawing is Copyright,
Dimensions to be checked
on site and not scaled from
this drawing



PURPOSE OF ISSUE

Planning Approval

DRWAING NUMBER

PS-05

PROJECT

New first floor and rear extensions

SHEET

Sections

Address 20 Plantation Square, Troedyrhiw,
Merthyr Tydfil. CF48 4HQ

Checked by
JH

Drawn by
PH

Scale (@ A3)
1 : 100

Rev No	Description	Date
A	Issue	29/06/2024