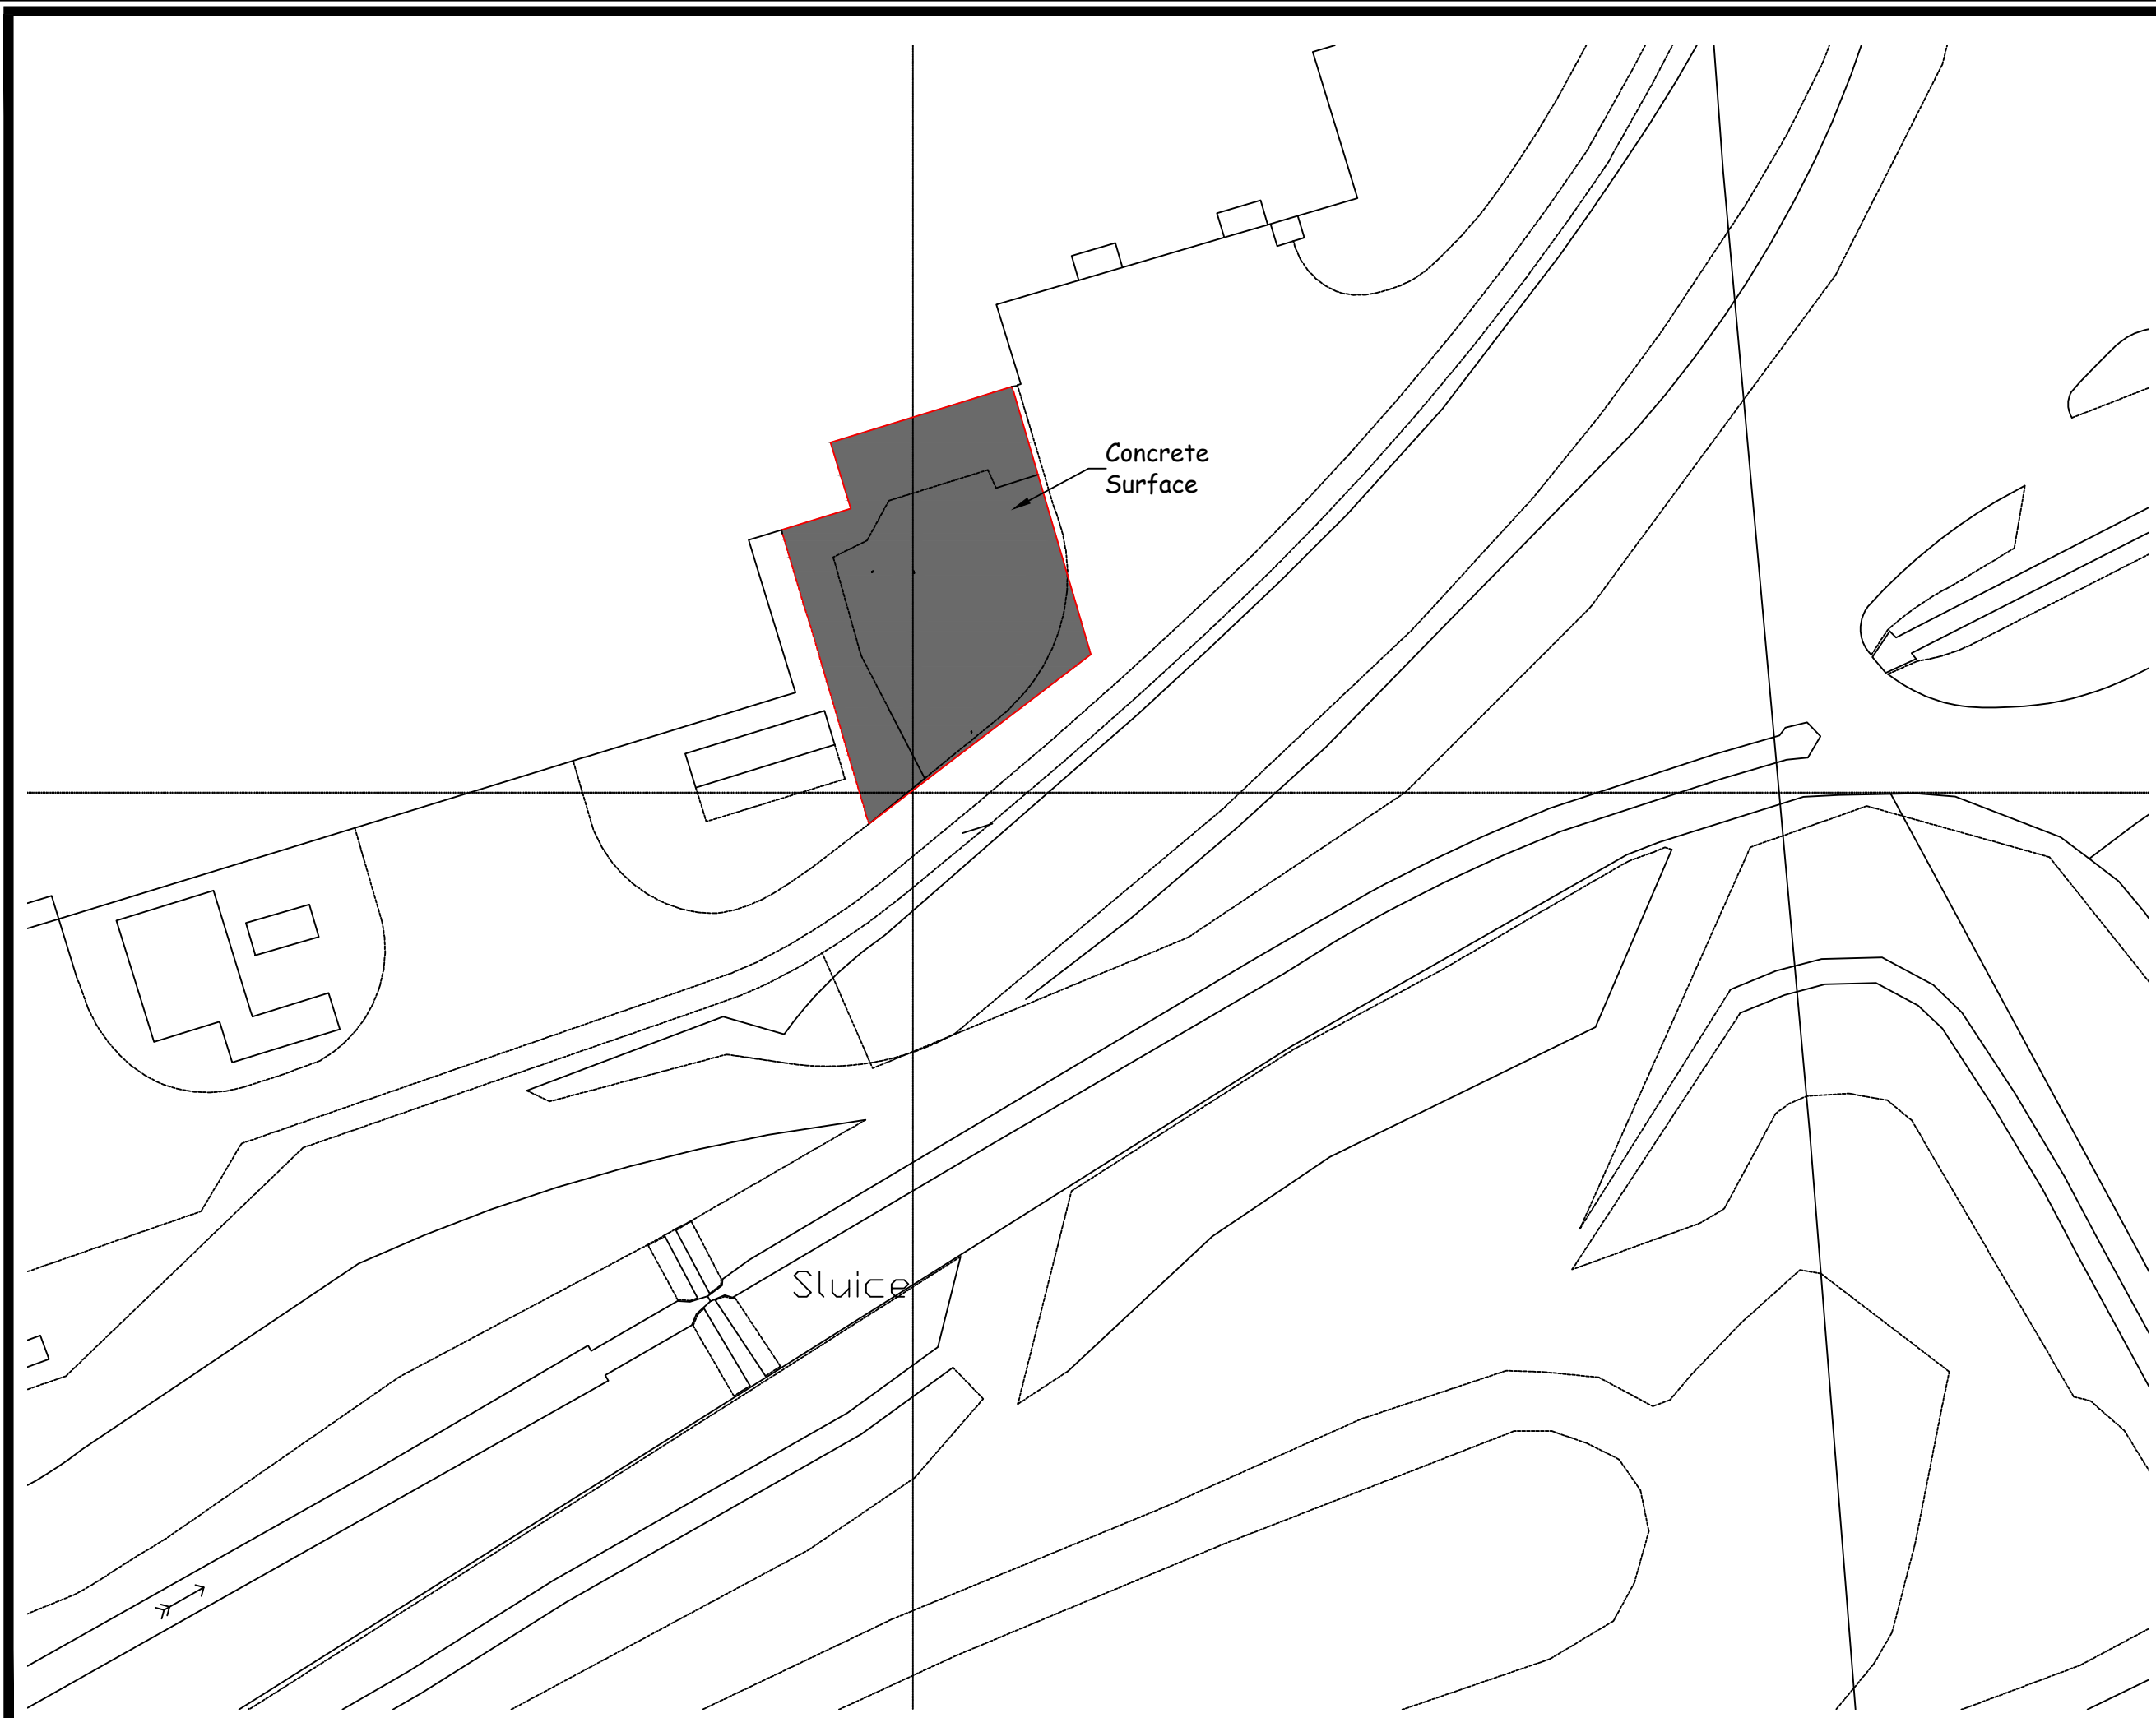


IAN PICK ASSOCIATES LTD
Specialist Agricultural & Rural Planning Consultants

Station Farm Offices
Wansford Road
Nafferton
Driffield
East Yorkshire
YO25 8NJ

T : 01377 253363
E : mail@ianpick.co.uk
W : www.ianpickassociates.co.uk

CLIENT
Kepak Group Ltd
Mcintosh Donald
Cookston Road
Portlethen
Aberdeen
AB12 4QB

JOB TITLE
Combined Heat and Power Unit
at Kepak Group Ltd, Pengamddu
Industrial Estate
DWG. TITLE

Existing Block Plan A3

SCALE 1=500
DRN IP

DWG. NUMBER
IP/KG/04

DATE Nov 20
REV -