
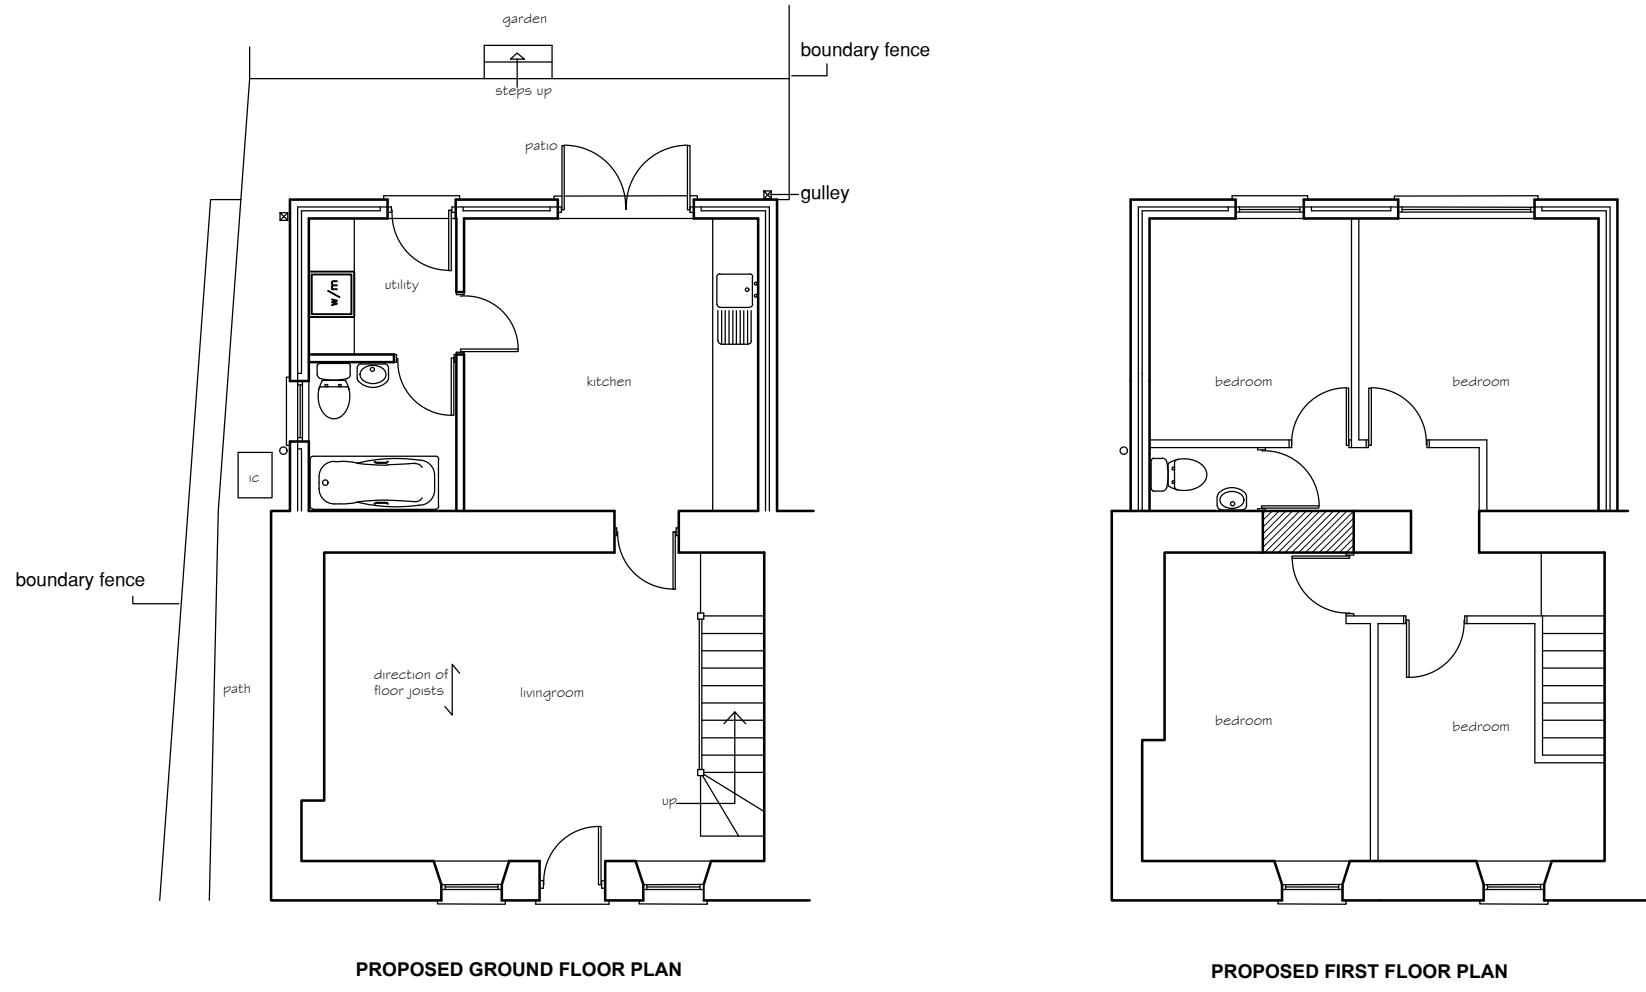
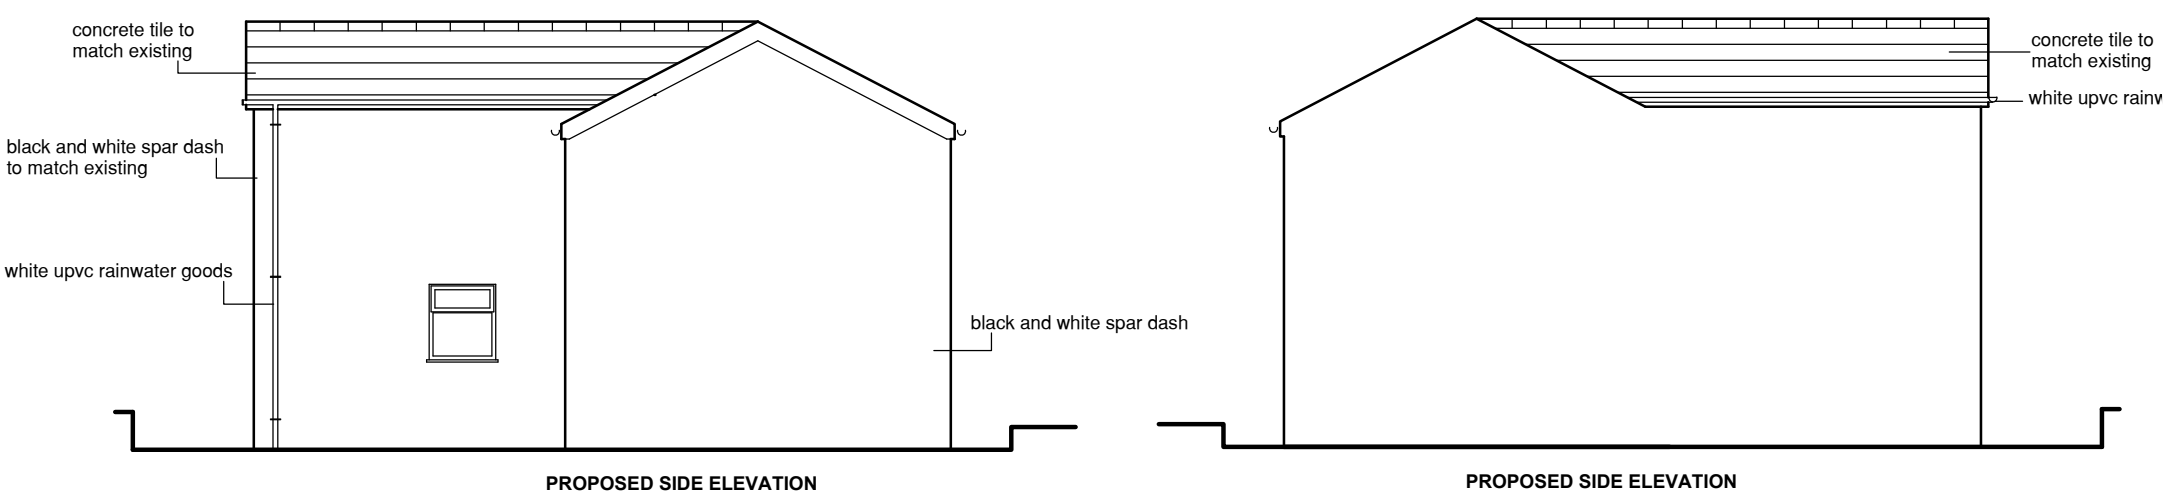
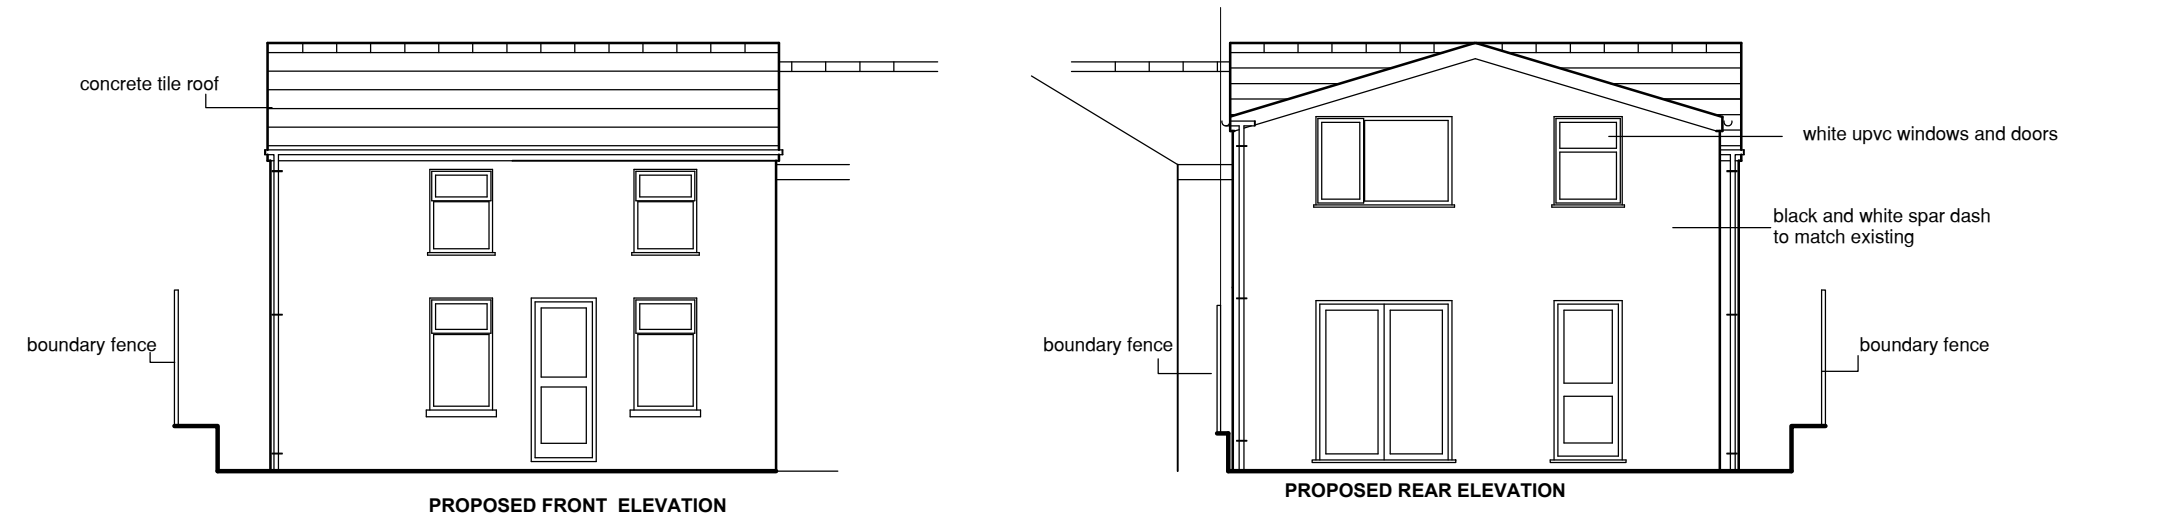
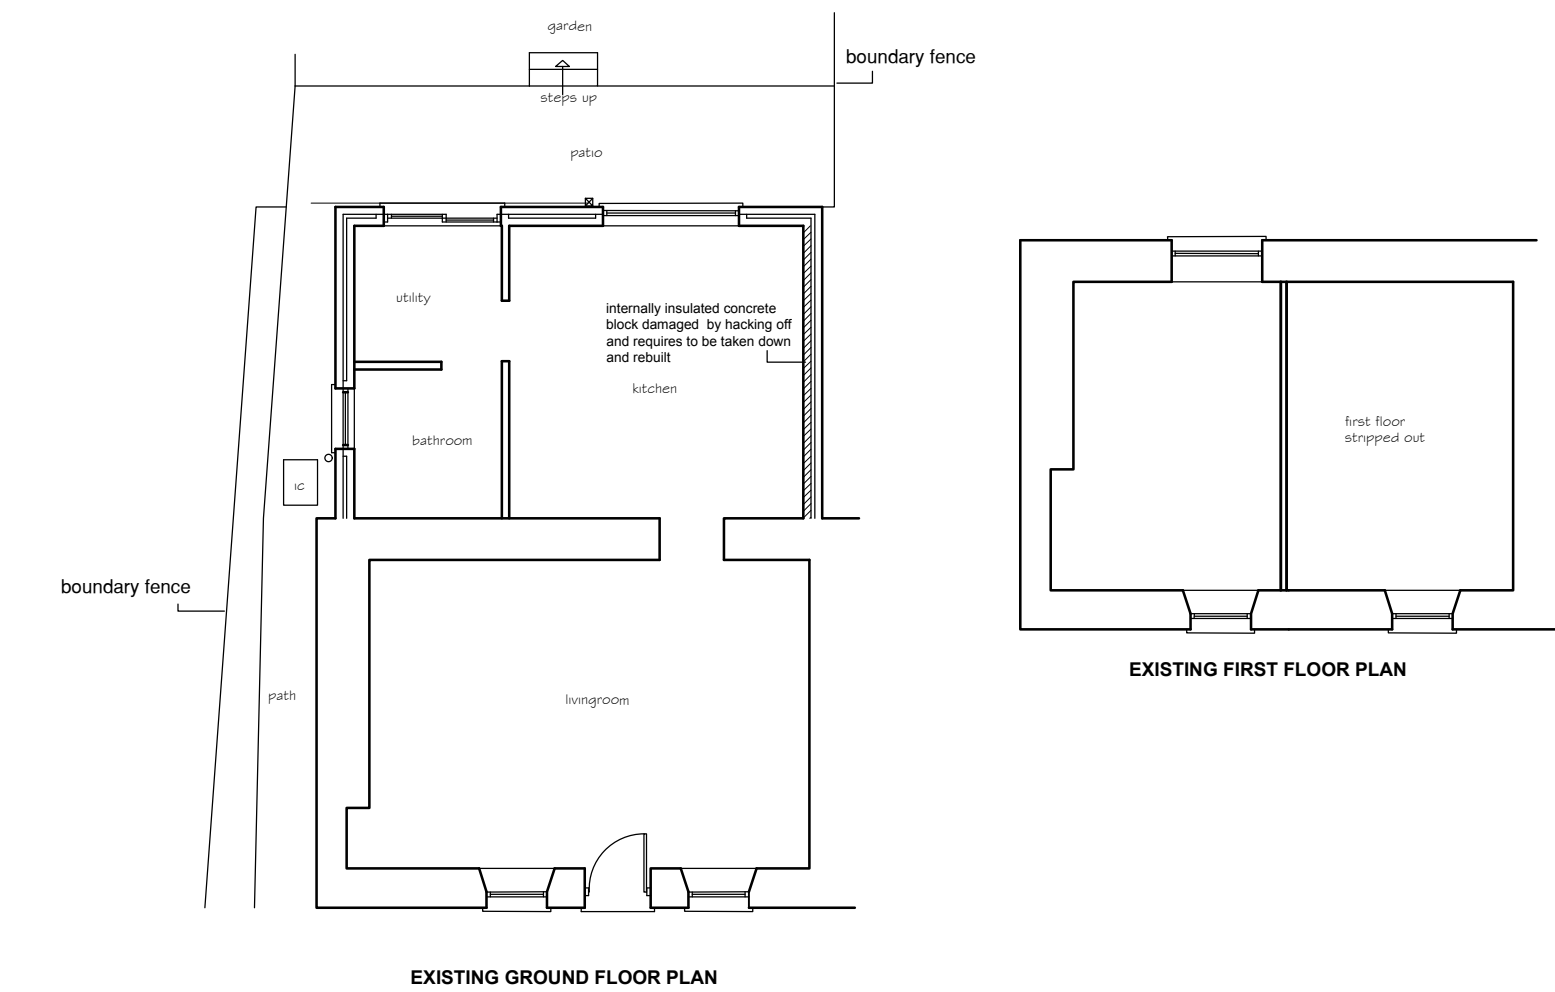
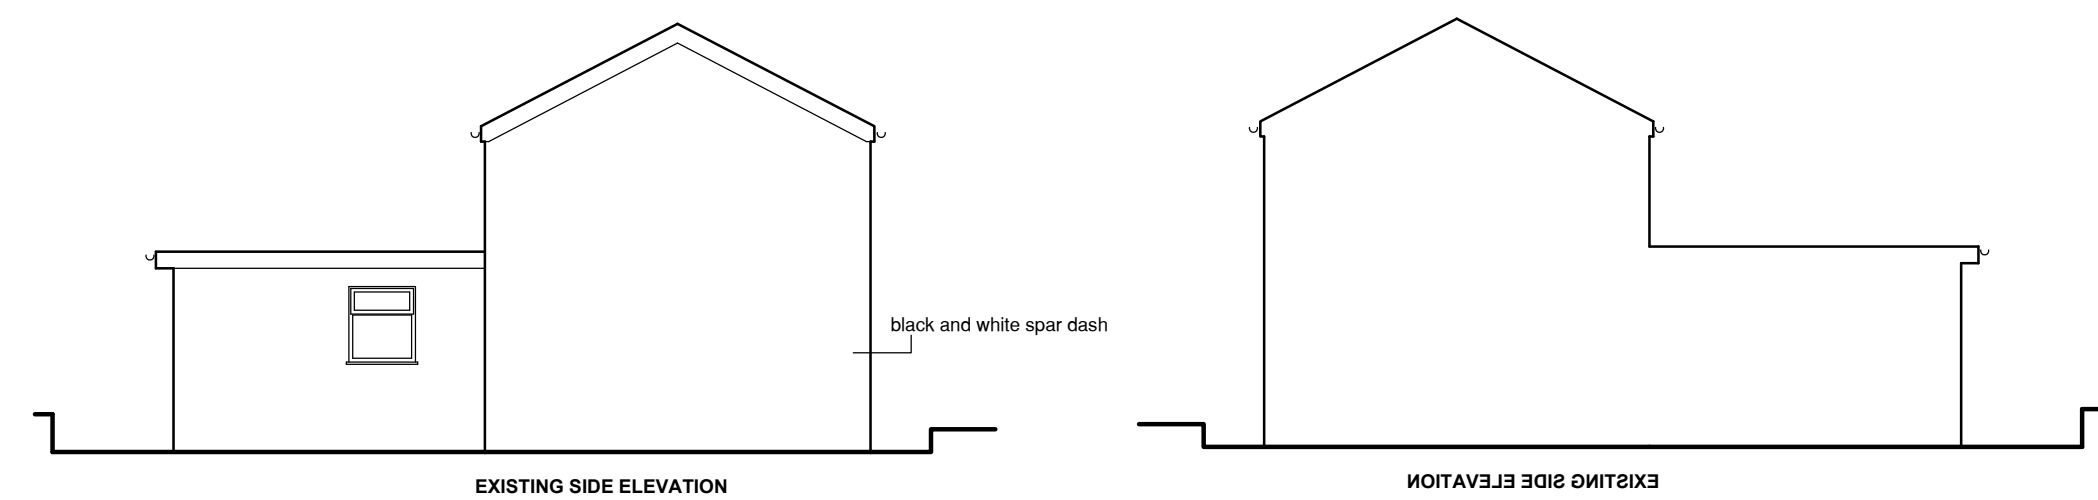


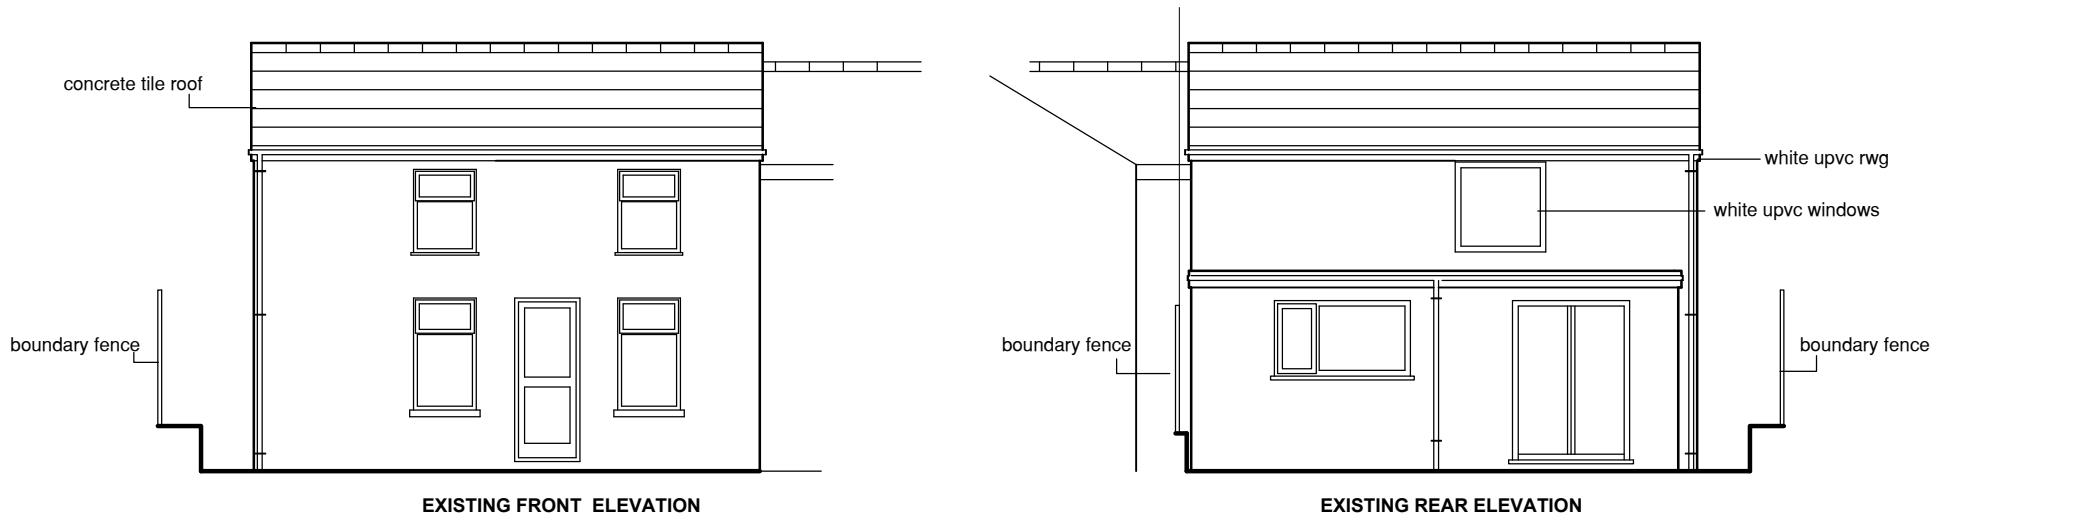

THIS DRAWING IS COPYRIGHT © C

Ken Bateman
Chartered Surveyor
R.S. (Hons) MRICS C. Bart E. MCABE

First storey rear extension
and alteration
at
67 Heolgerrig Road
Heolgerrig
Merthyr

title
Existing and proposed
plans and elevations

Date: December 2024

Scale: A2 @ 1:100

Drawn: _____

Drawing No. GA 001	Rev.
-----------------------	----------