




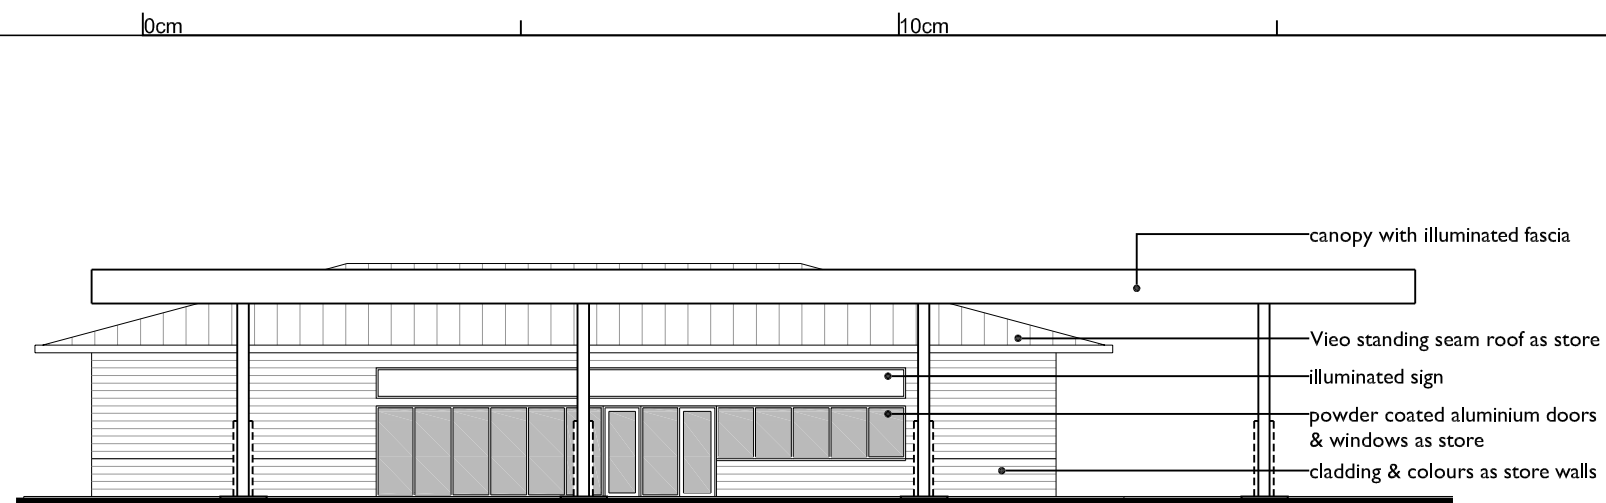


WEST ELEVATION (1:200)

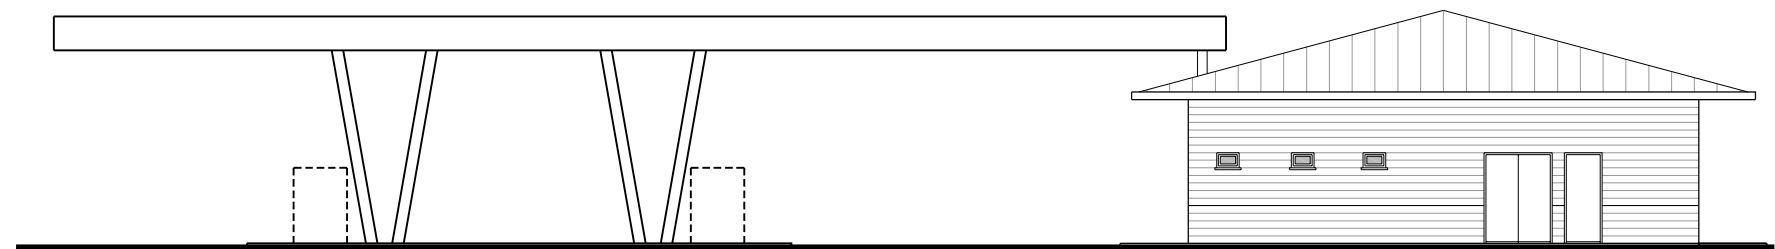


SOUTH ELEVATION (1:200)

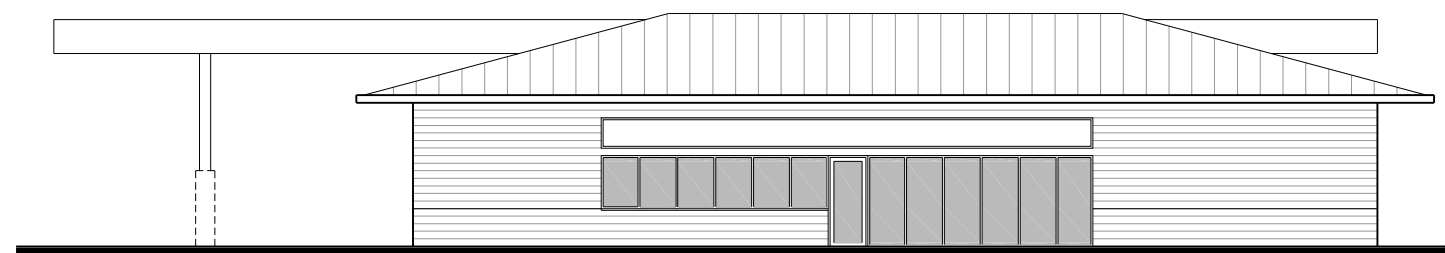

EAST ELEVATION (1:200)

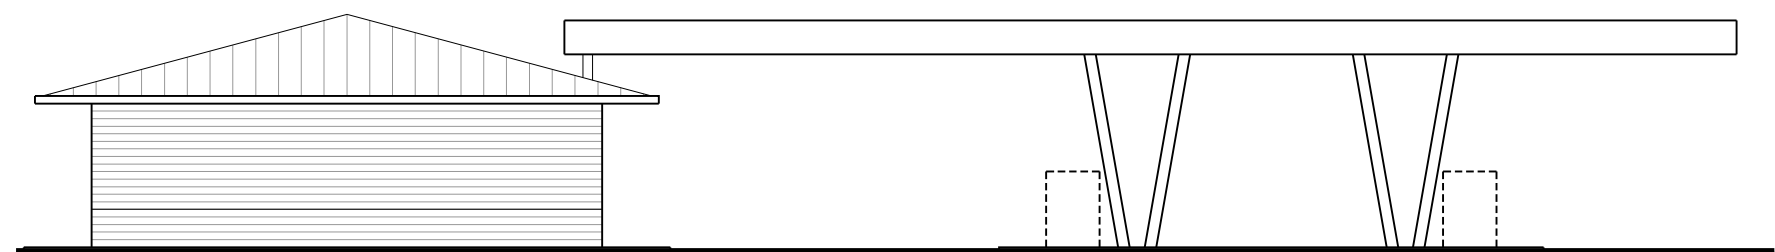

NORTH ELEVATION (1:200)

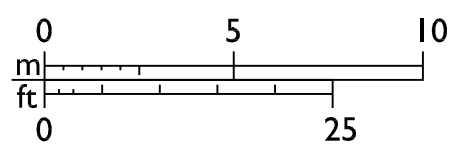

Tank positions and sizes indicative only