


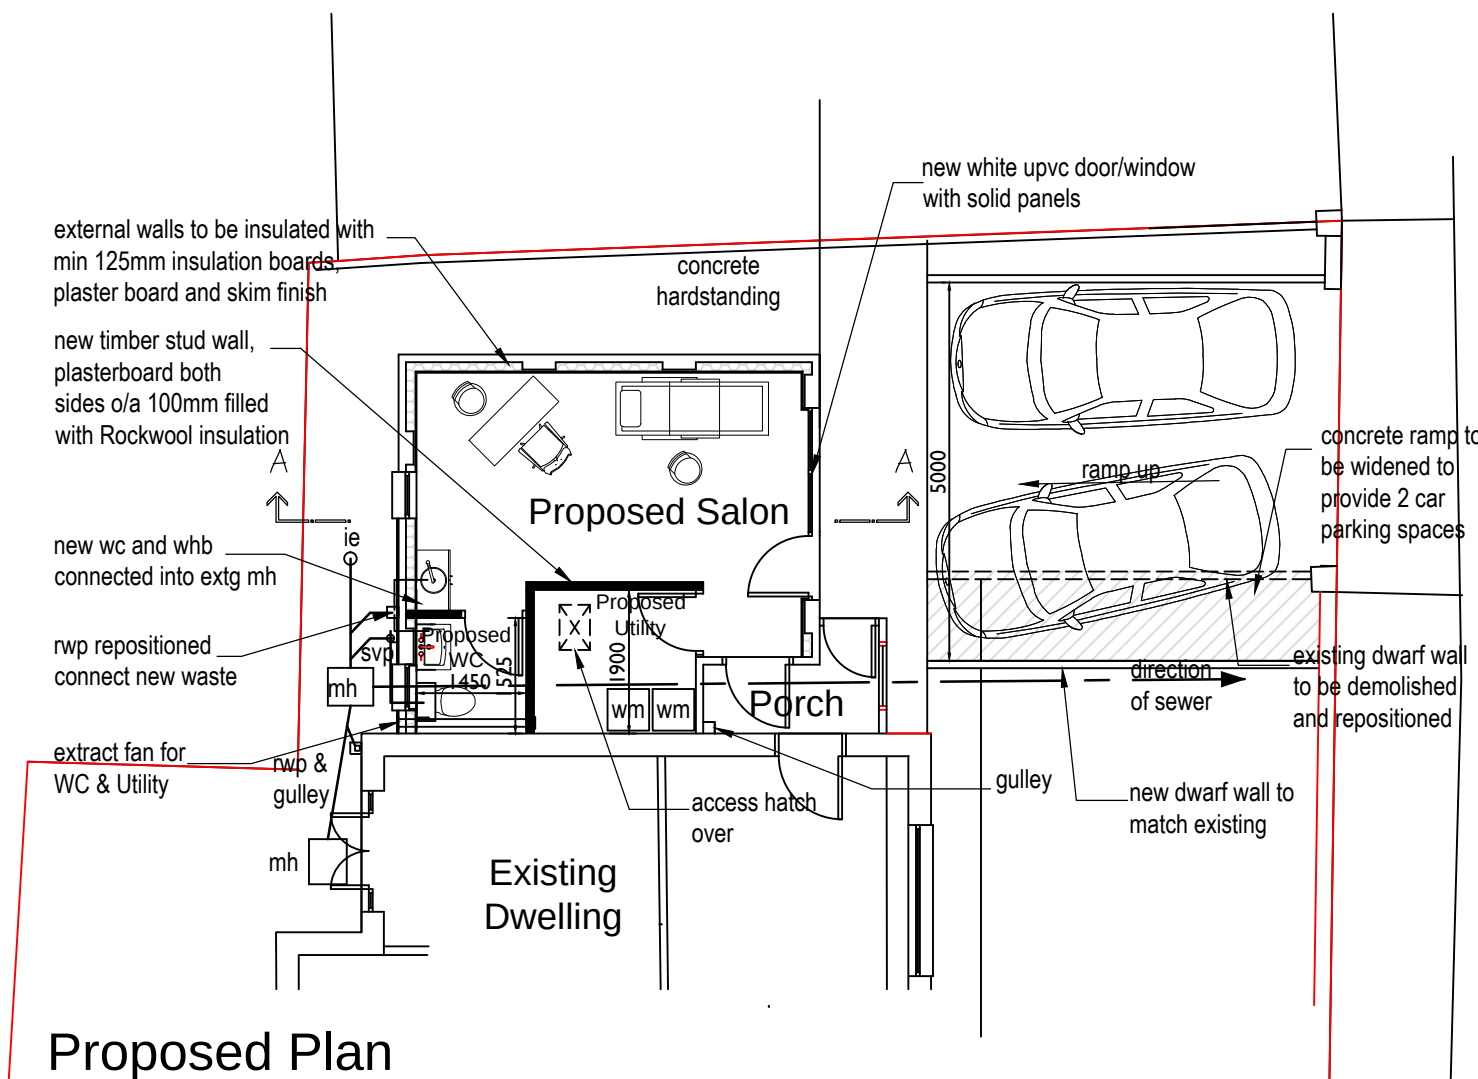


Proposed Plan
(PARTIAL)

GIA of Salon = 15.9m²
GIA of WC = 2.2m²
GIA of Utility = 4.0m²
Total GIA of Salon/Utility = 22.9m²

0m 5 10
SCALE: 1:100

ANDREWS CLOSE

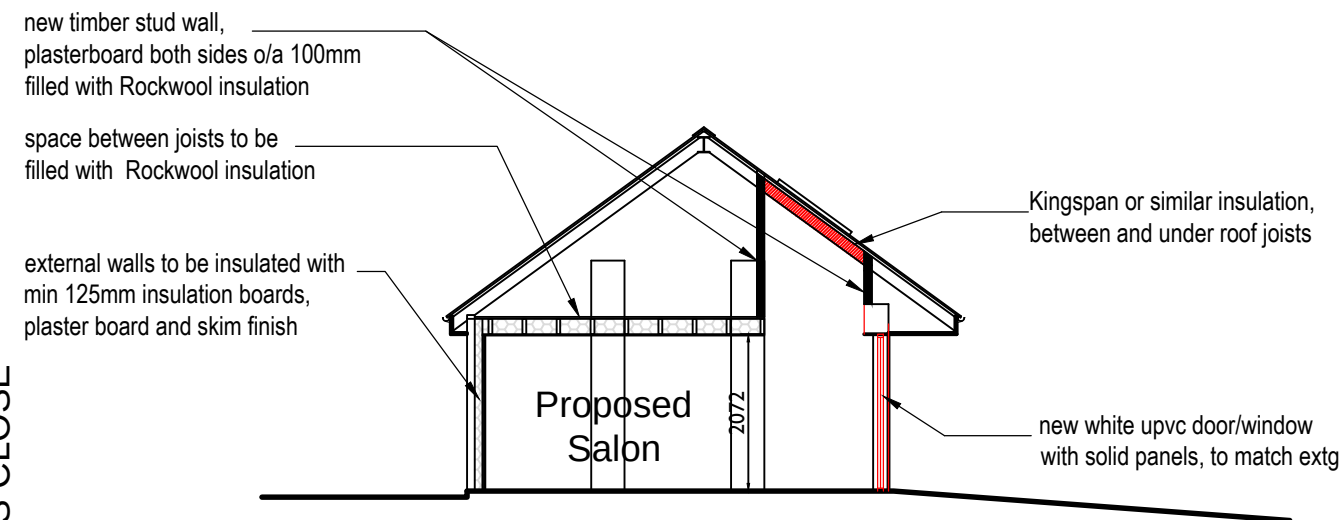

Proposed Section A-A

B	Drive amended	RC	21.04.23
A	Drive amended	RC	18.04.23
Rev	Description	Author	Date
Client Mrs. Helen Gould			
Project 39 ANDREWS CLOSE, HEDLGERRIG, CF48 1SS - CHANGE OF USE OF EXISTING GARAGE TO BEAUTY SALON/UTILITY			
Drawing title Proposed Plan and Section			
Drawing no. 0203.P.05B		Scale 1:100 @ A3	Signed RC
		Date Feb 2023	