


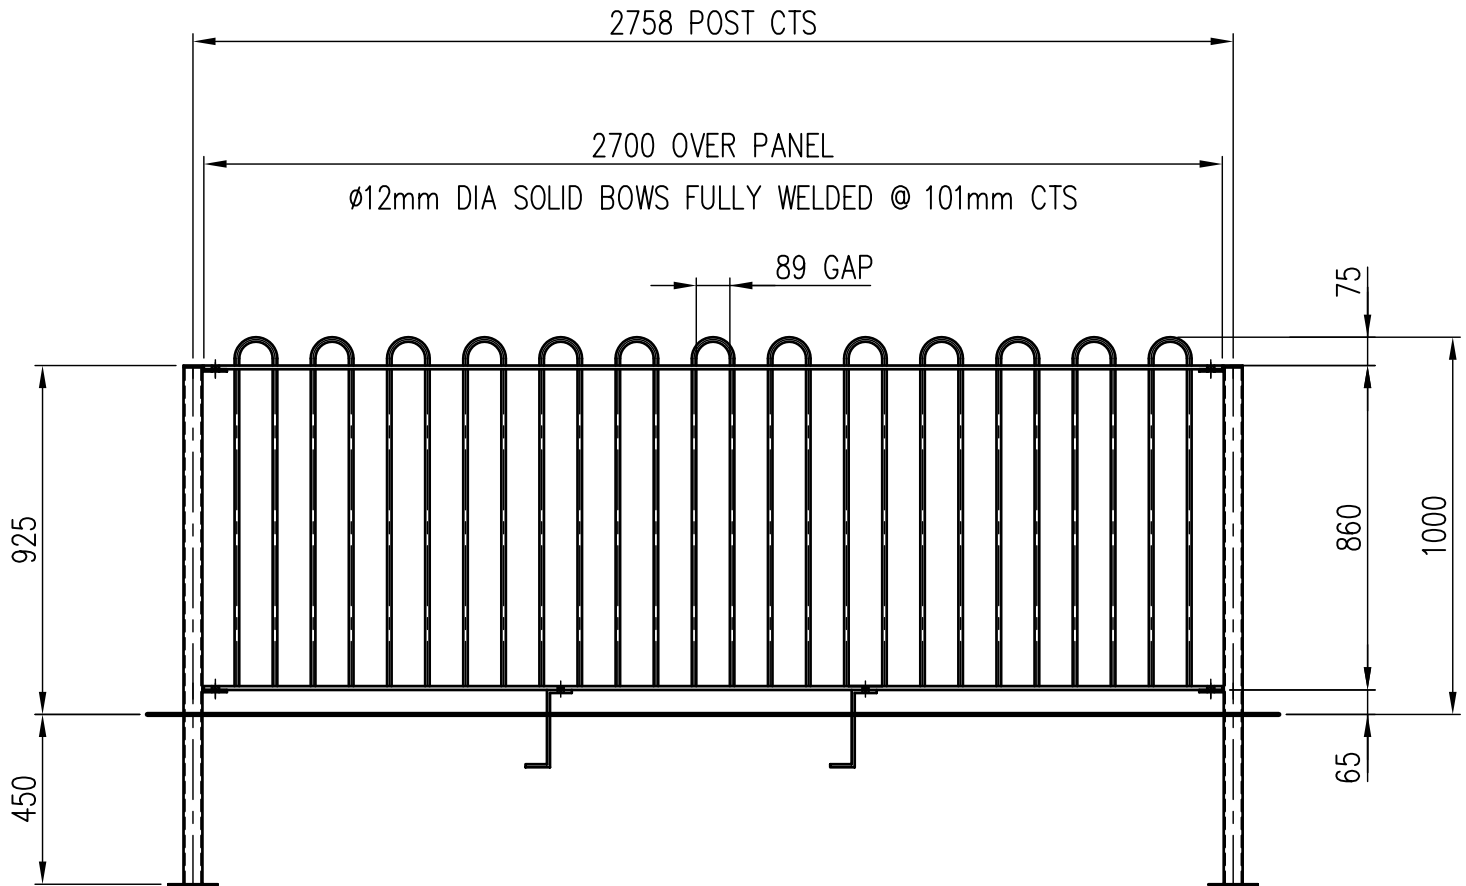

ELEVATION ON 1m HIGH BOWTOP FENCING TO EN1176

(SCALE 1:20)

AMENDMENTS

Date	Signature	Notes	Revision

CUSTOMER

Scale 1:25

CONTRACT

ELEVATION ON 1m HIGH BOWTOP FENCING TO EN1176

Date 02-02-07

Drawn by S.R.B

Date Approved

Drg. No.

STEELWAY-FENSECURE

Steelway-Fensecure Ltd
Parkside Industrial Estate, Hickman Avenue
Wolverhampton, West Midlands, WV1 2EN
Tel: 01902 490919 Fax: 01902 490929
Email: drawings@fensecure.co.uk

Material Specifications:-
Unless otherwise stated materials are to conform to the following specifications:
Mild steel to BSEN10025 S275. Hot finished hollow sections to BSEN10210 S275JOH.
Cold formed hollow sections to BSEN10219 S275JOH. Tube to BS1387
Stainless Steel to BS970:1, BS1449:2 BSEN10088;2,3 C;ASTM A269 90A Grade as specified.
Aluminium to BS1470; BS1474. Grade 6082 T4/T6; 6063T4/T6

Sheet of

Amendments

THIS DRAWING IS THE PROPERTY OF STEELWAY FENSECURE AND IS PROTECTED BY THE LAWS OF CONFIDENTIALITY AND COPYRIGHT. IT MUST NOT BE DISCLOSED TO ANY THIRD PARTY OR REPRODUCED IN ANY FORM, INCLUDING MANUFACTURE SHOWN THEREIN, WITHOUT THE PRIOR WRITTEN CONSENT OF STEELWAY FENSECURE.