


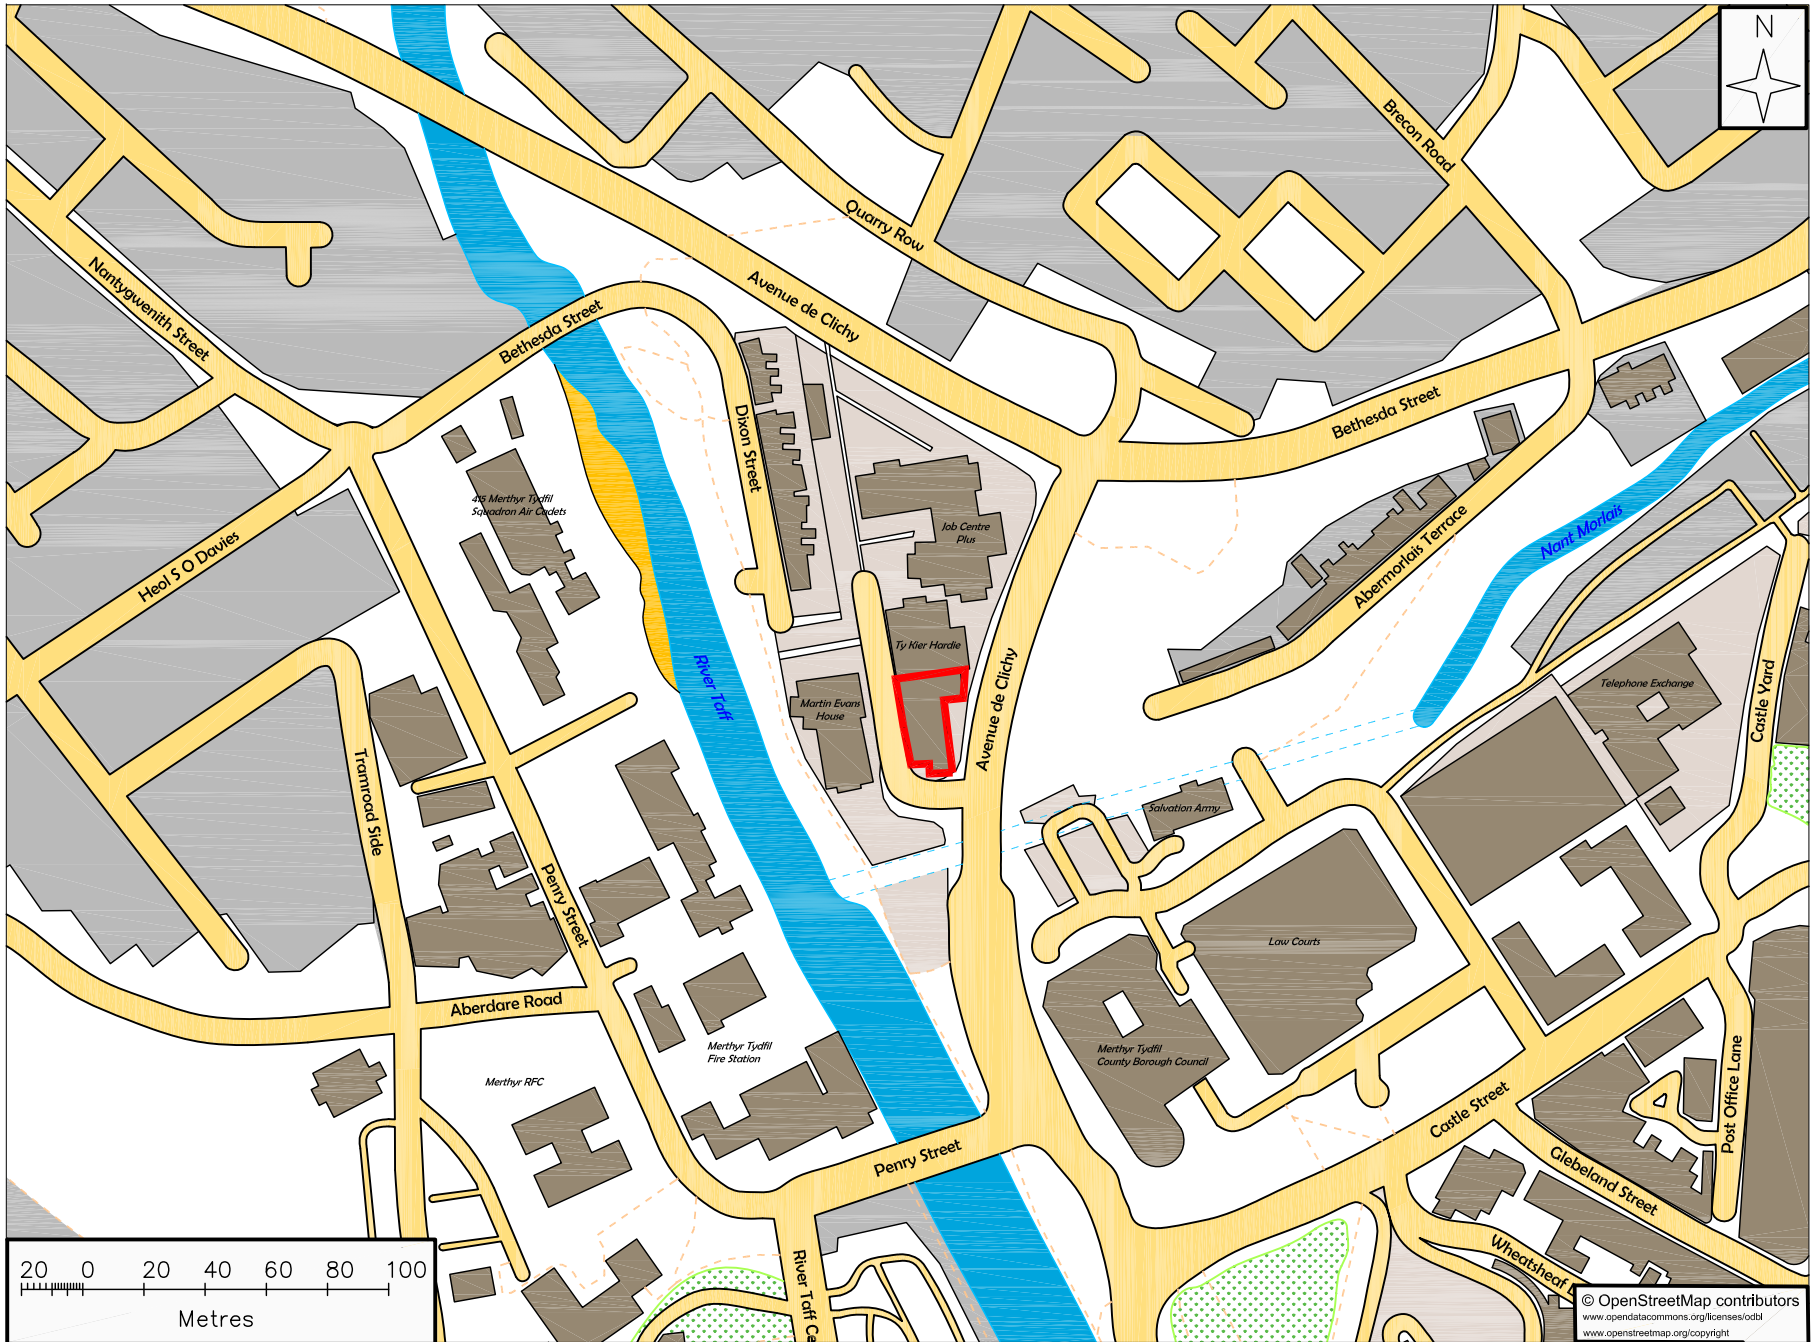

Ty Kier Hardie, Merthyr Tydfil
1:2500 @ A4

©

DO NOT SCALE. Use figured dimensions only. Contractor is to check all dimensions before commencement of works. This drawing is copyright. This data to be used as level file only - not as file data. This drawing must only be used for the purpose for which it is supplied.

STATUS

For Planning

NOTES:

Application Site

/.	19.02.21	For Planning	HD
no.	date	revision details	by



Brightside Design
Planning & Architectural Services
07856573810 info@brightsidedesign.co.uk



Pearson VUE

client

PEARSON VUE

job title

MERTHYR TYDFIL PPC
Ty Kier Hardie, Avenue de Clichy
Abermorlais, Merthyr Tydfil
CF47 8LD

drawing title

A4 LOCATION PLAN

scale	drawn by	date
1:2500 @ A4	HD	19/02/21

job no.	drawing no.	revision no.
0009	LP01	/.