



RS1 - Access Road (Longitudinal)
1 : 200




Access Road Plan
1 : 1000

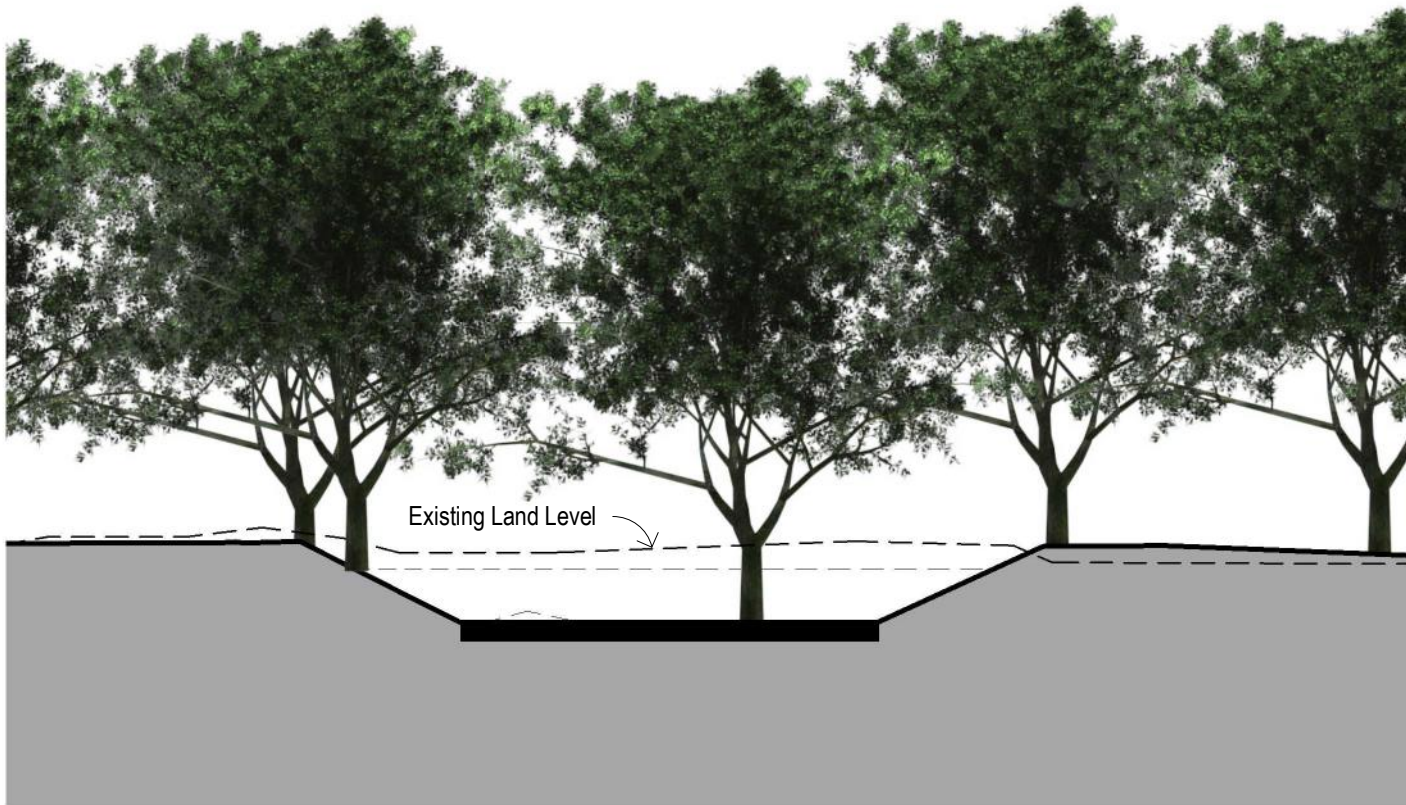


RS2 - Road Section
1 : 100

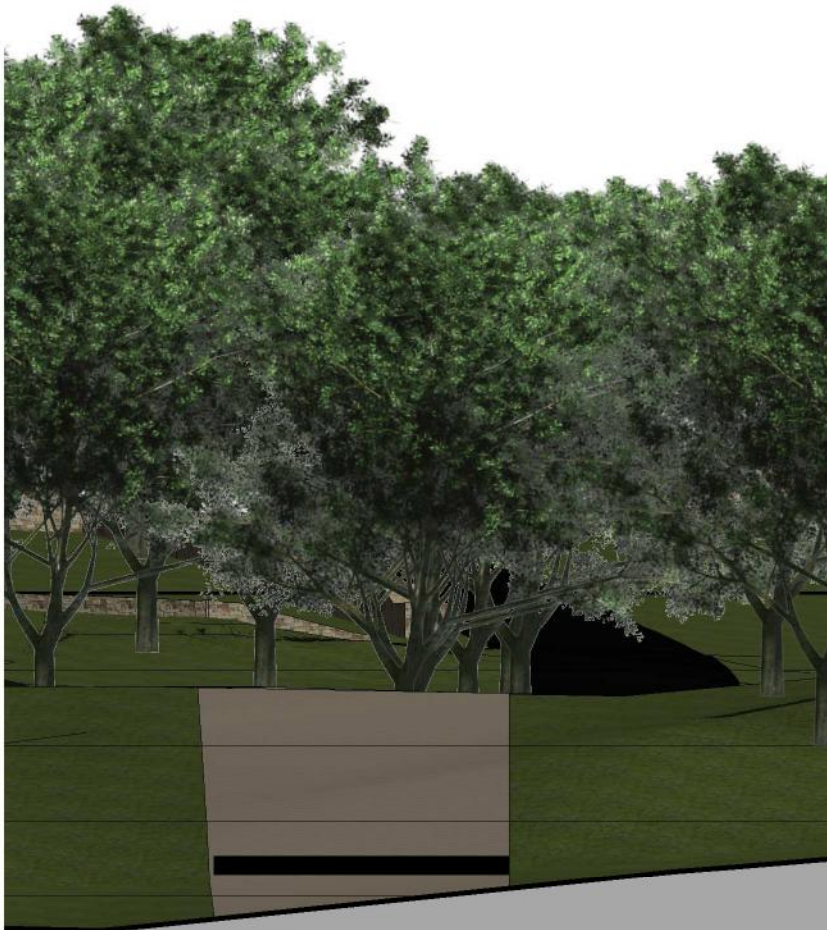

RS5 - Road Section
1 : 100

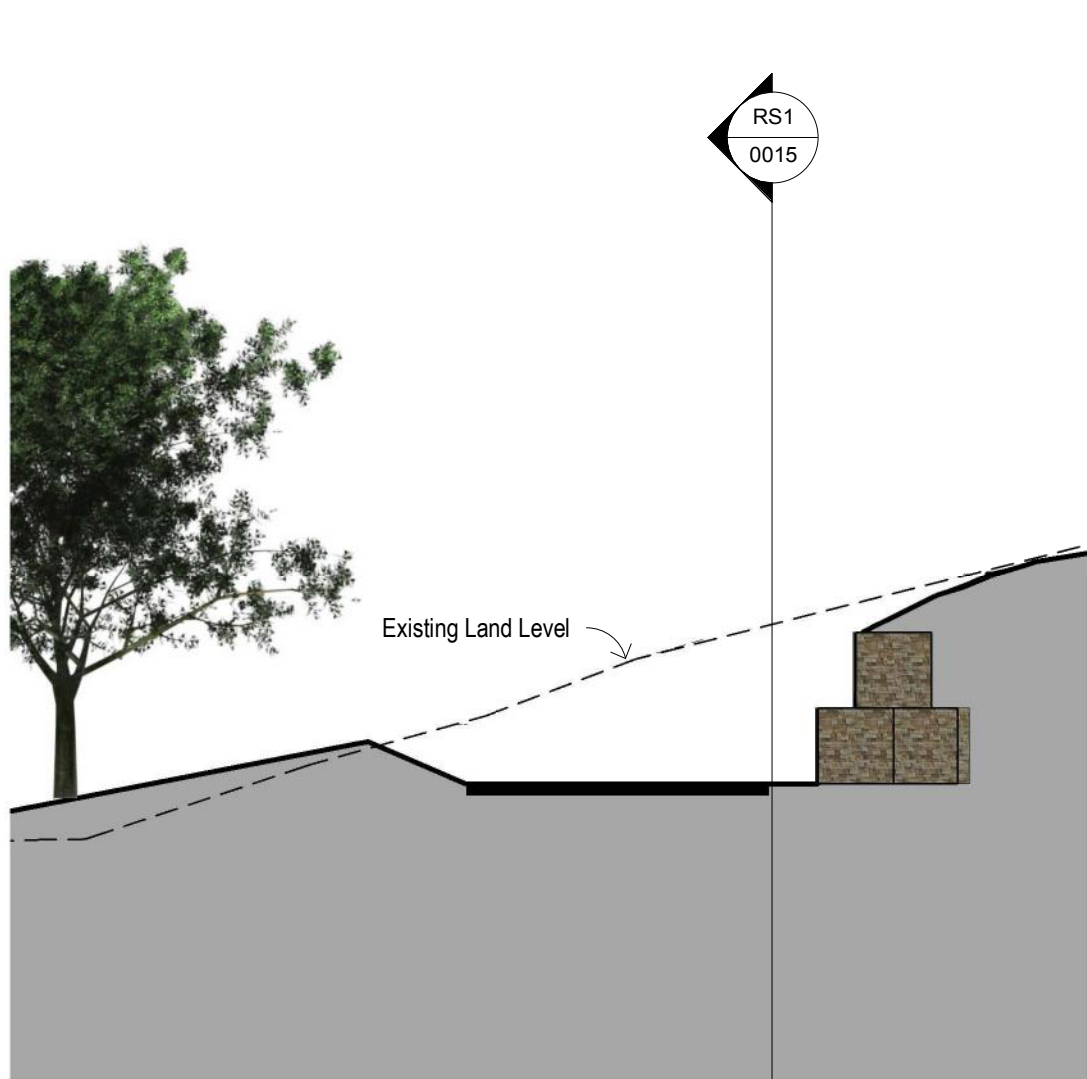

RS3 - Road Section
1 : 100

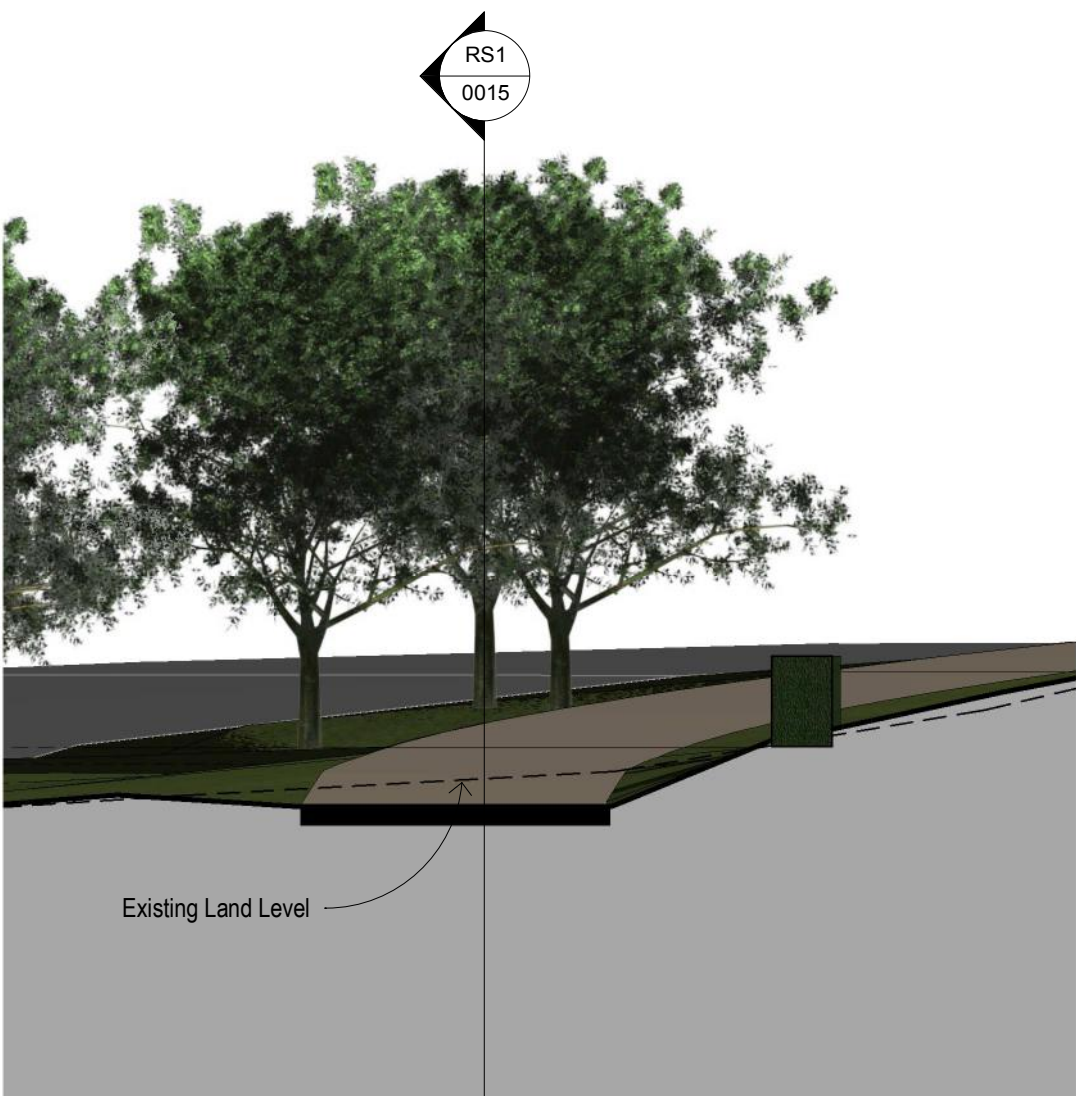

RS4 - Road Section
1 : 100