



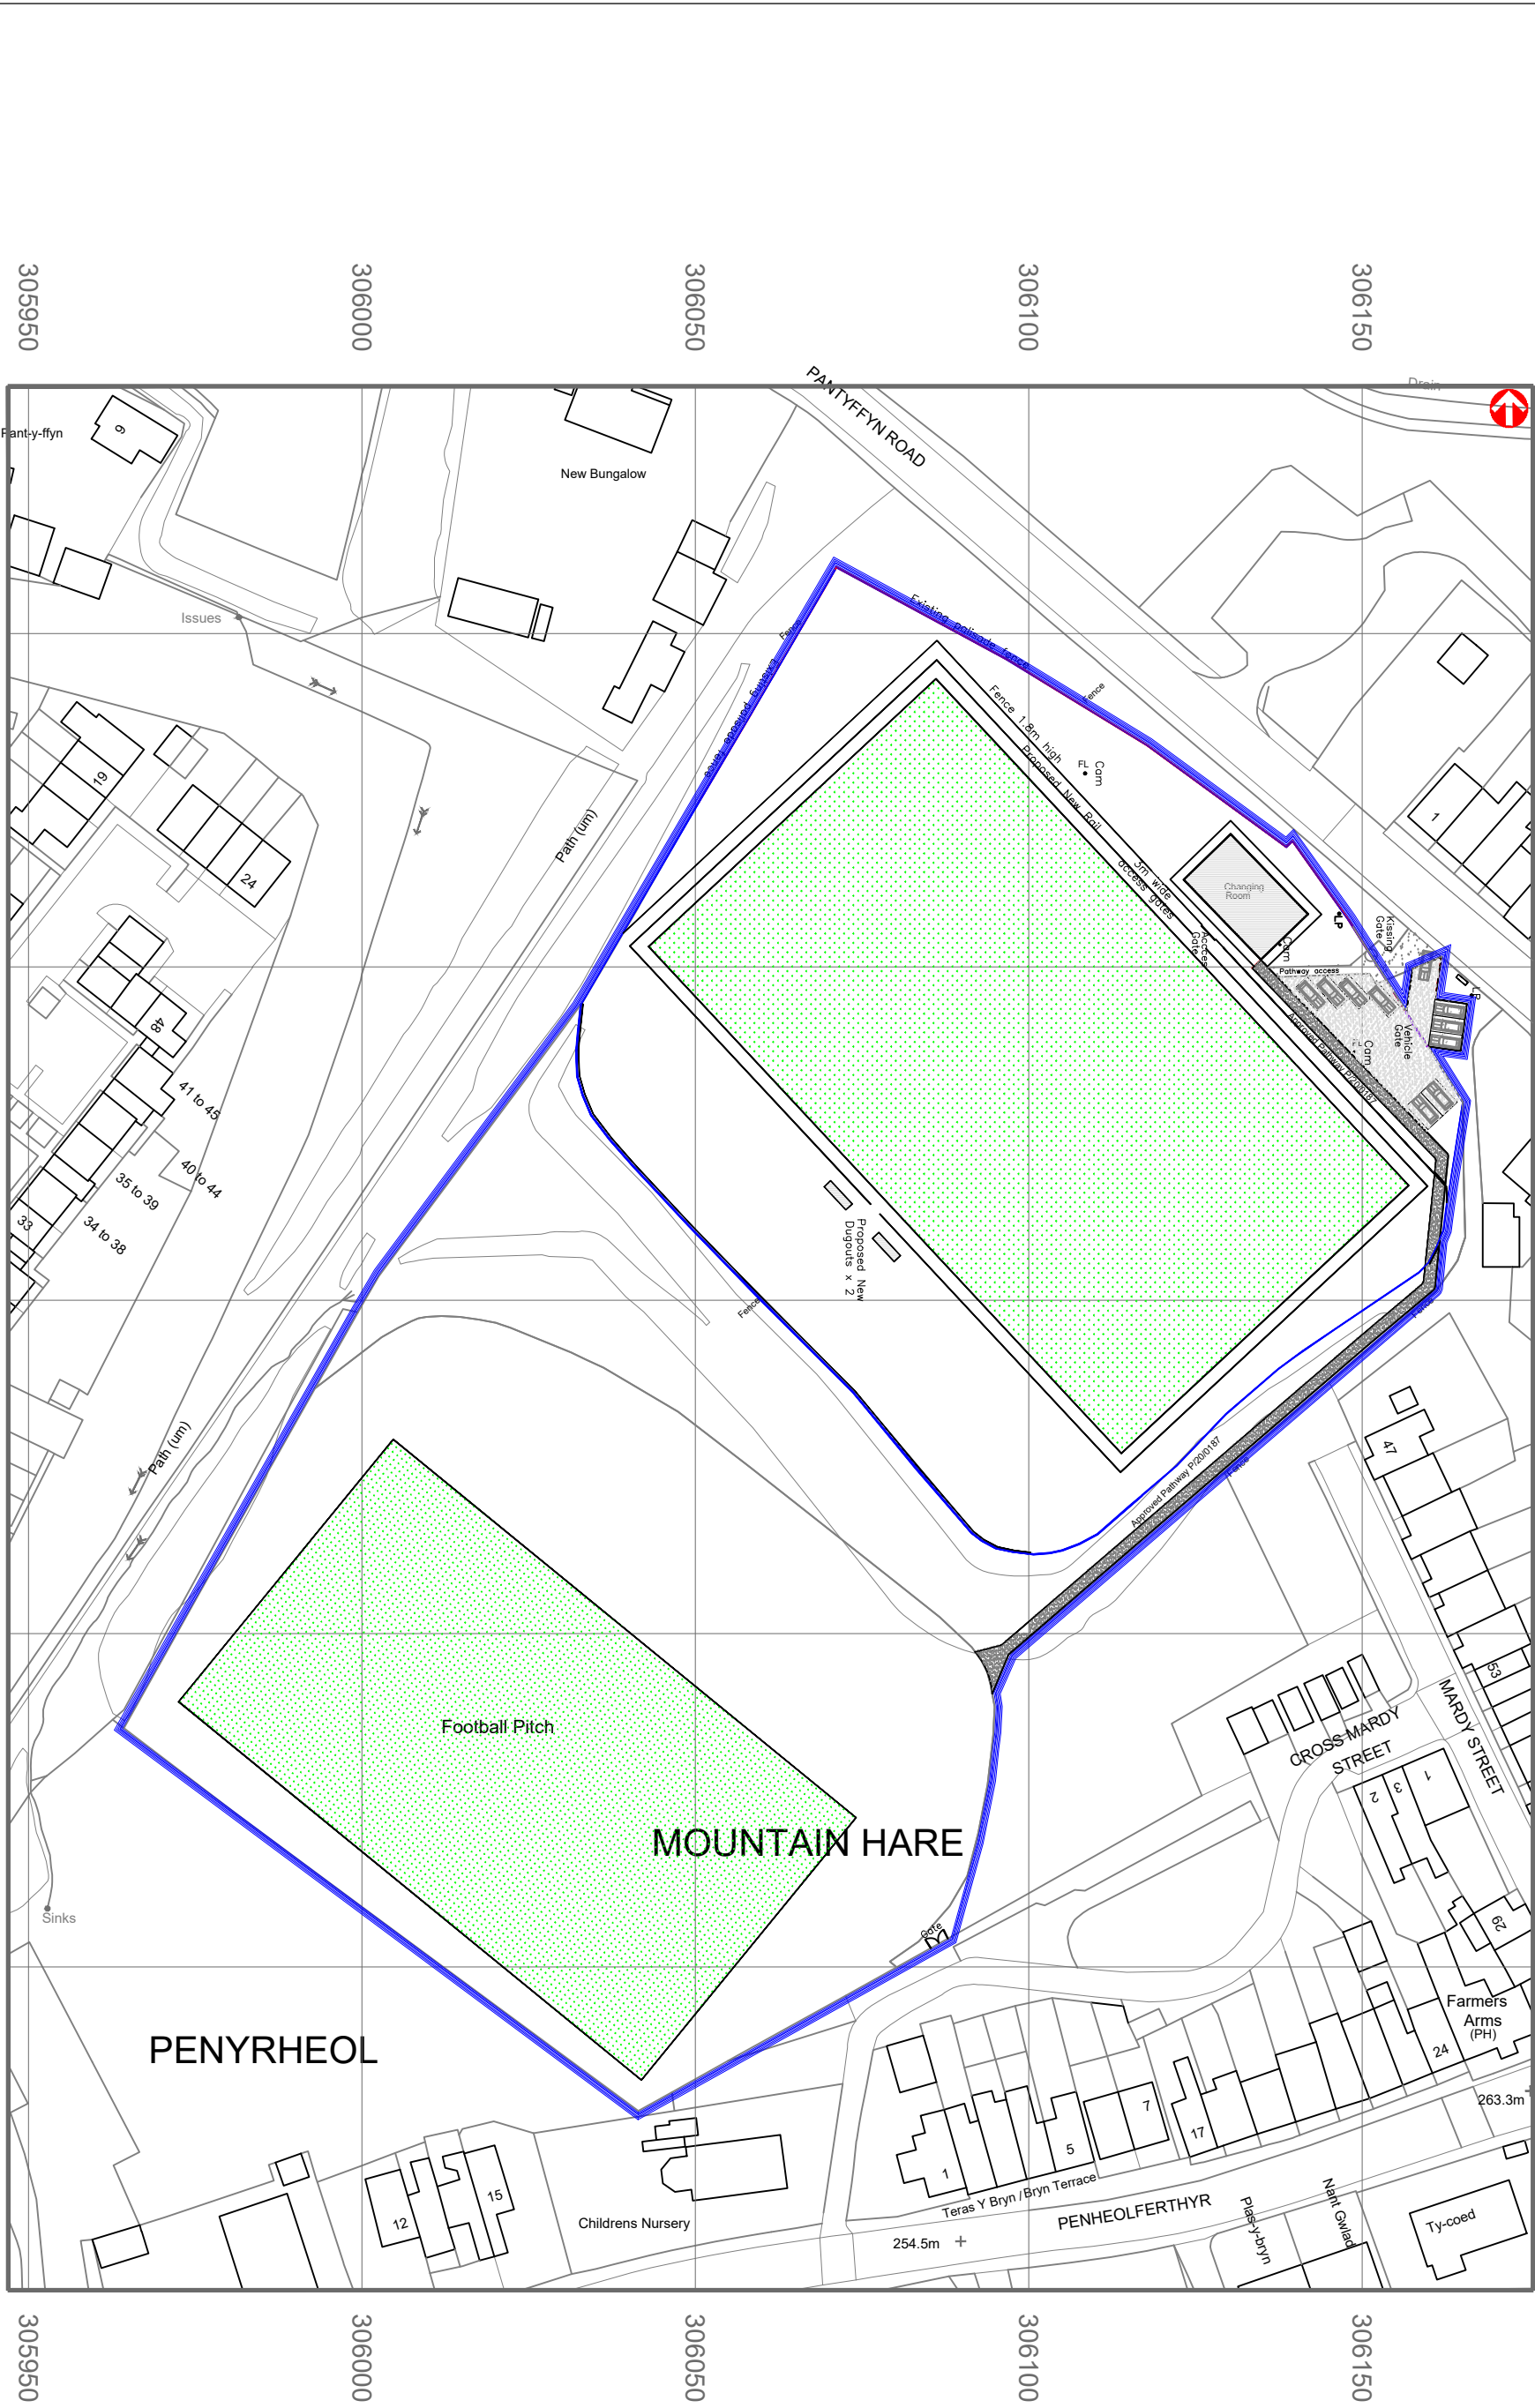

Existing Block Plan
1:1000

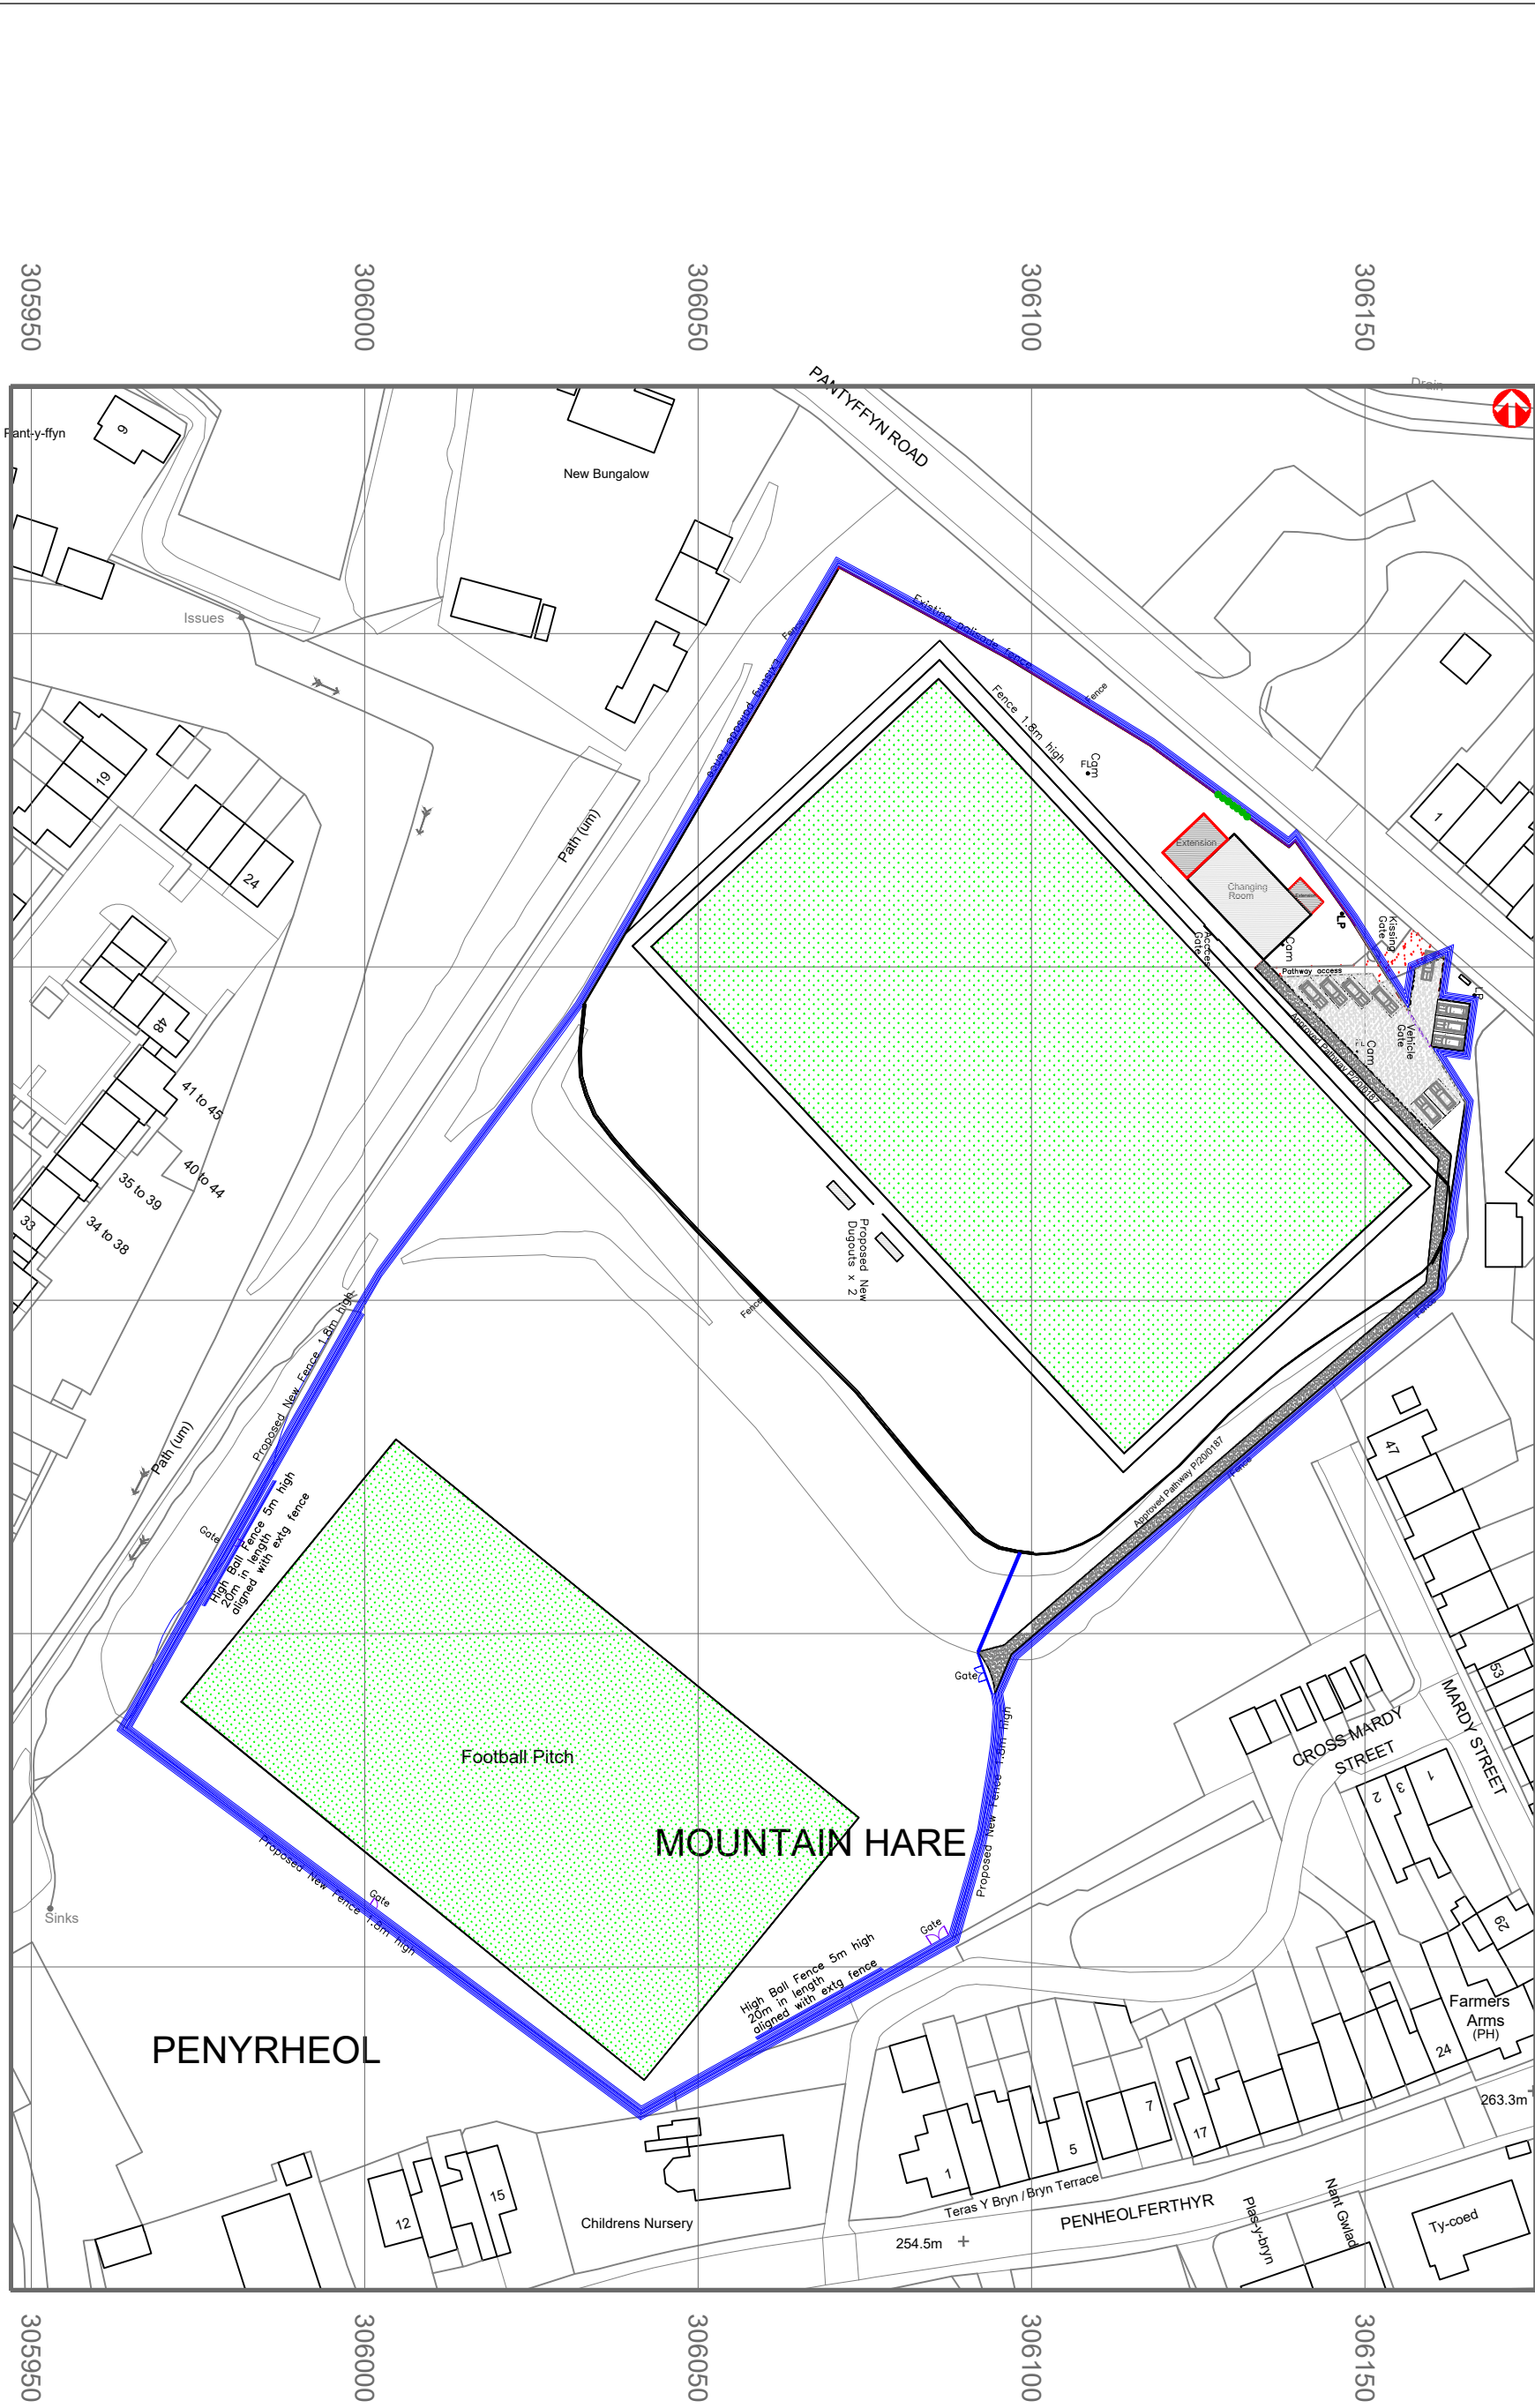

Proposed Block Plan
1:1000

SO0606
206287

206250

206200

206150

206100

206050

Finishes	
Roof:	Con tile matching extg
External walls:	Render matching extg
Windows/Doors:	Grey
Fascia:	White uPVC
RWG's:	Black uPVC
Enclosure:	Steel post and mesh panels in green matching extg



Address SO 06148 06194
Mountain Hare Playing Fields
Mansfield Terrace
Merthyr Tydfil CF47 0LB

Project Proposed new extensions to
changing rooms with internal
re-arranged layout and
Alterations

Drawing Status: FOR PLANNING PURPOSES ONLY		
Drawn by	Date	Scale
PT	OCT 24	1:1000
Title		Paper
Existing & Proposed Plan		A2
		Drwg No
		MT HARE REN-EXT 05