

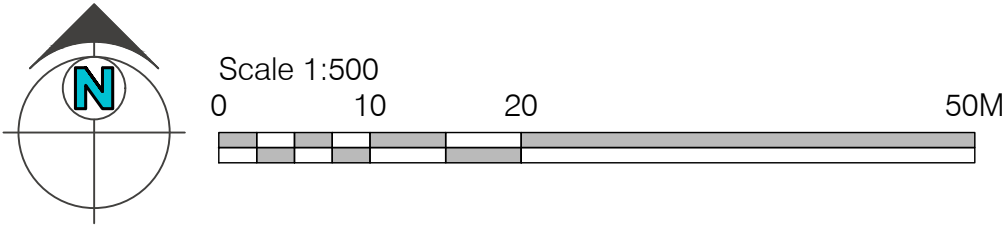


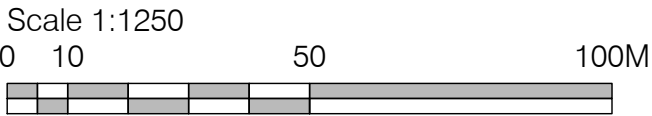

Crown Copyright and database rights 2024 OS Licence no. 100041041

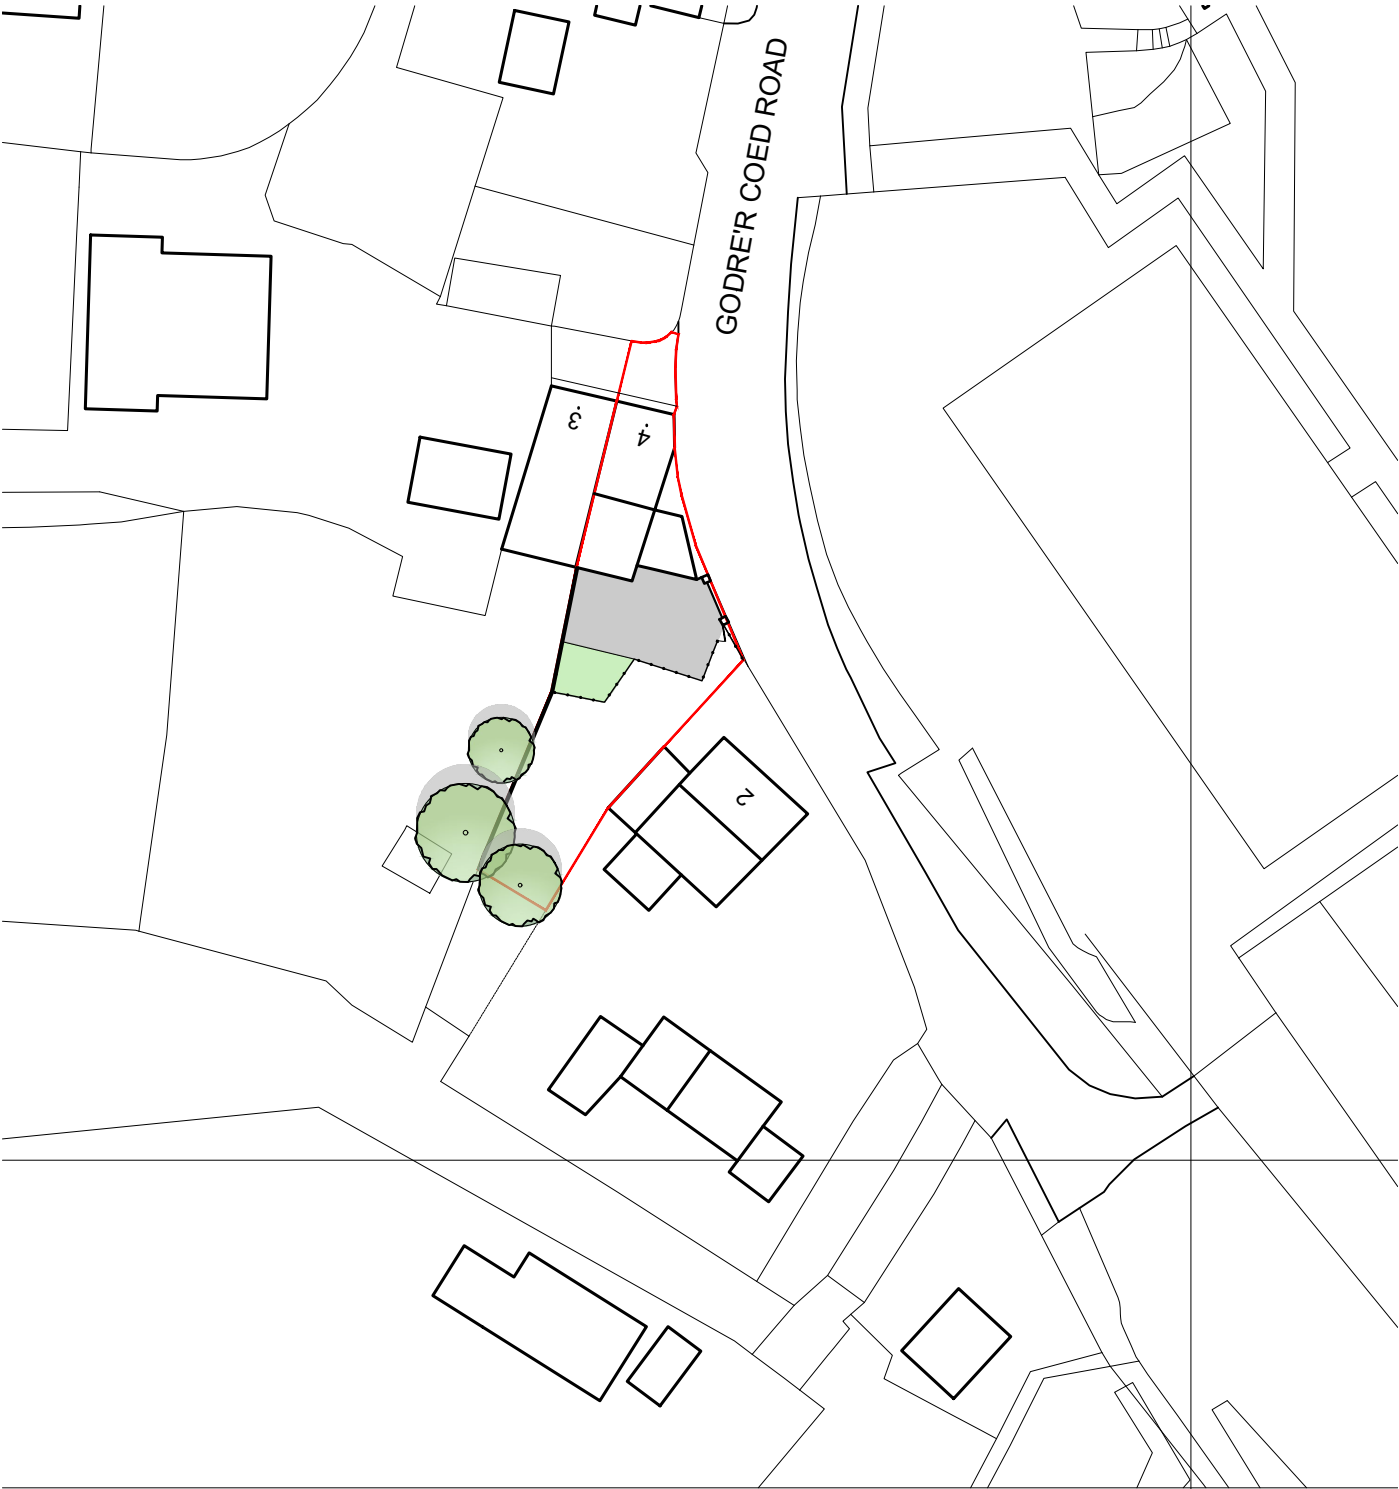

Revision	Date	Description	Drawn

This drawing is covered by copyright which remains with DPH Architect, and must not be reproduced in any form without their express permission. This drawing should not be scaled for construction purposes, use figured dimensions only.

Client			
MR DAFYDD COOKSEY			
Project			
4 GODRER COED RD, CEFN-COED, CF48 2RS - RETROSPECTIVE APPLICATION			
Drawing			
SITE LOCATION AND BLOCK PLAN			
Scale	Date	Drawn	Checked
1:1250/1:500 @ A3	23.11.2024	DPH	
Job No.	Dwg No.	Revision	Status
139	LP01		PLANNING

6 WEST GROVE
MERTHYR TYDFIL
CF4 7 8 H J
T: 07947 243847
www.dpharchitect.co.uk