


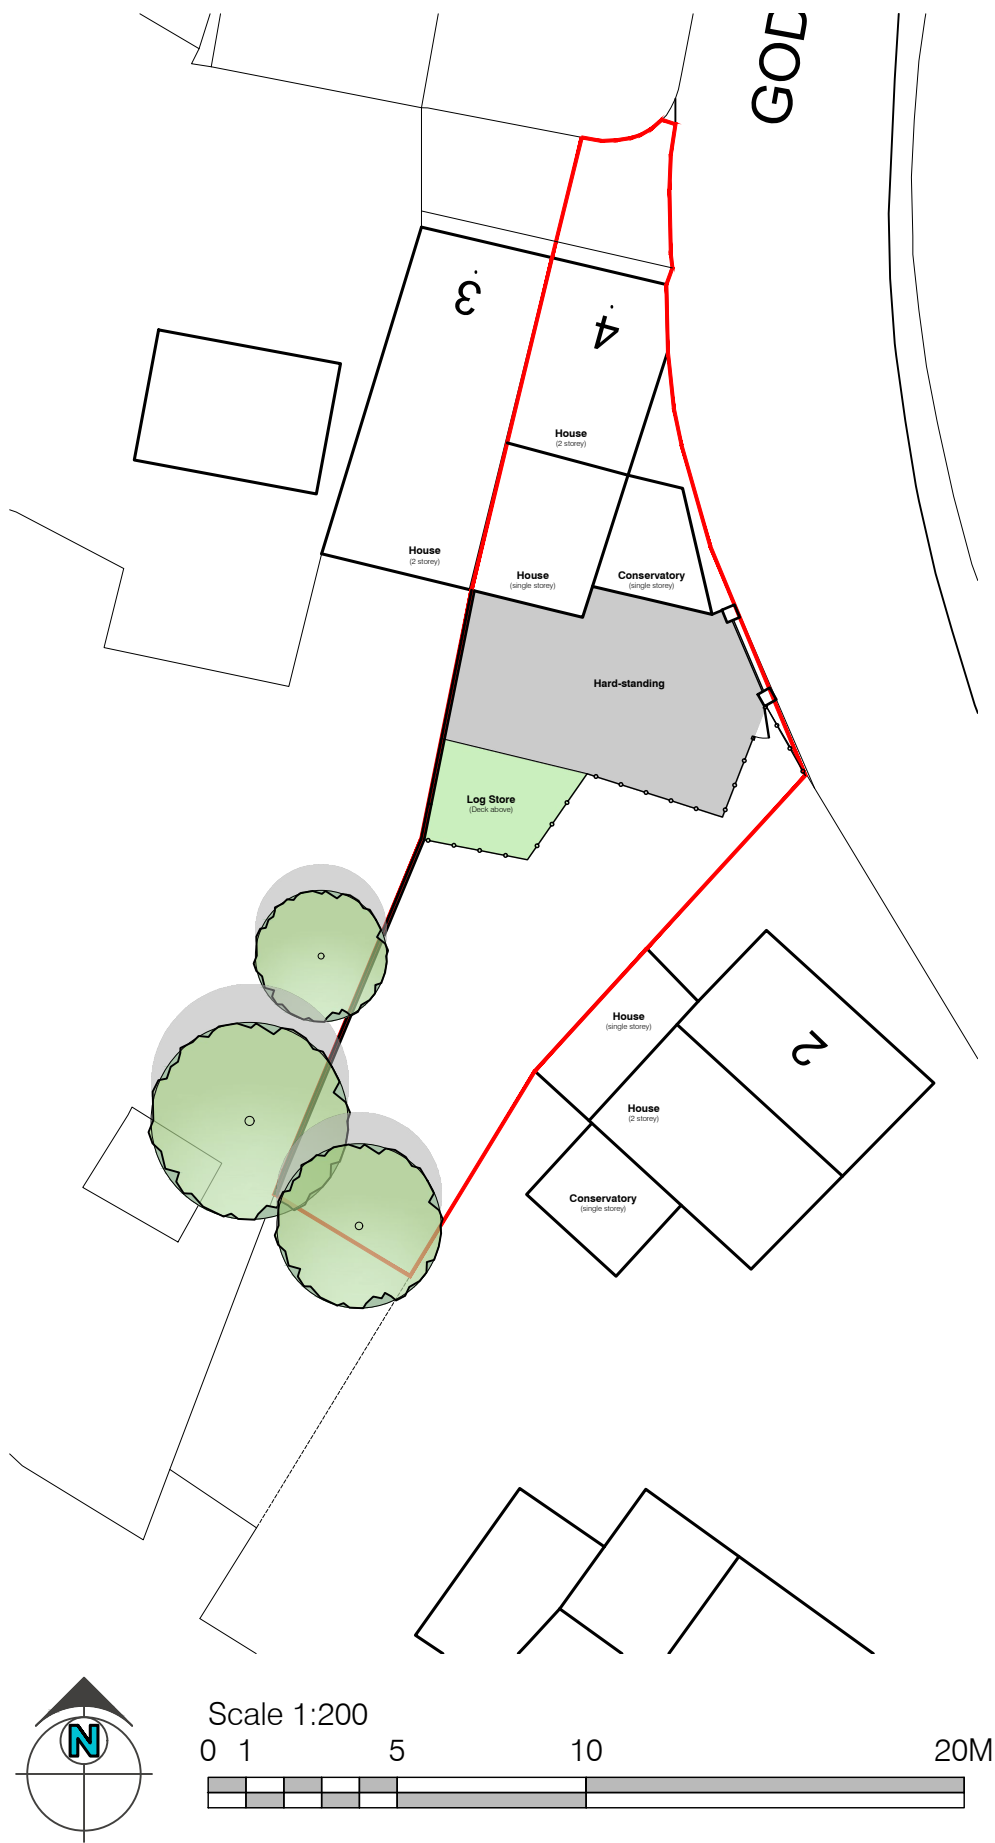

Revision	Date	Description	Drawn

This drawing is covered by copyright which remains with DPH Architect, and must not be reproduced in any form without their express permission. This drawing should not be scaled for construction purposes, use figured dimensions only.

Client	MR DAFYDD COOKSEY		
Project	4 GODRER COED RD, CEFN-COED, CF48 2RS - RETROSPECTIVE APPLICATION		
Drawing	OVERALL GARDEN AND DETAIL PLAN OF WOOD STORE AND TERRACE		
Scale	Date	Drawn	Checked
1:250/1:100 @ A3	23.11.2024	DPH	
Job No.	Dwg No.	Revision	Status
139	PL 01		PLANNING