



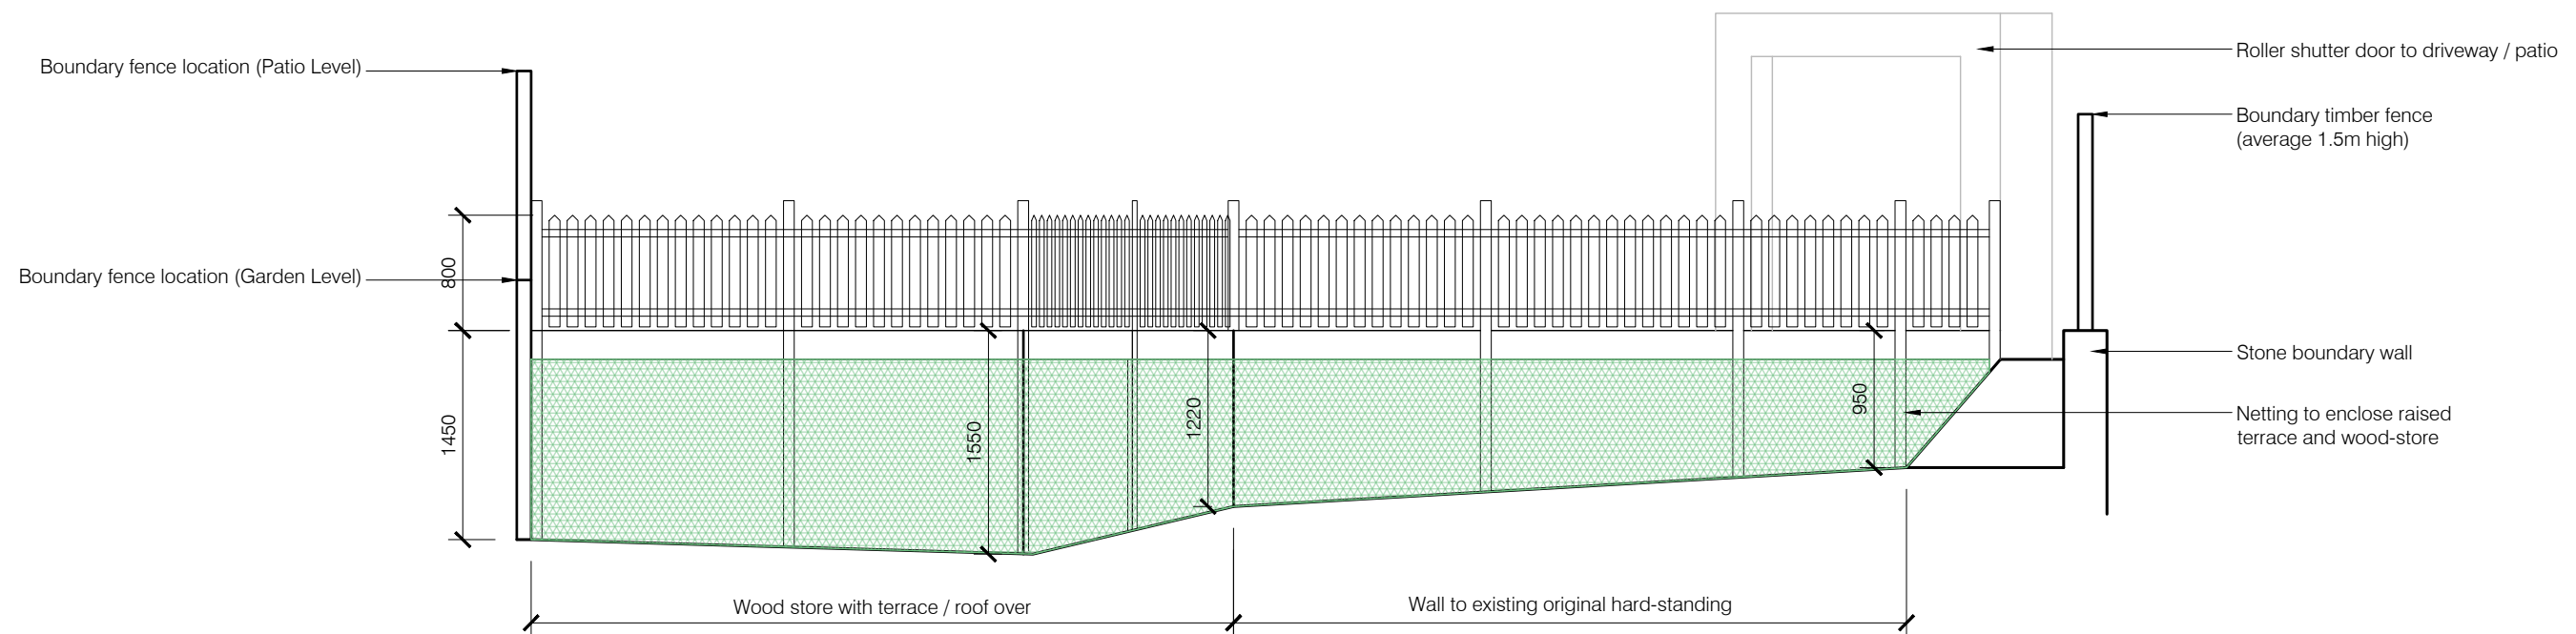

SECTION - VIEW 01

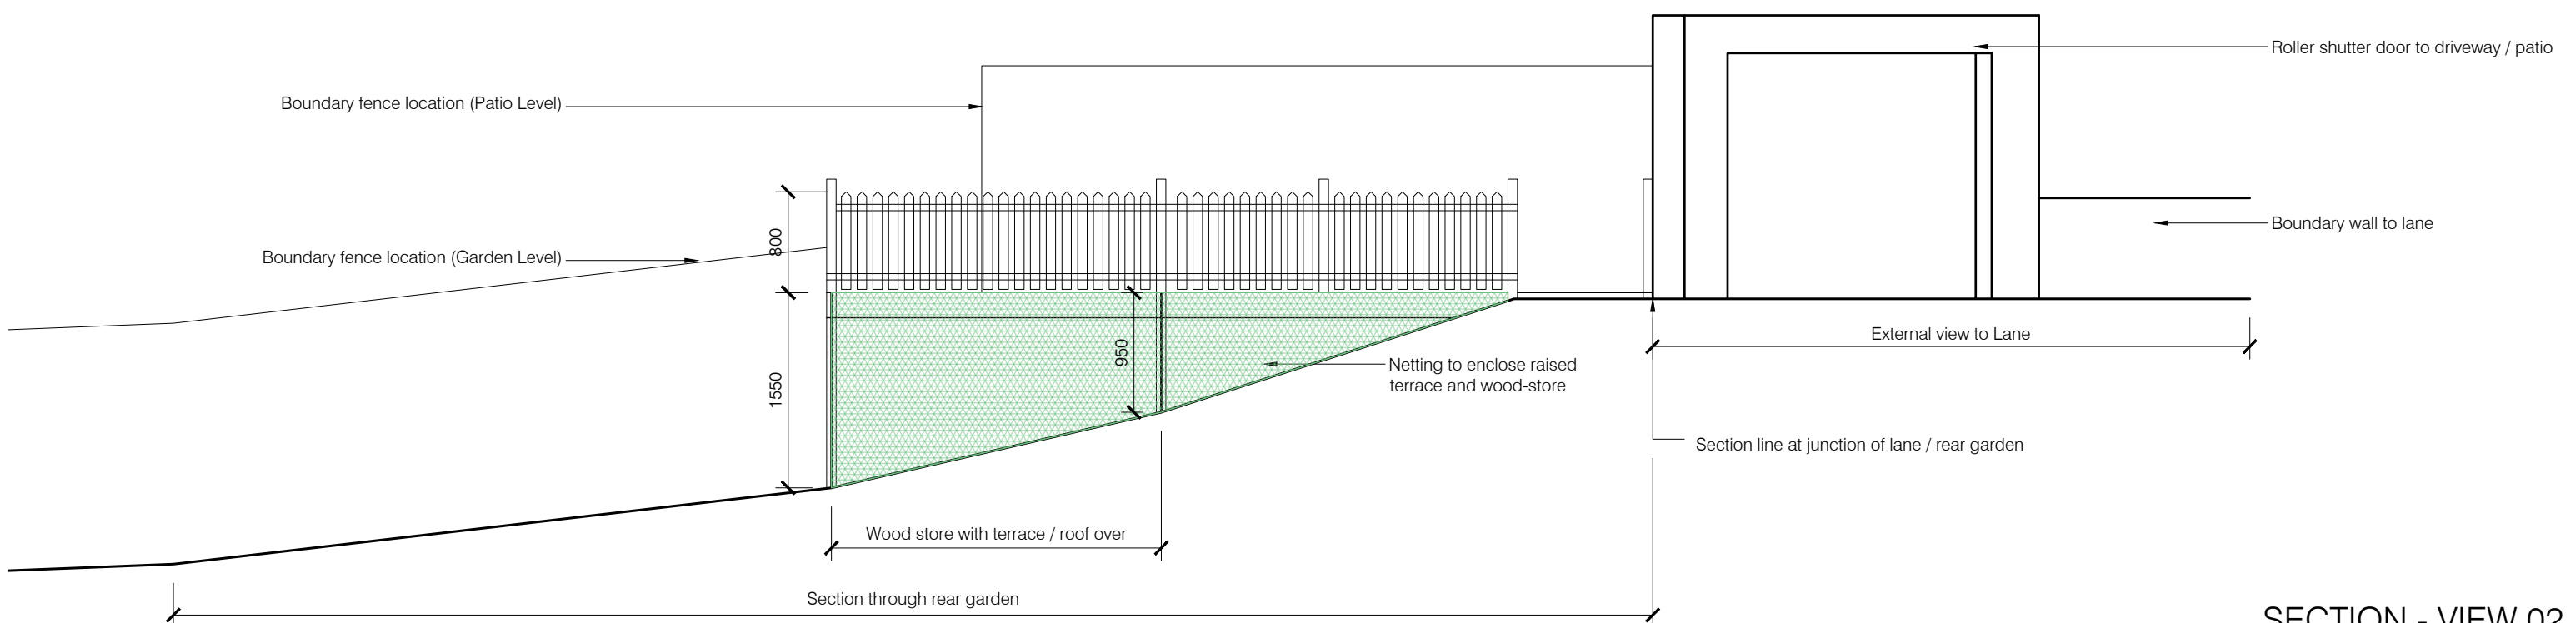

SECTION - VIEW 02

Revision	Date	Description	Drawn

This drawing is covered by copyright which remains with DPH Architect, and must not be reproduced in any form without their express permission. This drawing should not be scaled for construction purposes, use figured dimensions only.

Client MR DAFYDD COOKSEY			
Project 4 GODRER COED RD, CEFN-COED, CF48 2RS - RETROSPECTIVE APPLICATION			
Drawing SECTIONAL ELEVATIONS OF EXISTING LOG STORE AND TERRACE			
Scale 1:1250/1:500 @ A3	Date 23.11.2024	Drawn DPH	Checked
Job No. 139	Dwg No. PL 02	Revision	Status PLANNING