



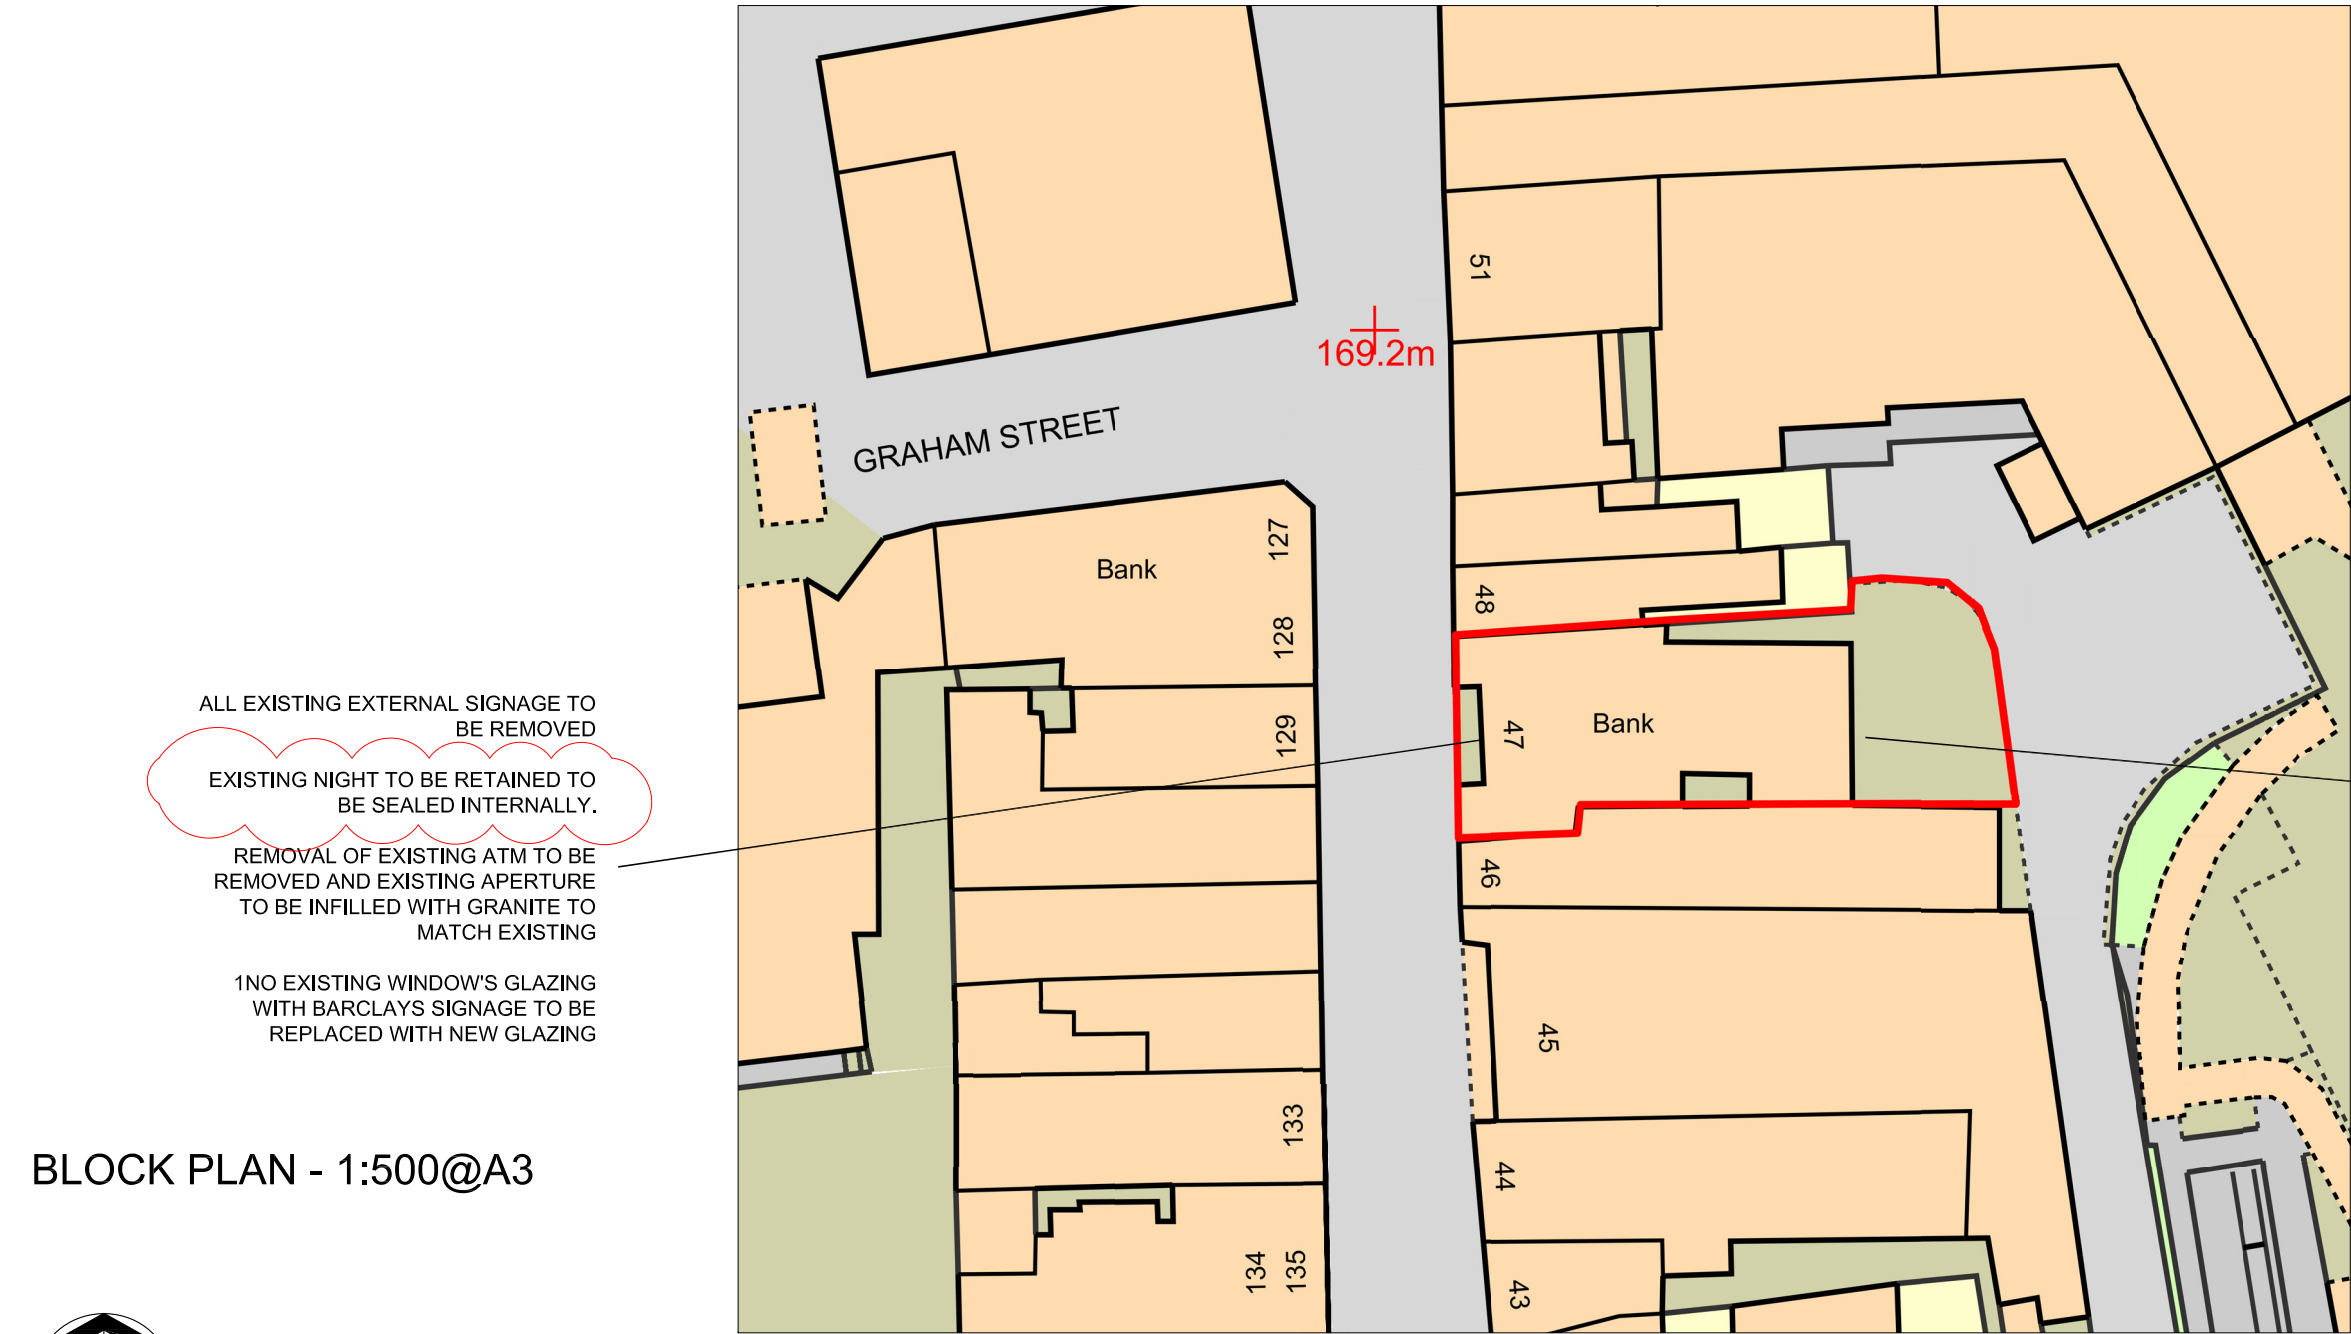

BLOCK PLAN - 1:500@A3

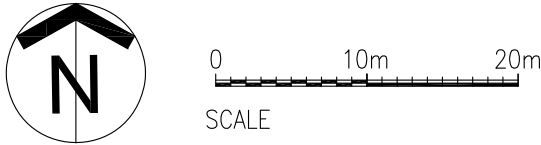

ALL EXISTING EXTERNAL SIGNAGE TO BE REMOVED

PLANNING

NOTE
This drawing has been prepared from historical information that cannot be guaranteed accurate. Responsibility is not accepted for errors made by others in scaling from this drawing. All construction information should be taken from figured dimensions only. All dimensions should be checked on site prior to the manufacture of any components. No services should pass through or over the Boxes & Parcels room. No sprinklers to be located in the Comms room.

HATCHING

- New Partition wall
- New Partition wall
- New Partition wall
- Existing Partition wall
- Structural wall
- Area not in scope

DATE: REV DRAWN CHECKED NOTES.

ISG
Boleyn House,
St Augustines
Business Park,
Whitstable
Kent CT5 2QJ

Project
MERTHYR TYDFIL HIGH ST
47 HIGH STREET, MERTHYR TYDFIL,
MID GLAMORGAN
CF47 8DL
PIM NO.

Drawing Title
BLOCK PLAN
CLOSURE 2023

Branch Sort Code	Branch ID	Supplier Project No	
		BY108629	
Scale 1:500@A3	Drawn PC	Checked -	Date 04/05/2023
Drg.No BY108629_341			Revision -
Architectural Practice: ISG Design Hub			