




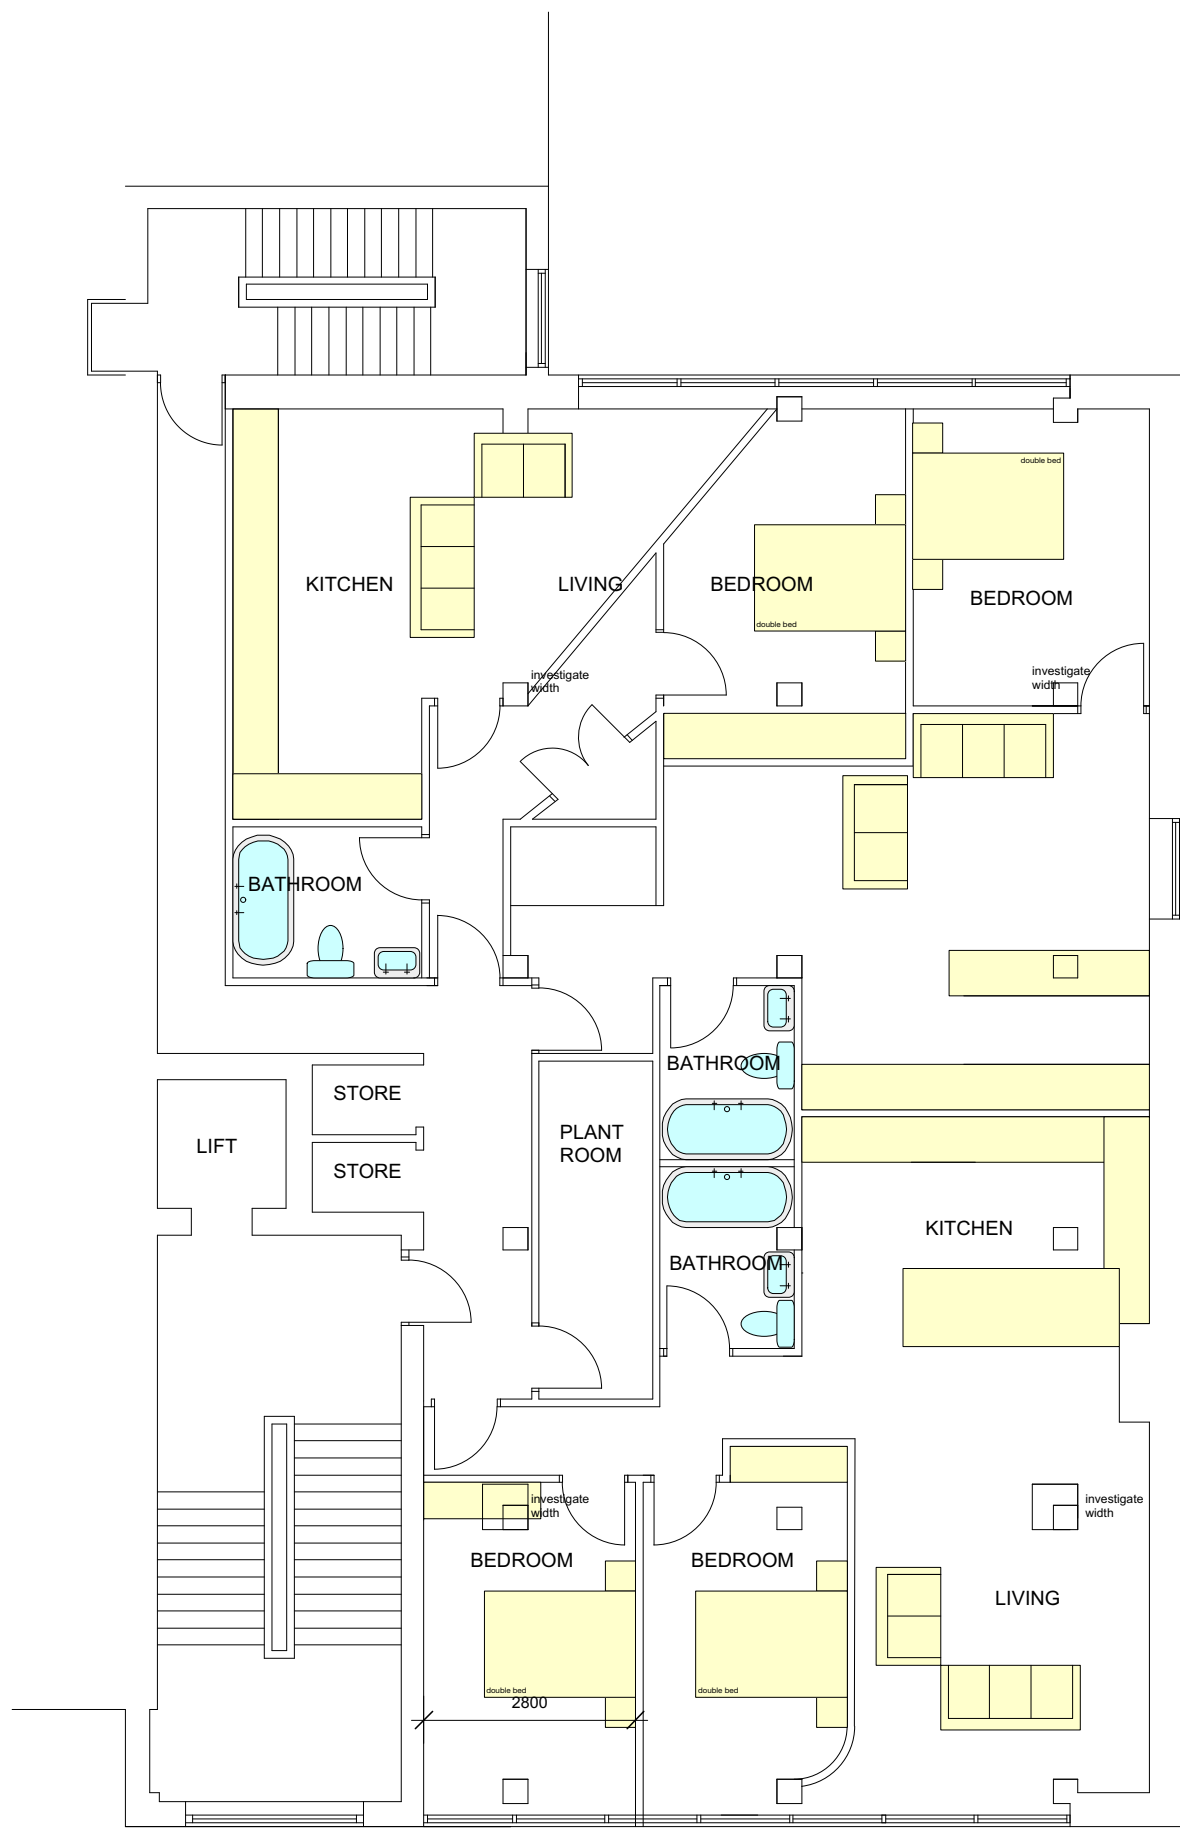


PROPOSED THIRD FLOOR PLAN

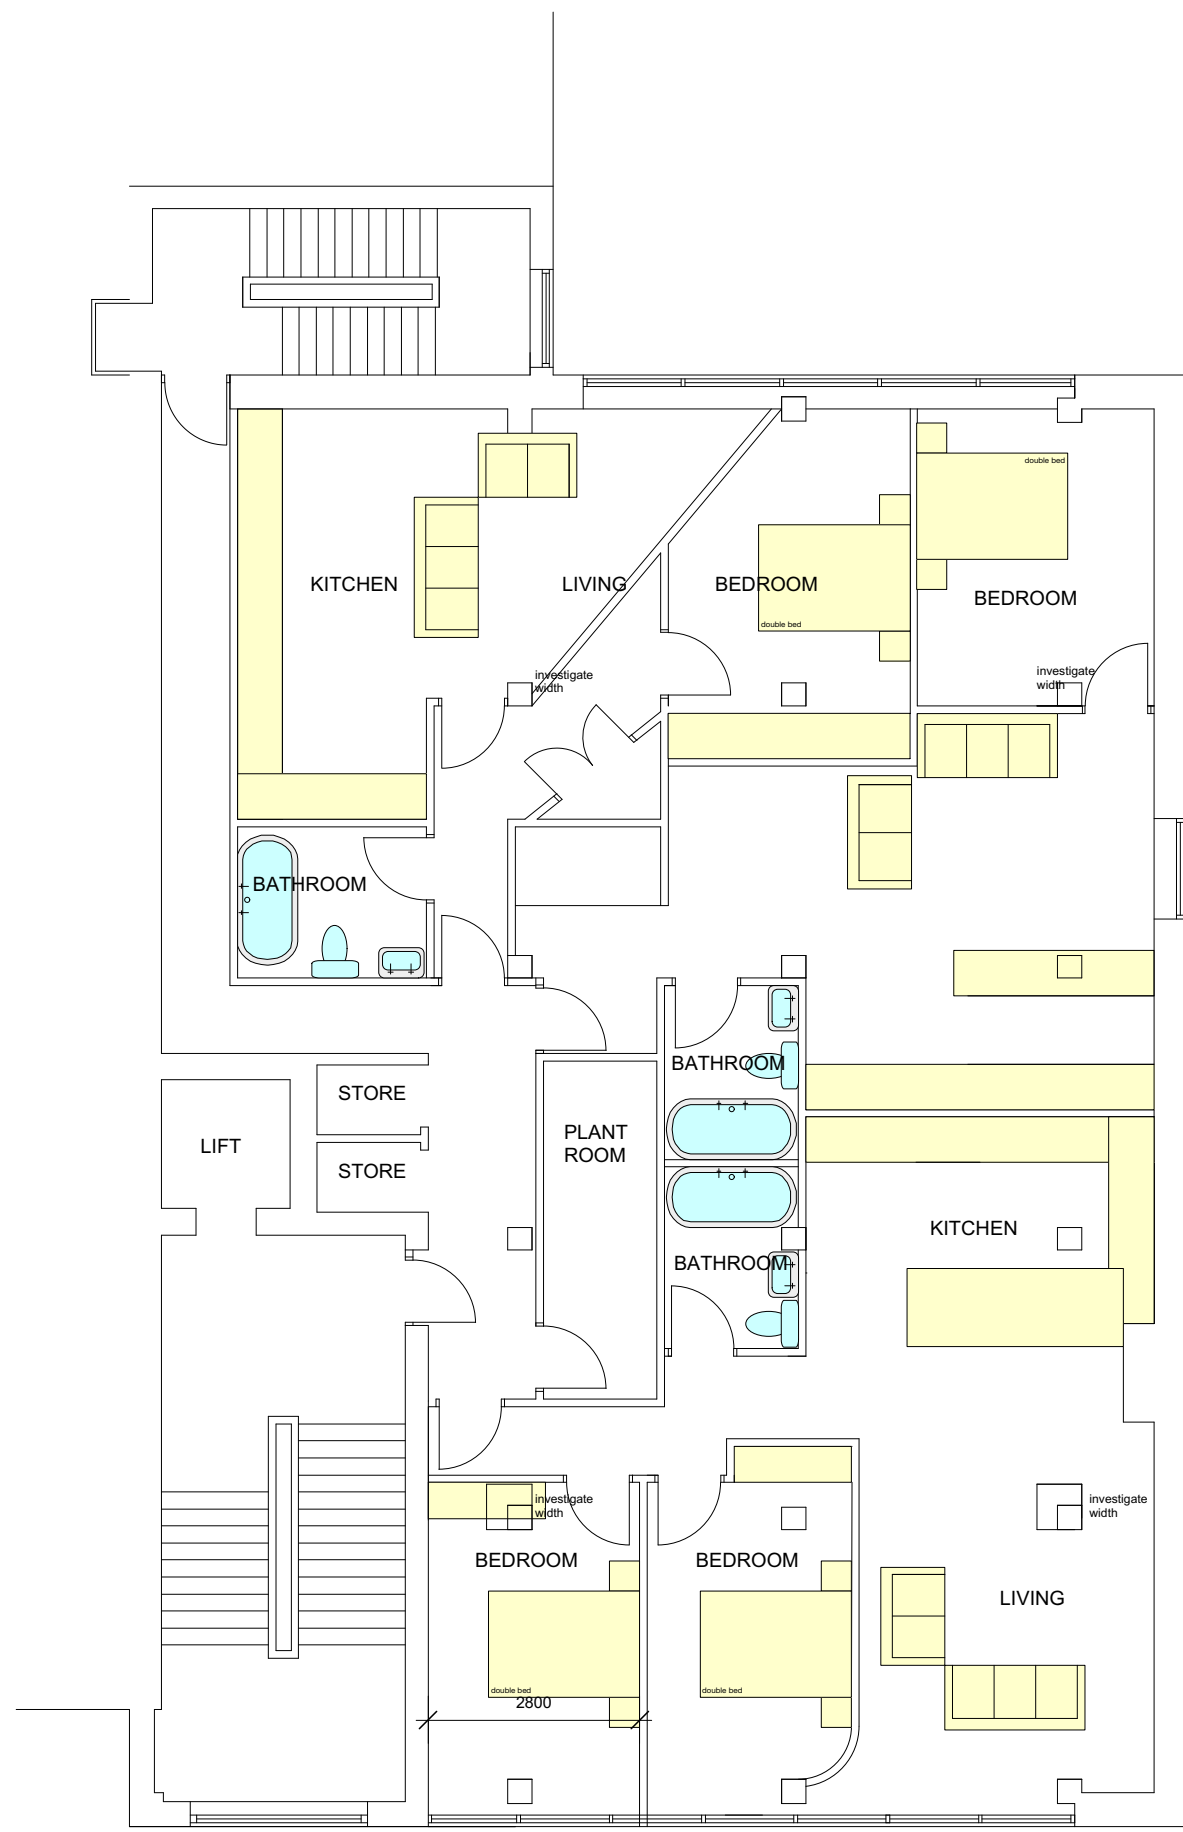


PROPOSED FOURTH FLOOR PLAN

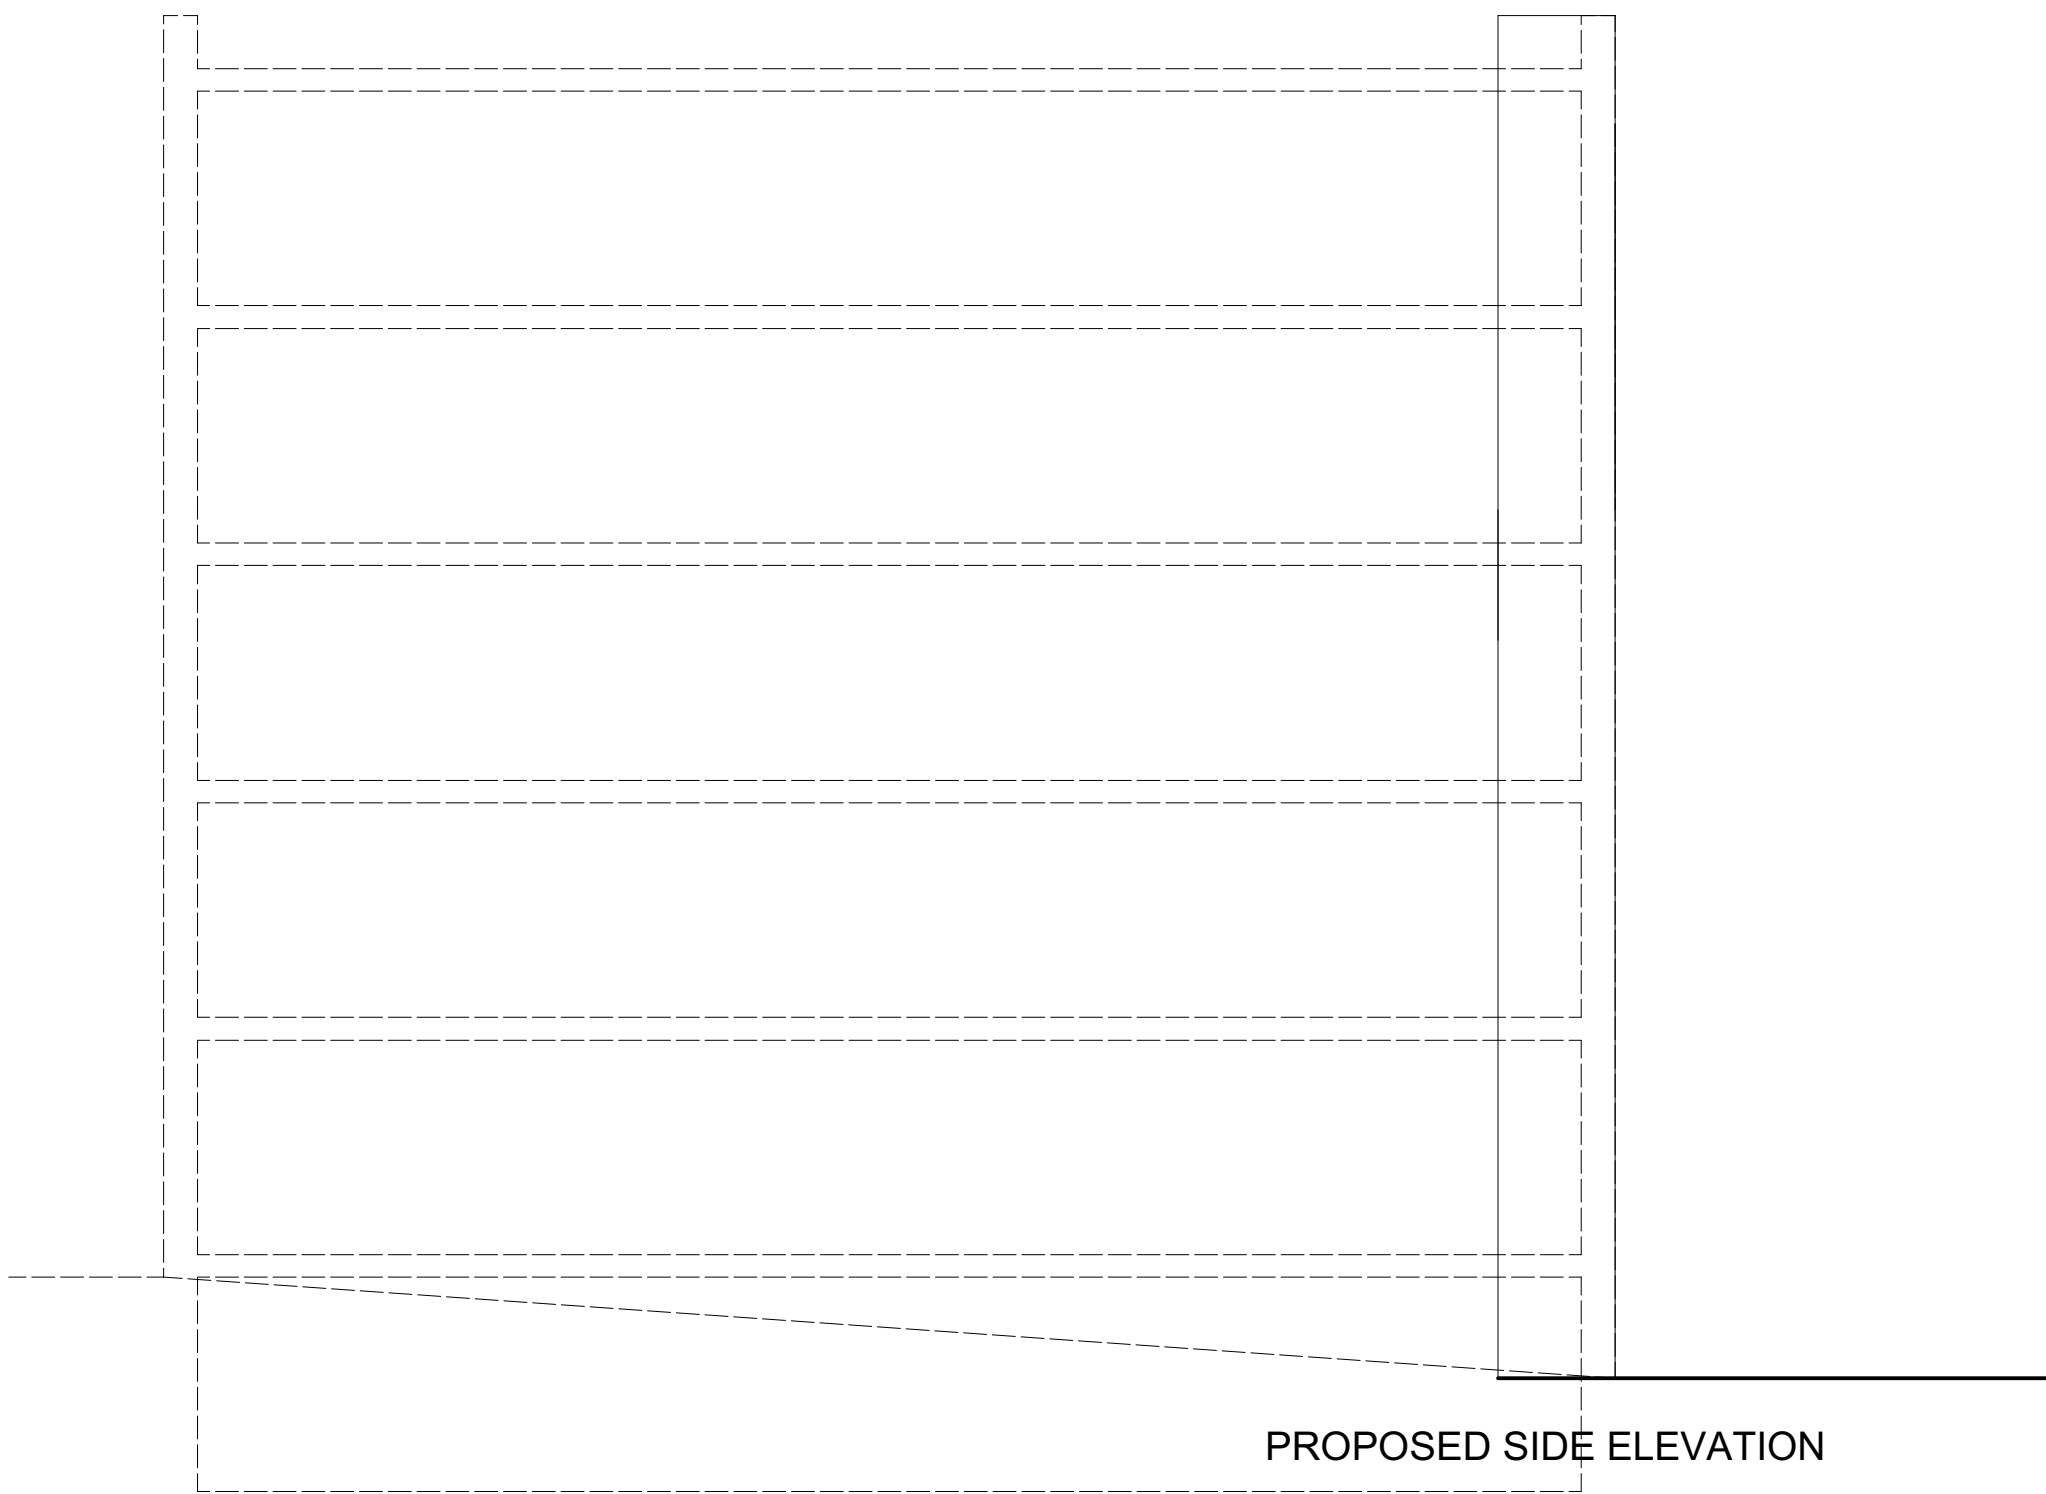


PROPOSED SIDE ELEVATION

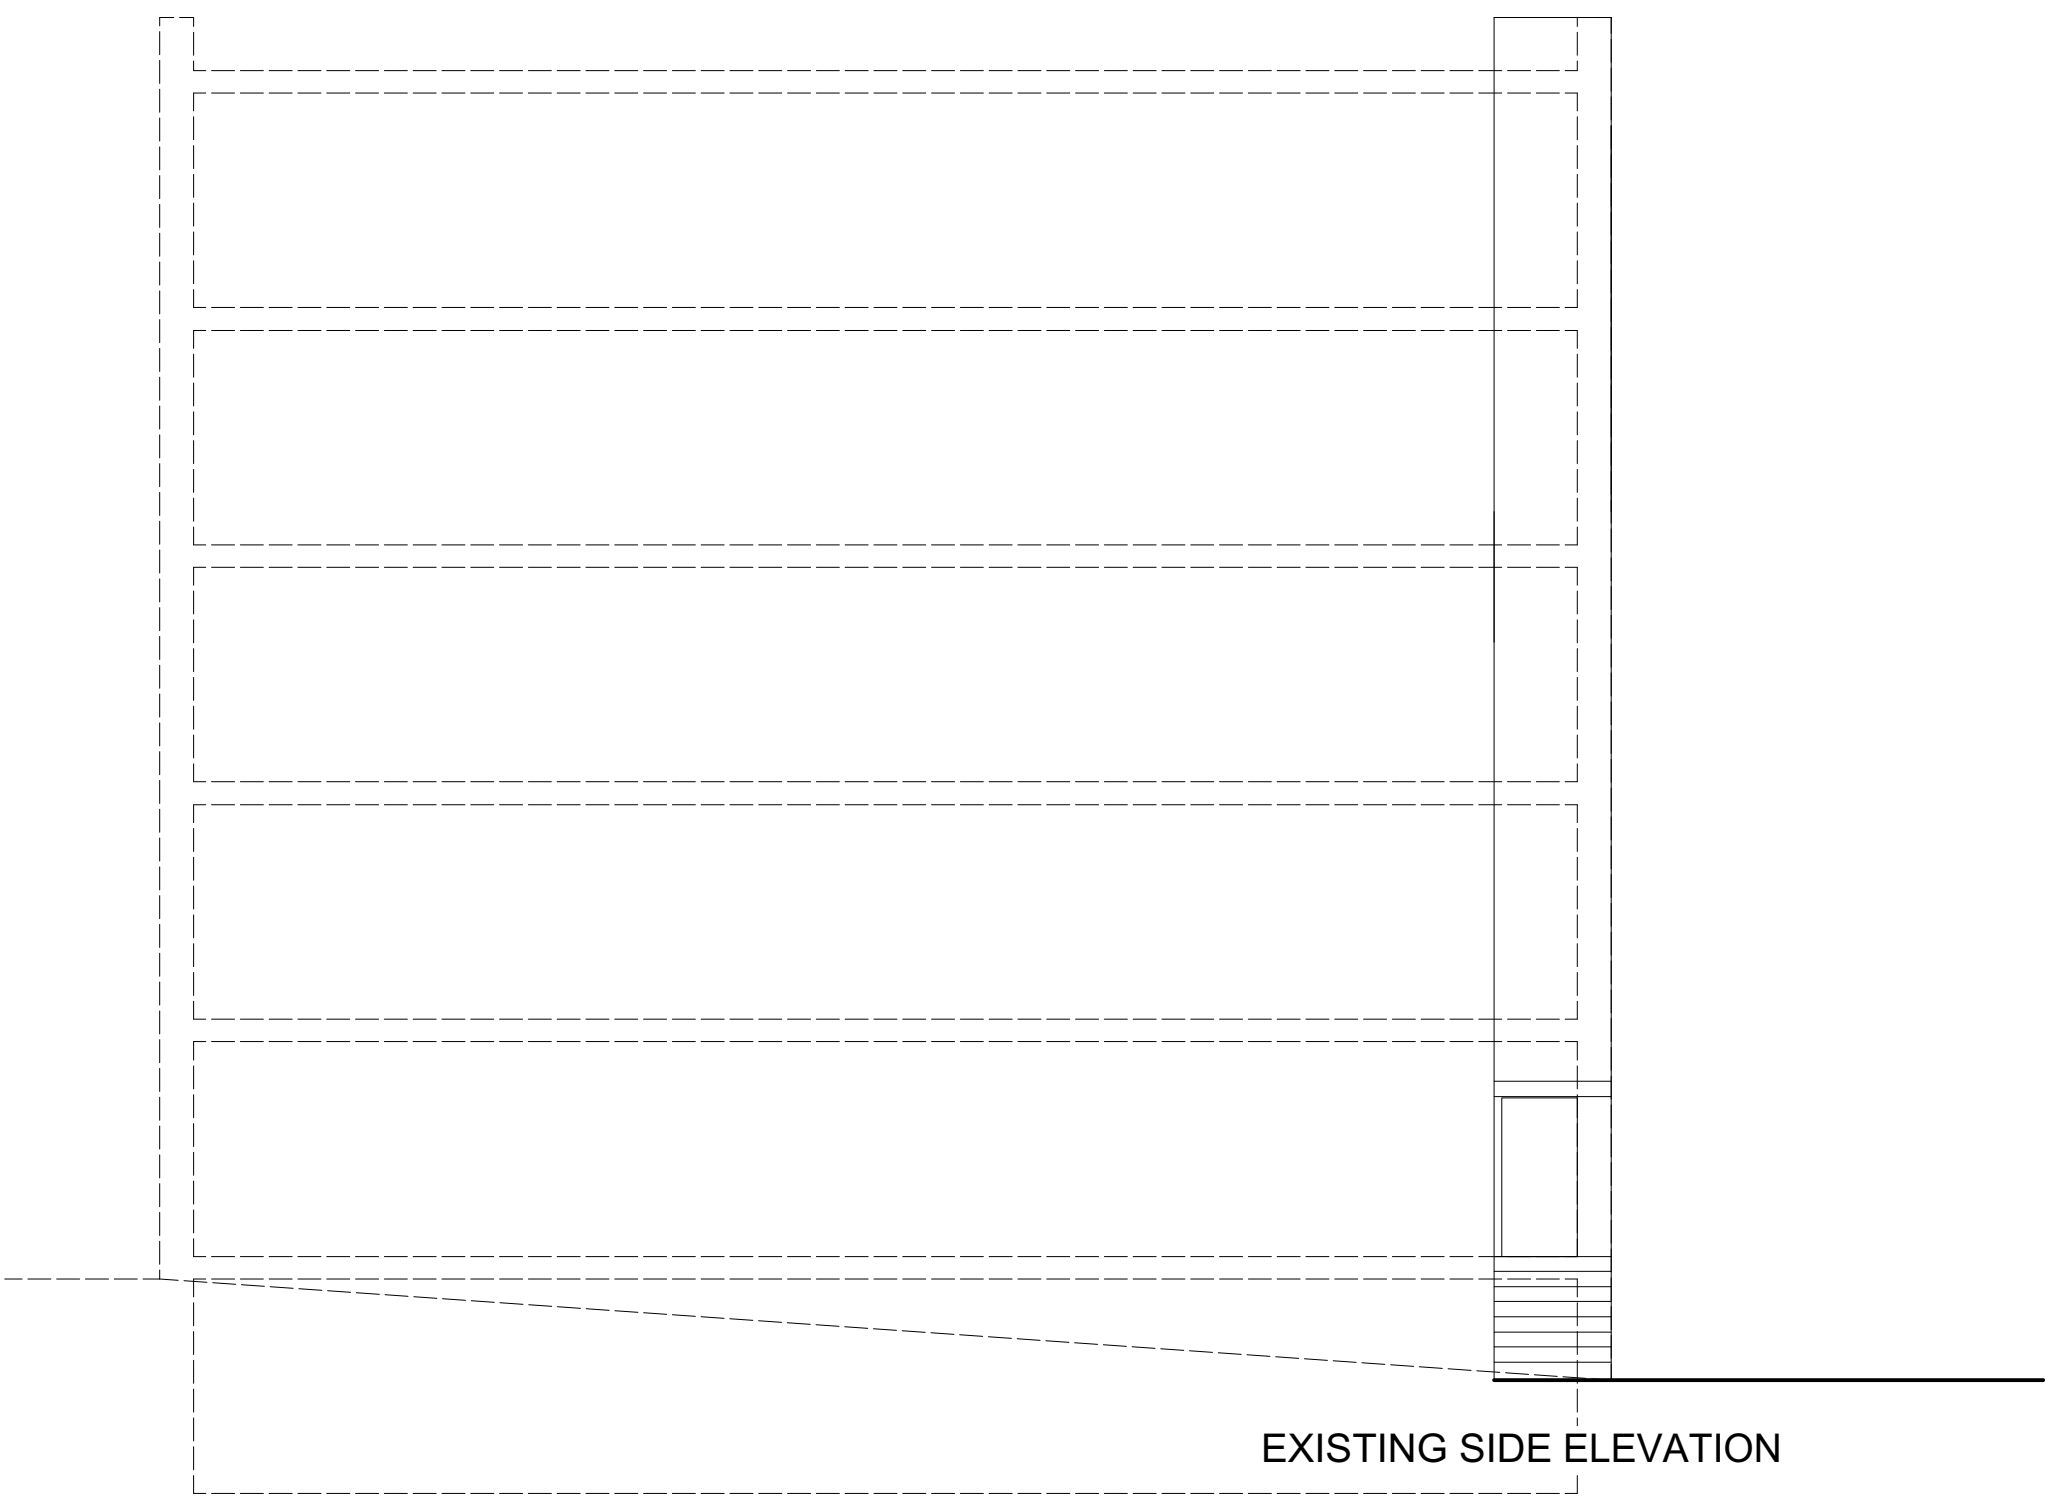


EXISTING SIDE ELEVATION

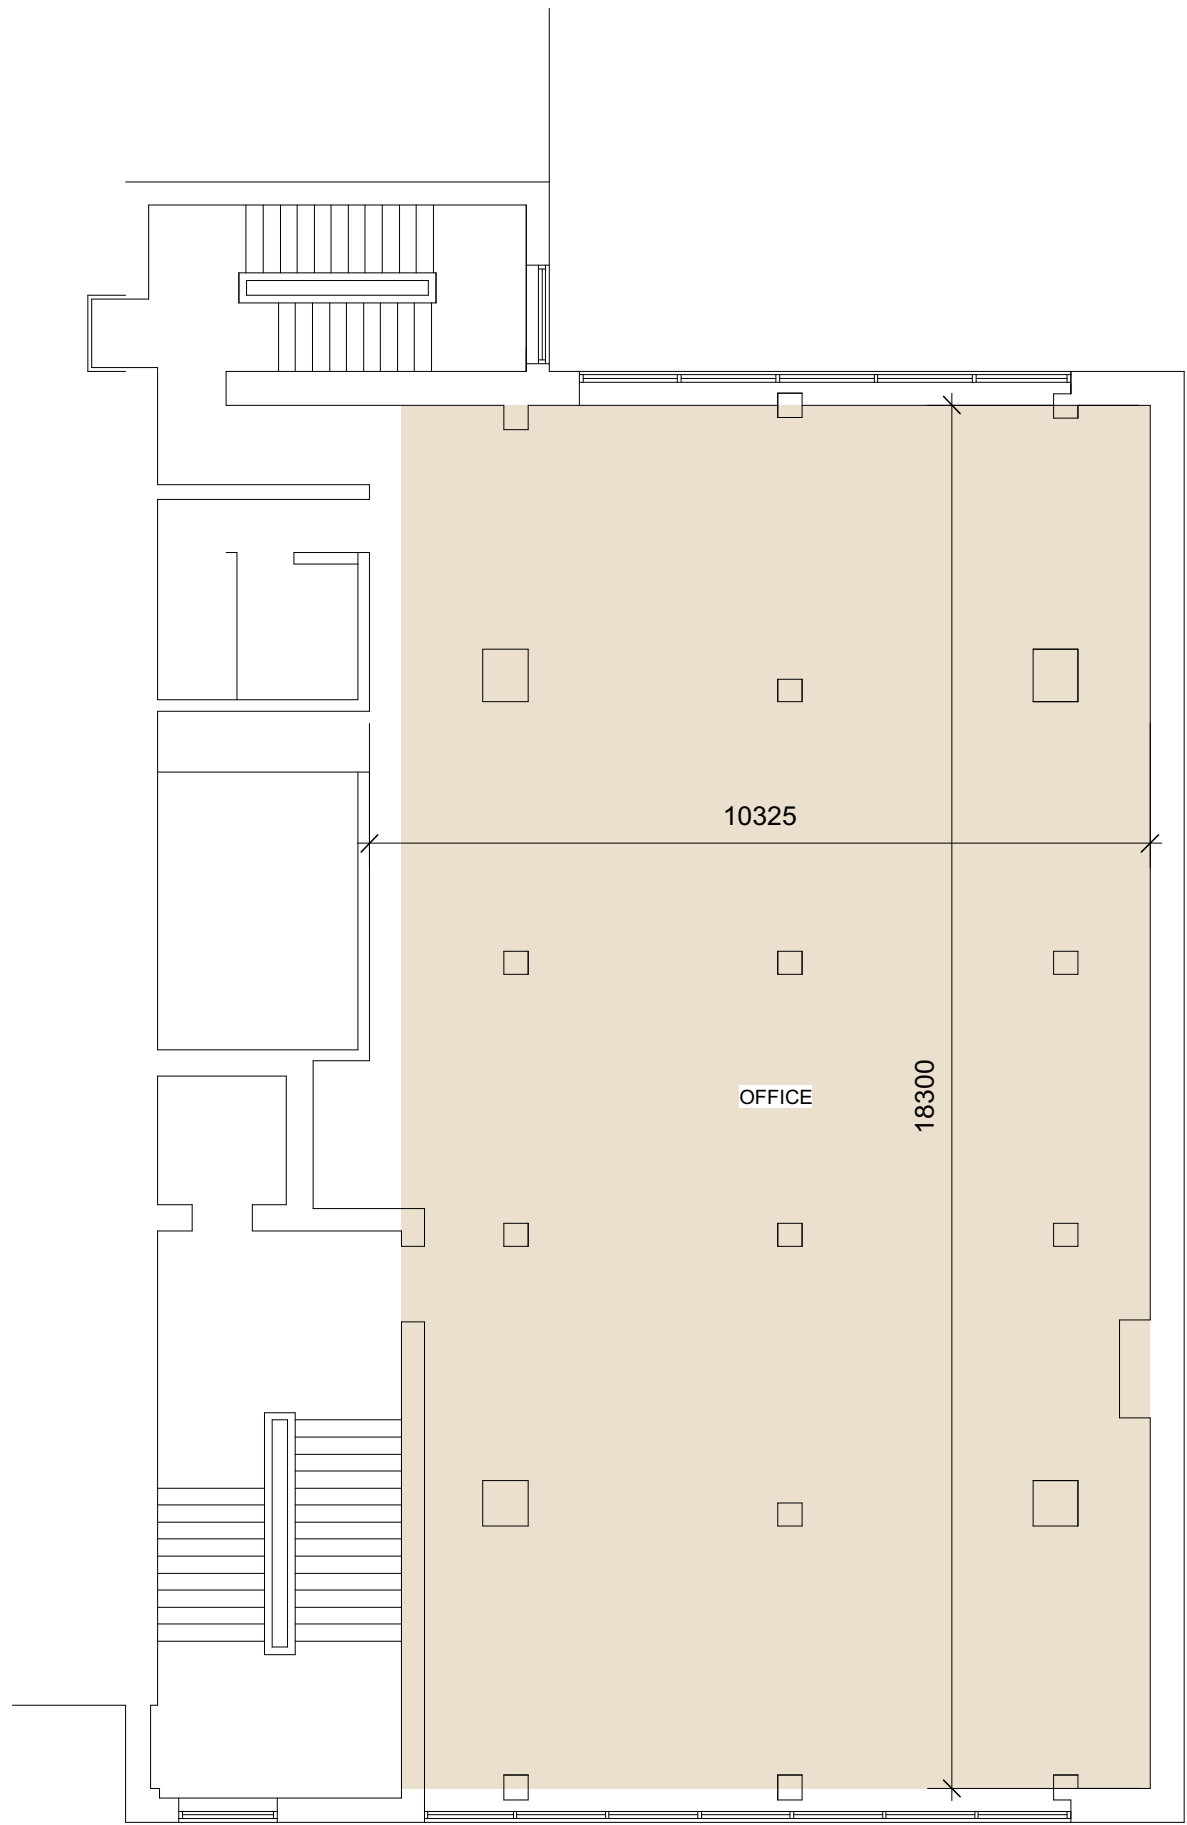


EXISTING SECOND FLOOR PLAN

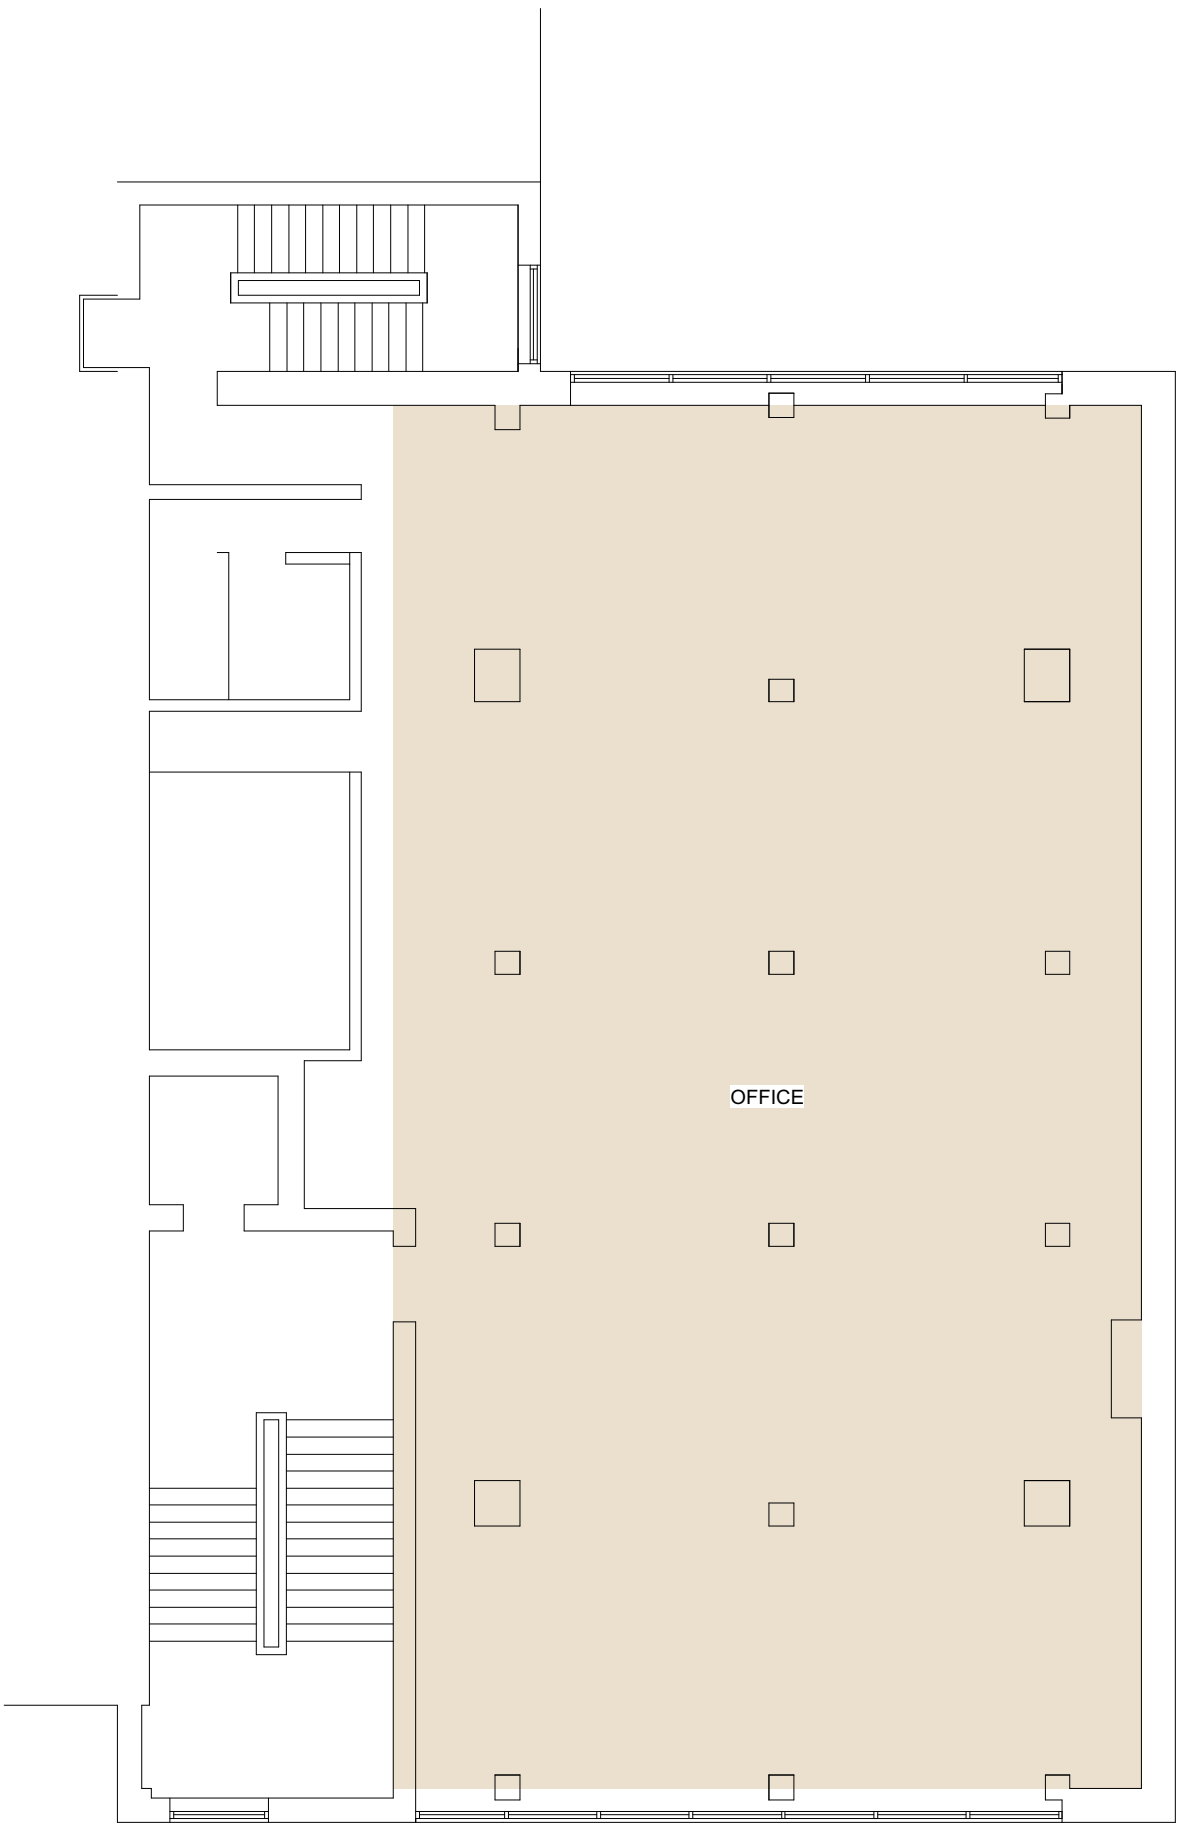


EXISTING THIRD FLOOR PLAN

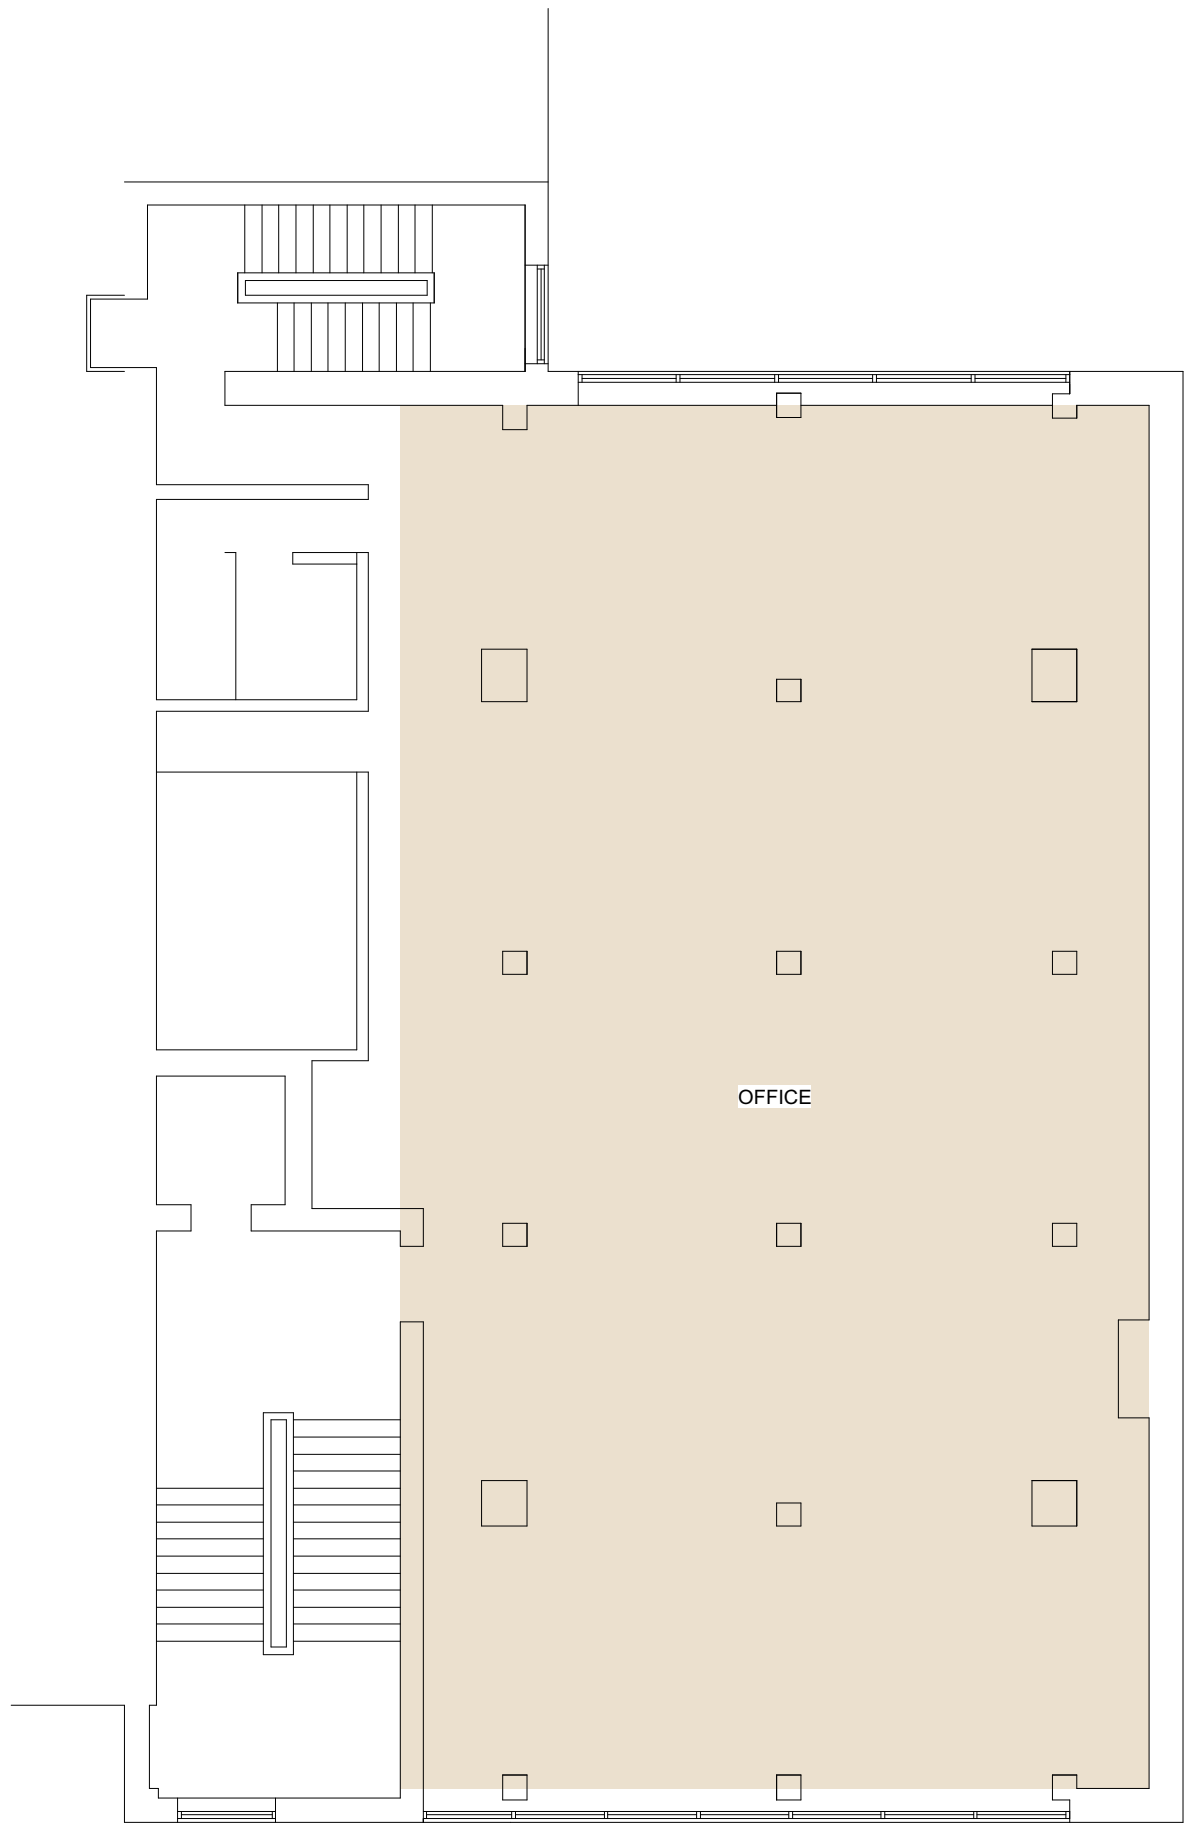



EXISTING FOURTH FLOOR PLAN

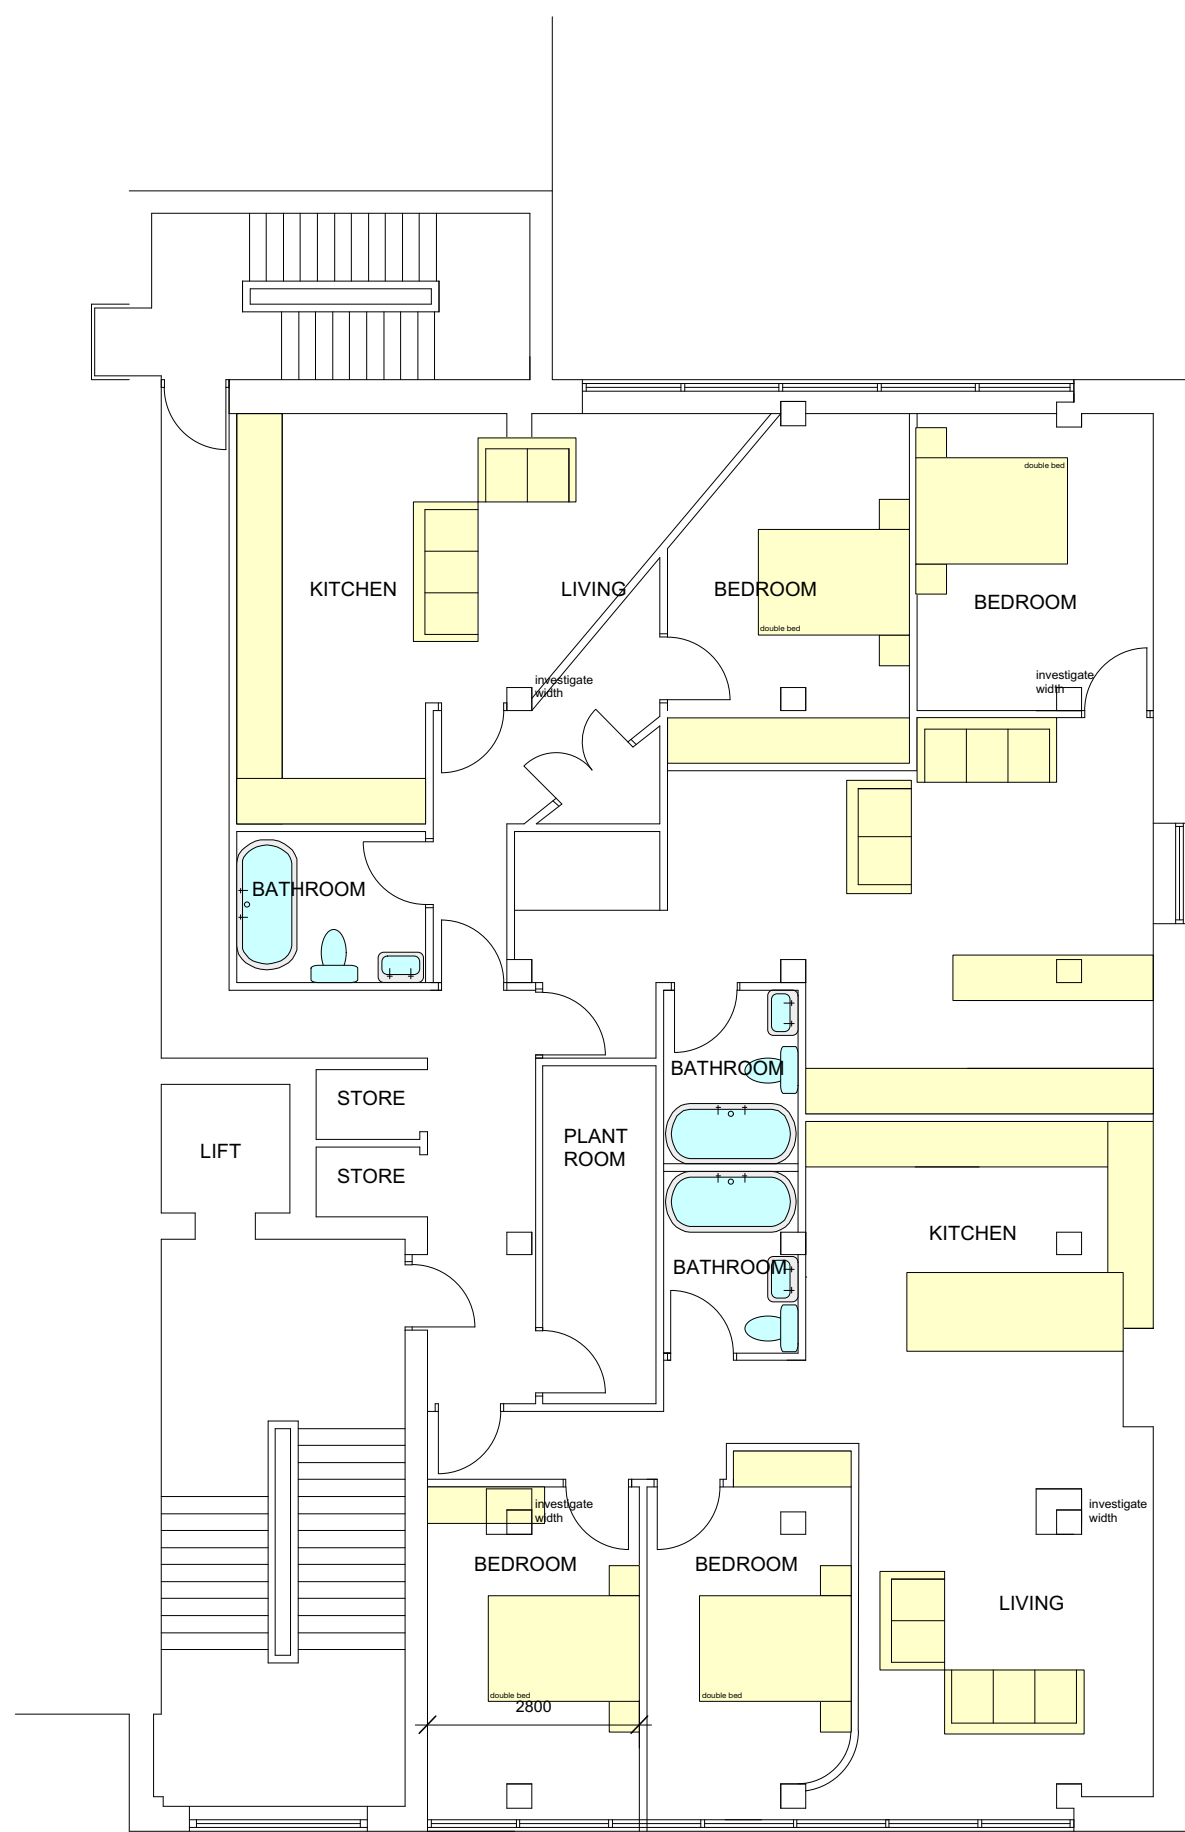


PROPOSED FIRST FLOOR PLAN

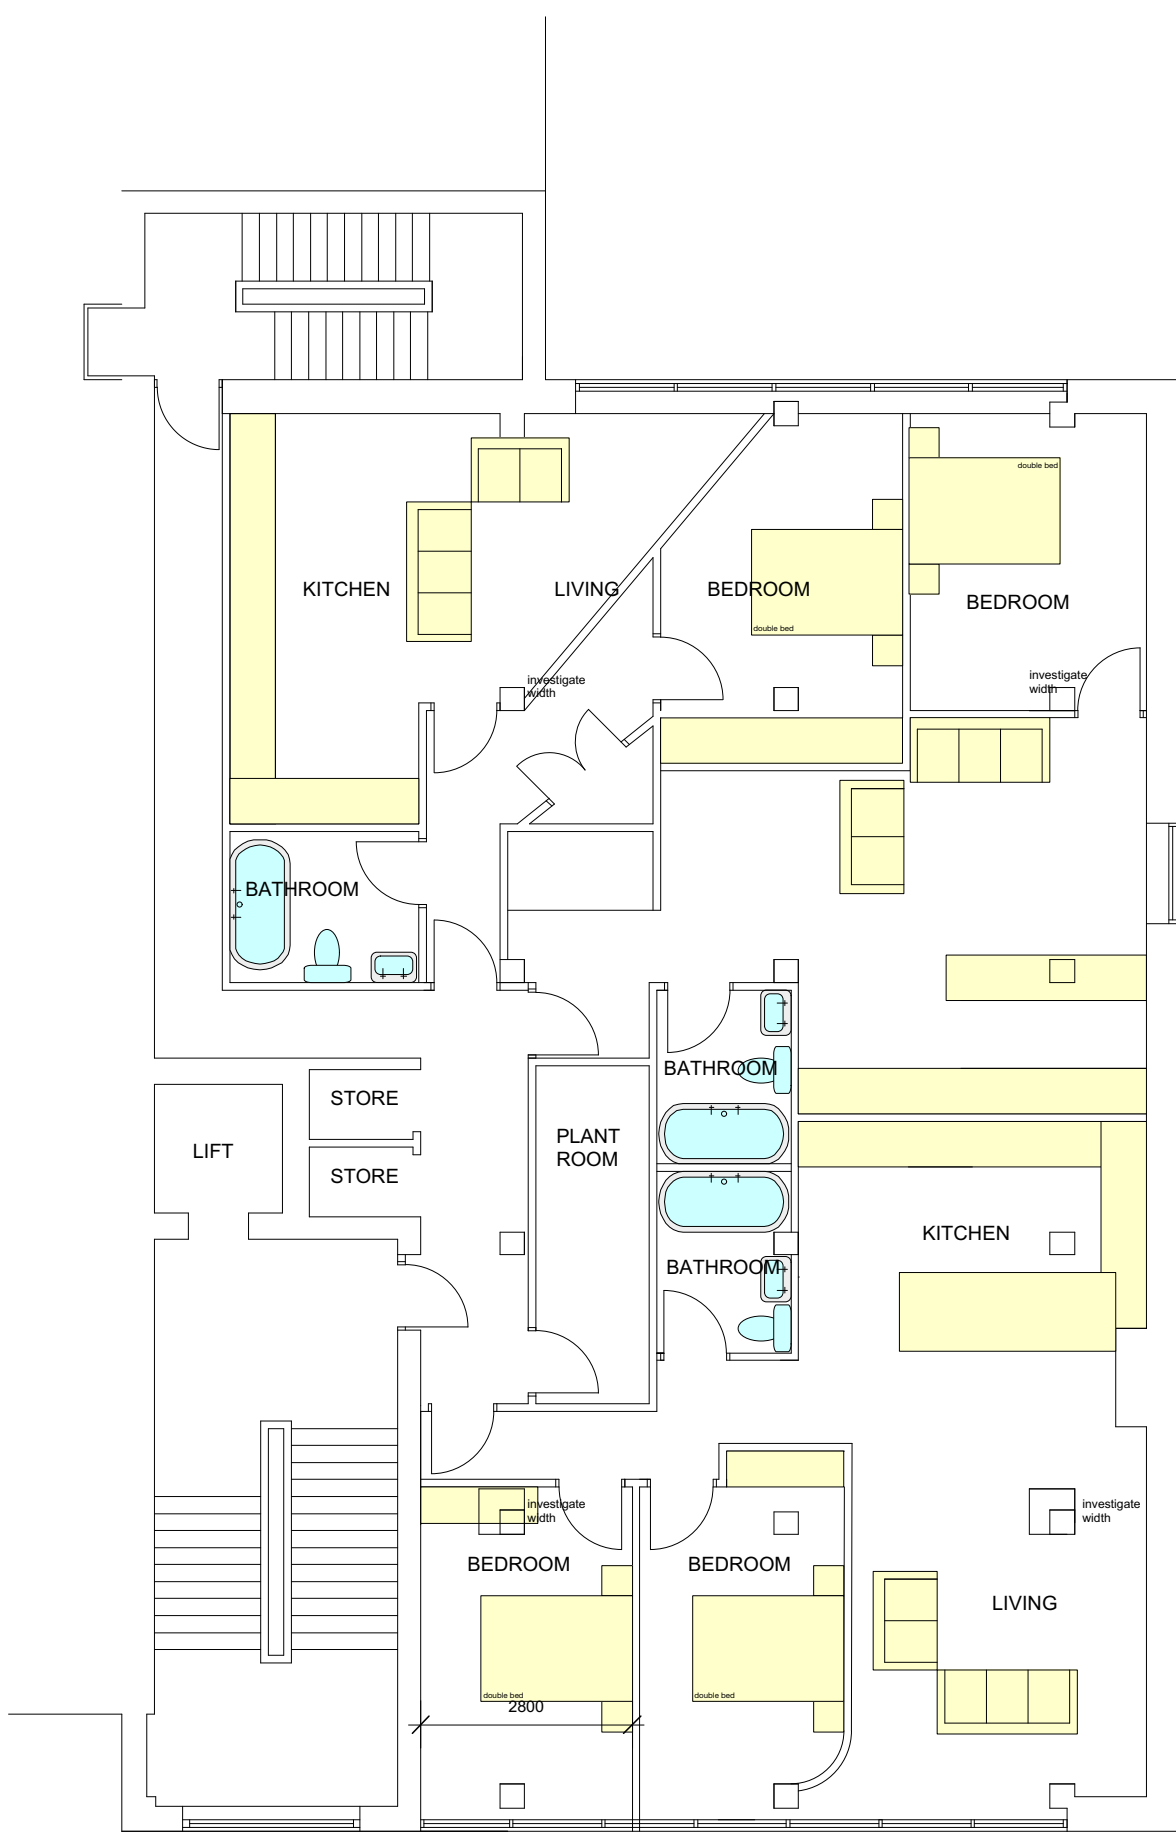

PROPOSED SECOND FLOOR PLAN

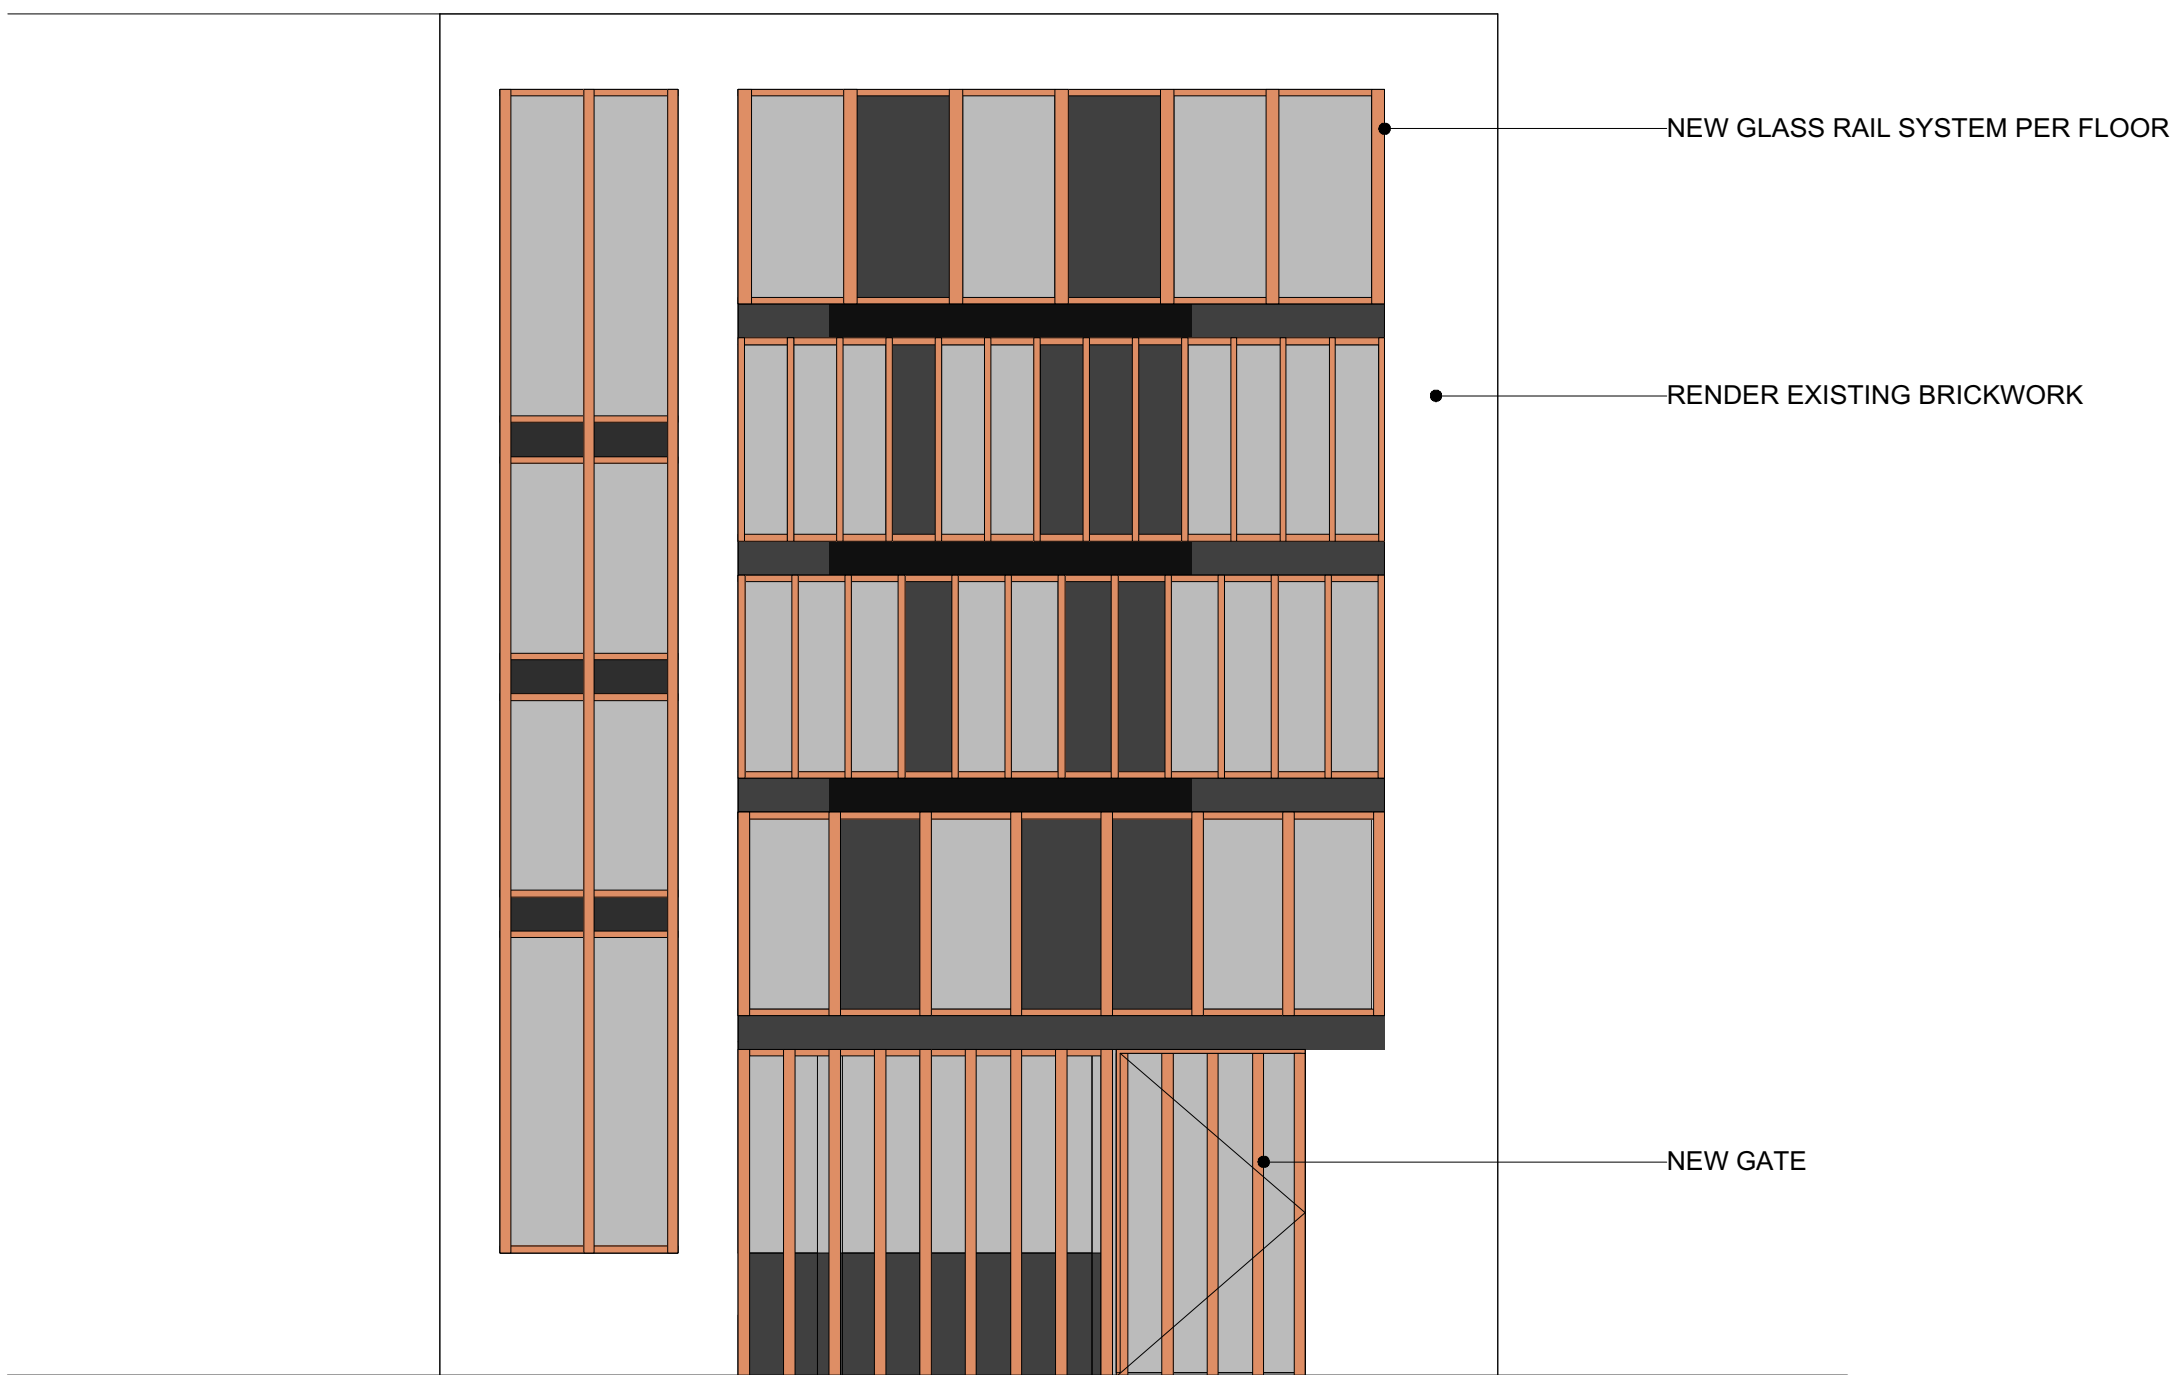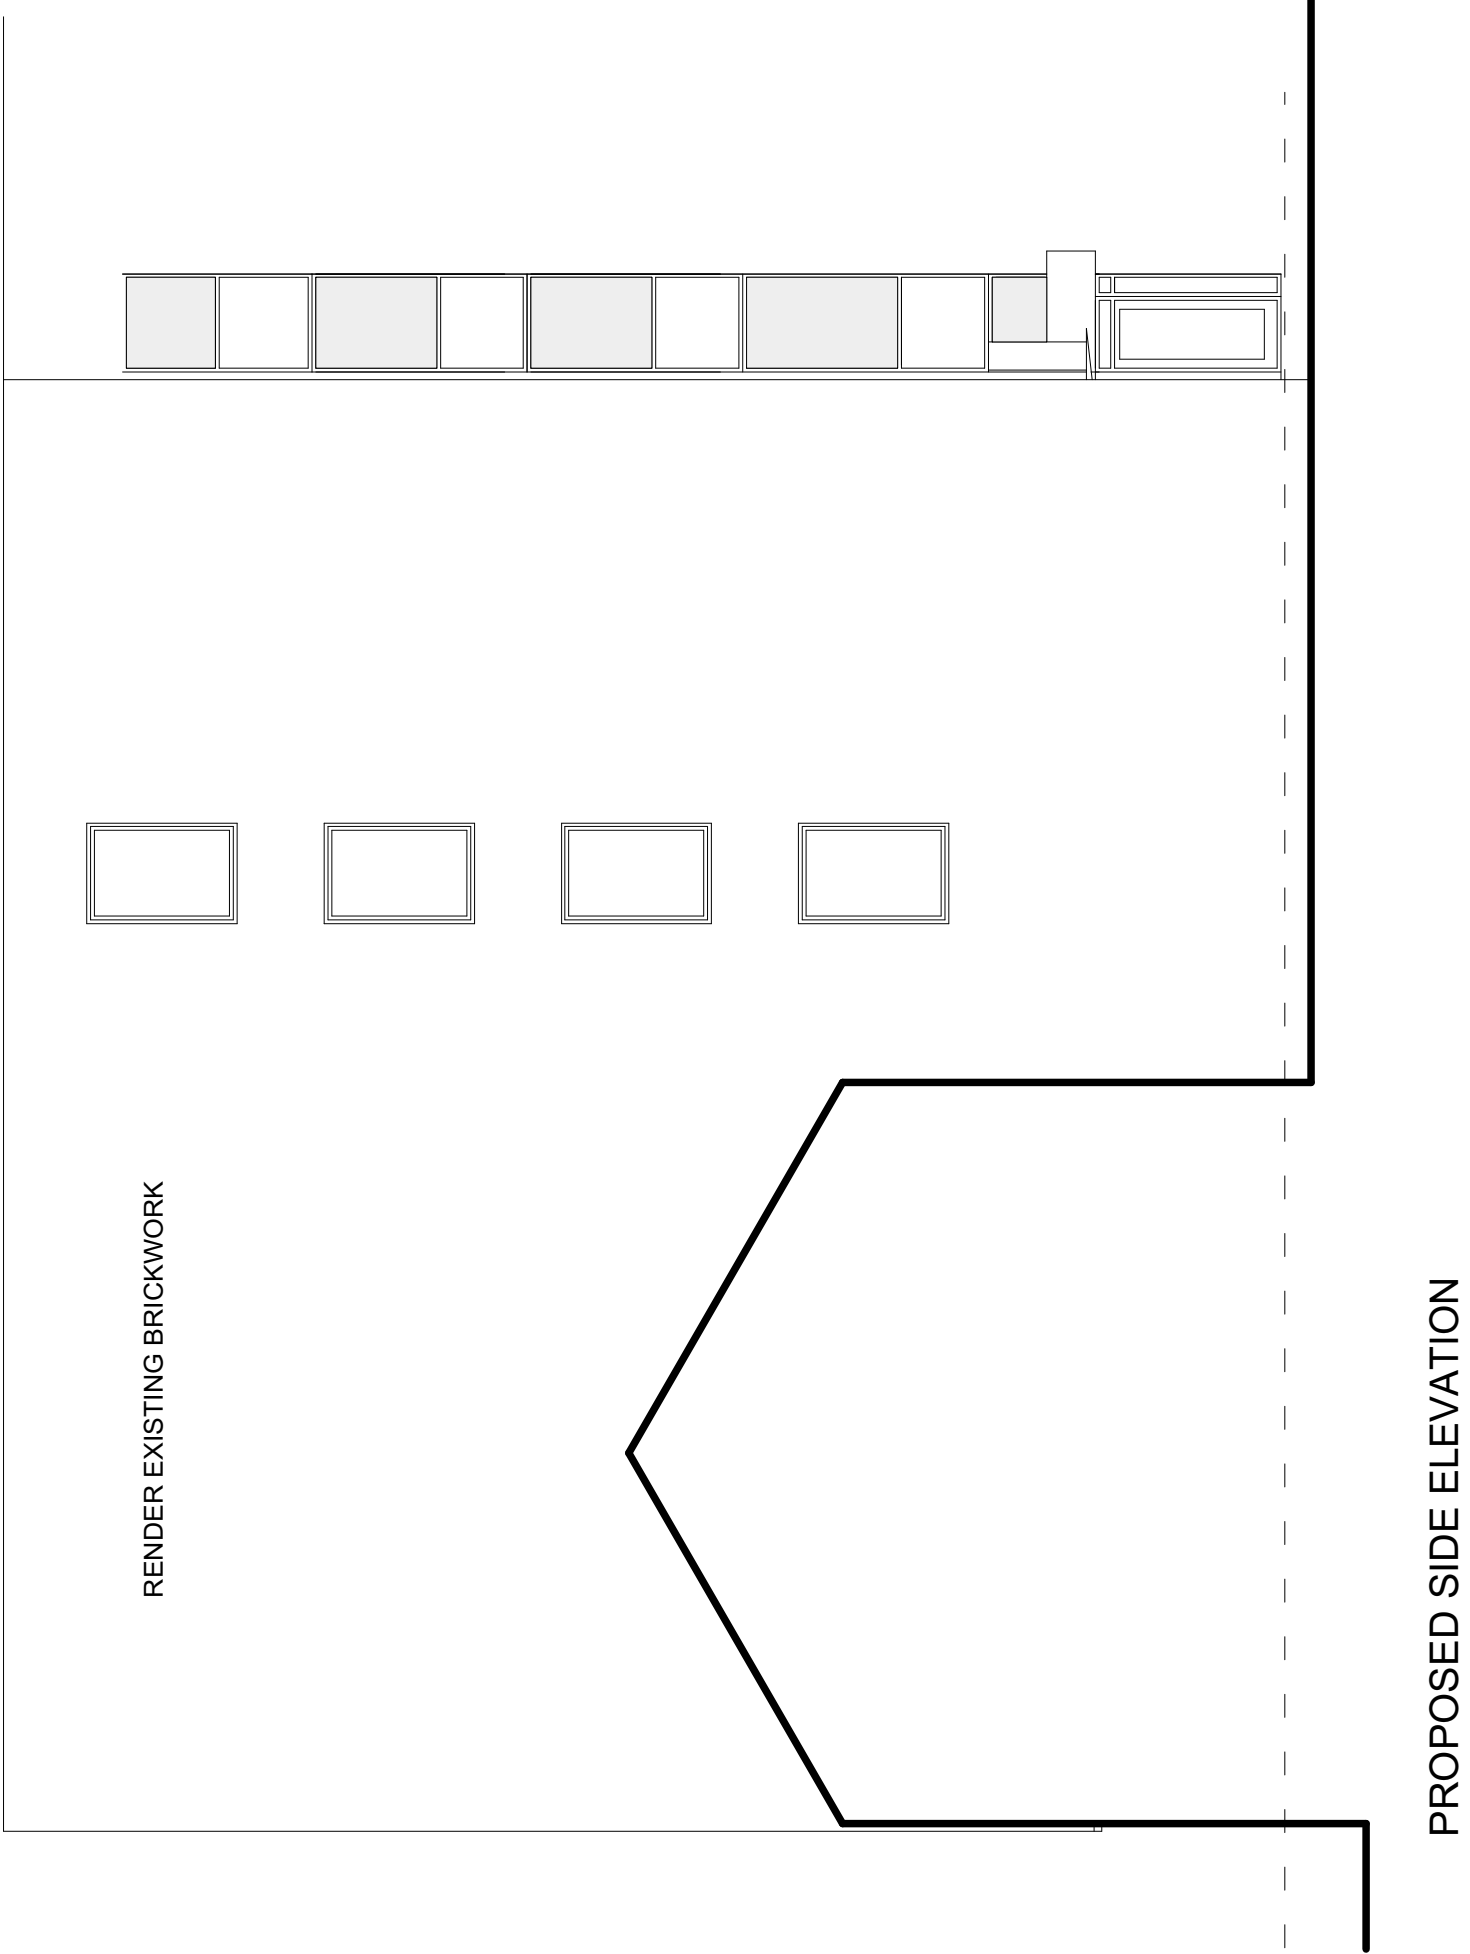



PROPOSED FRONT ELEVATION

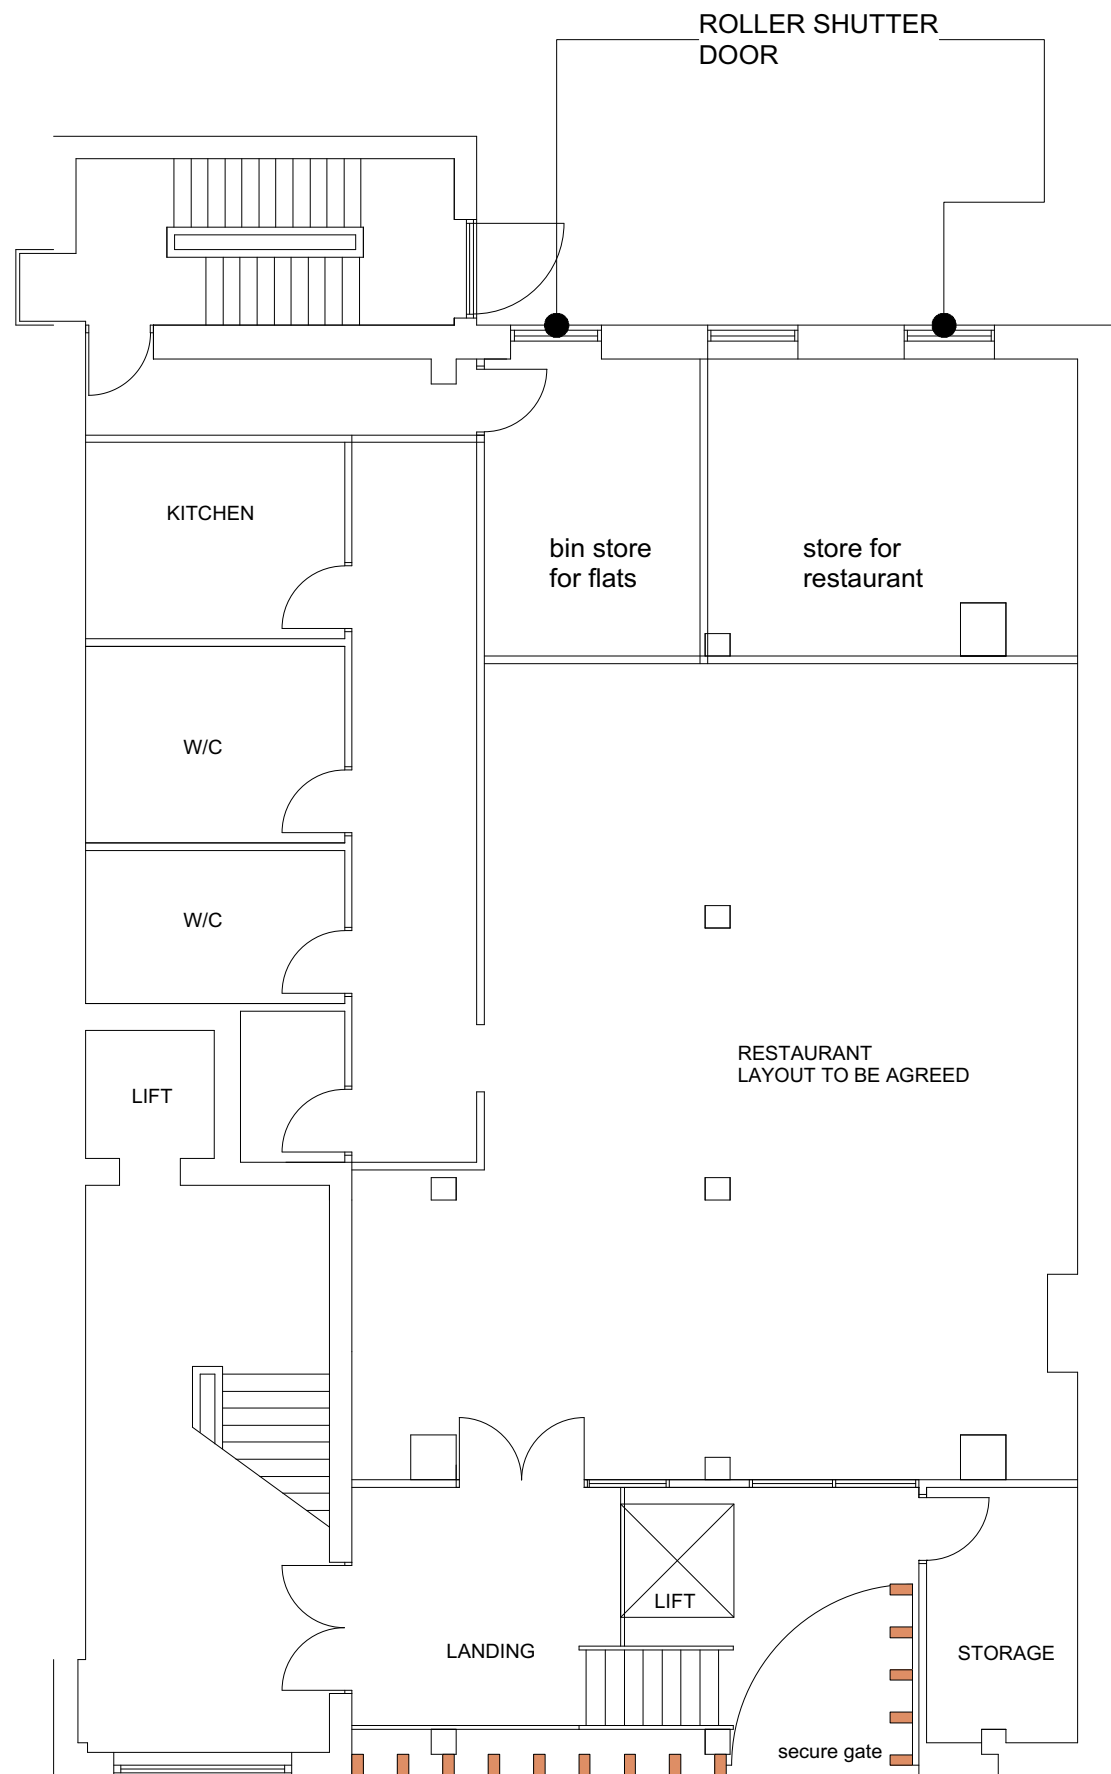


PROPOSED GROUND FLOOR PLAN




PROPOSED REAR ELEVATION

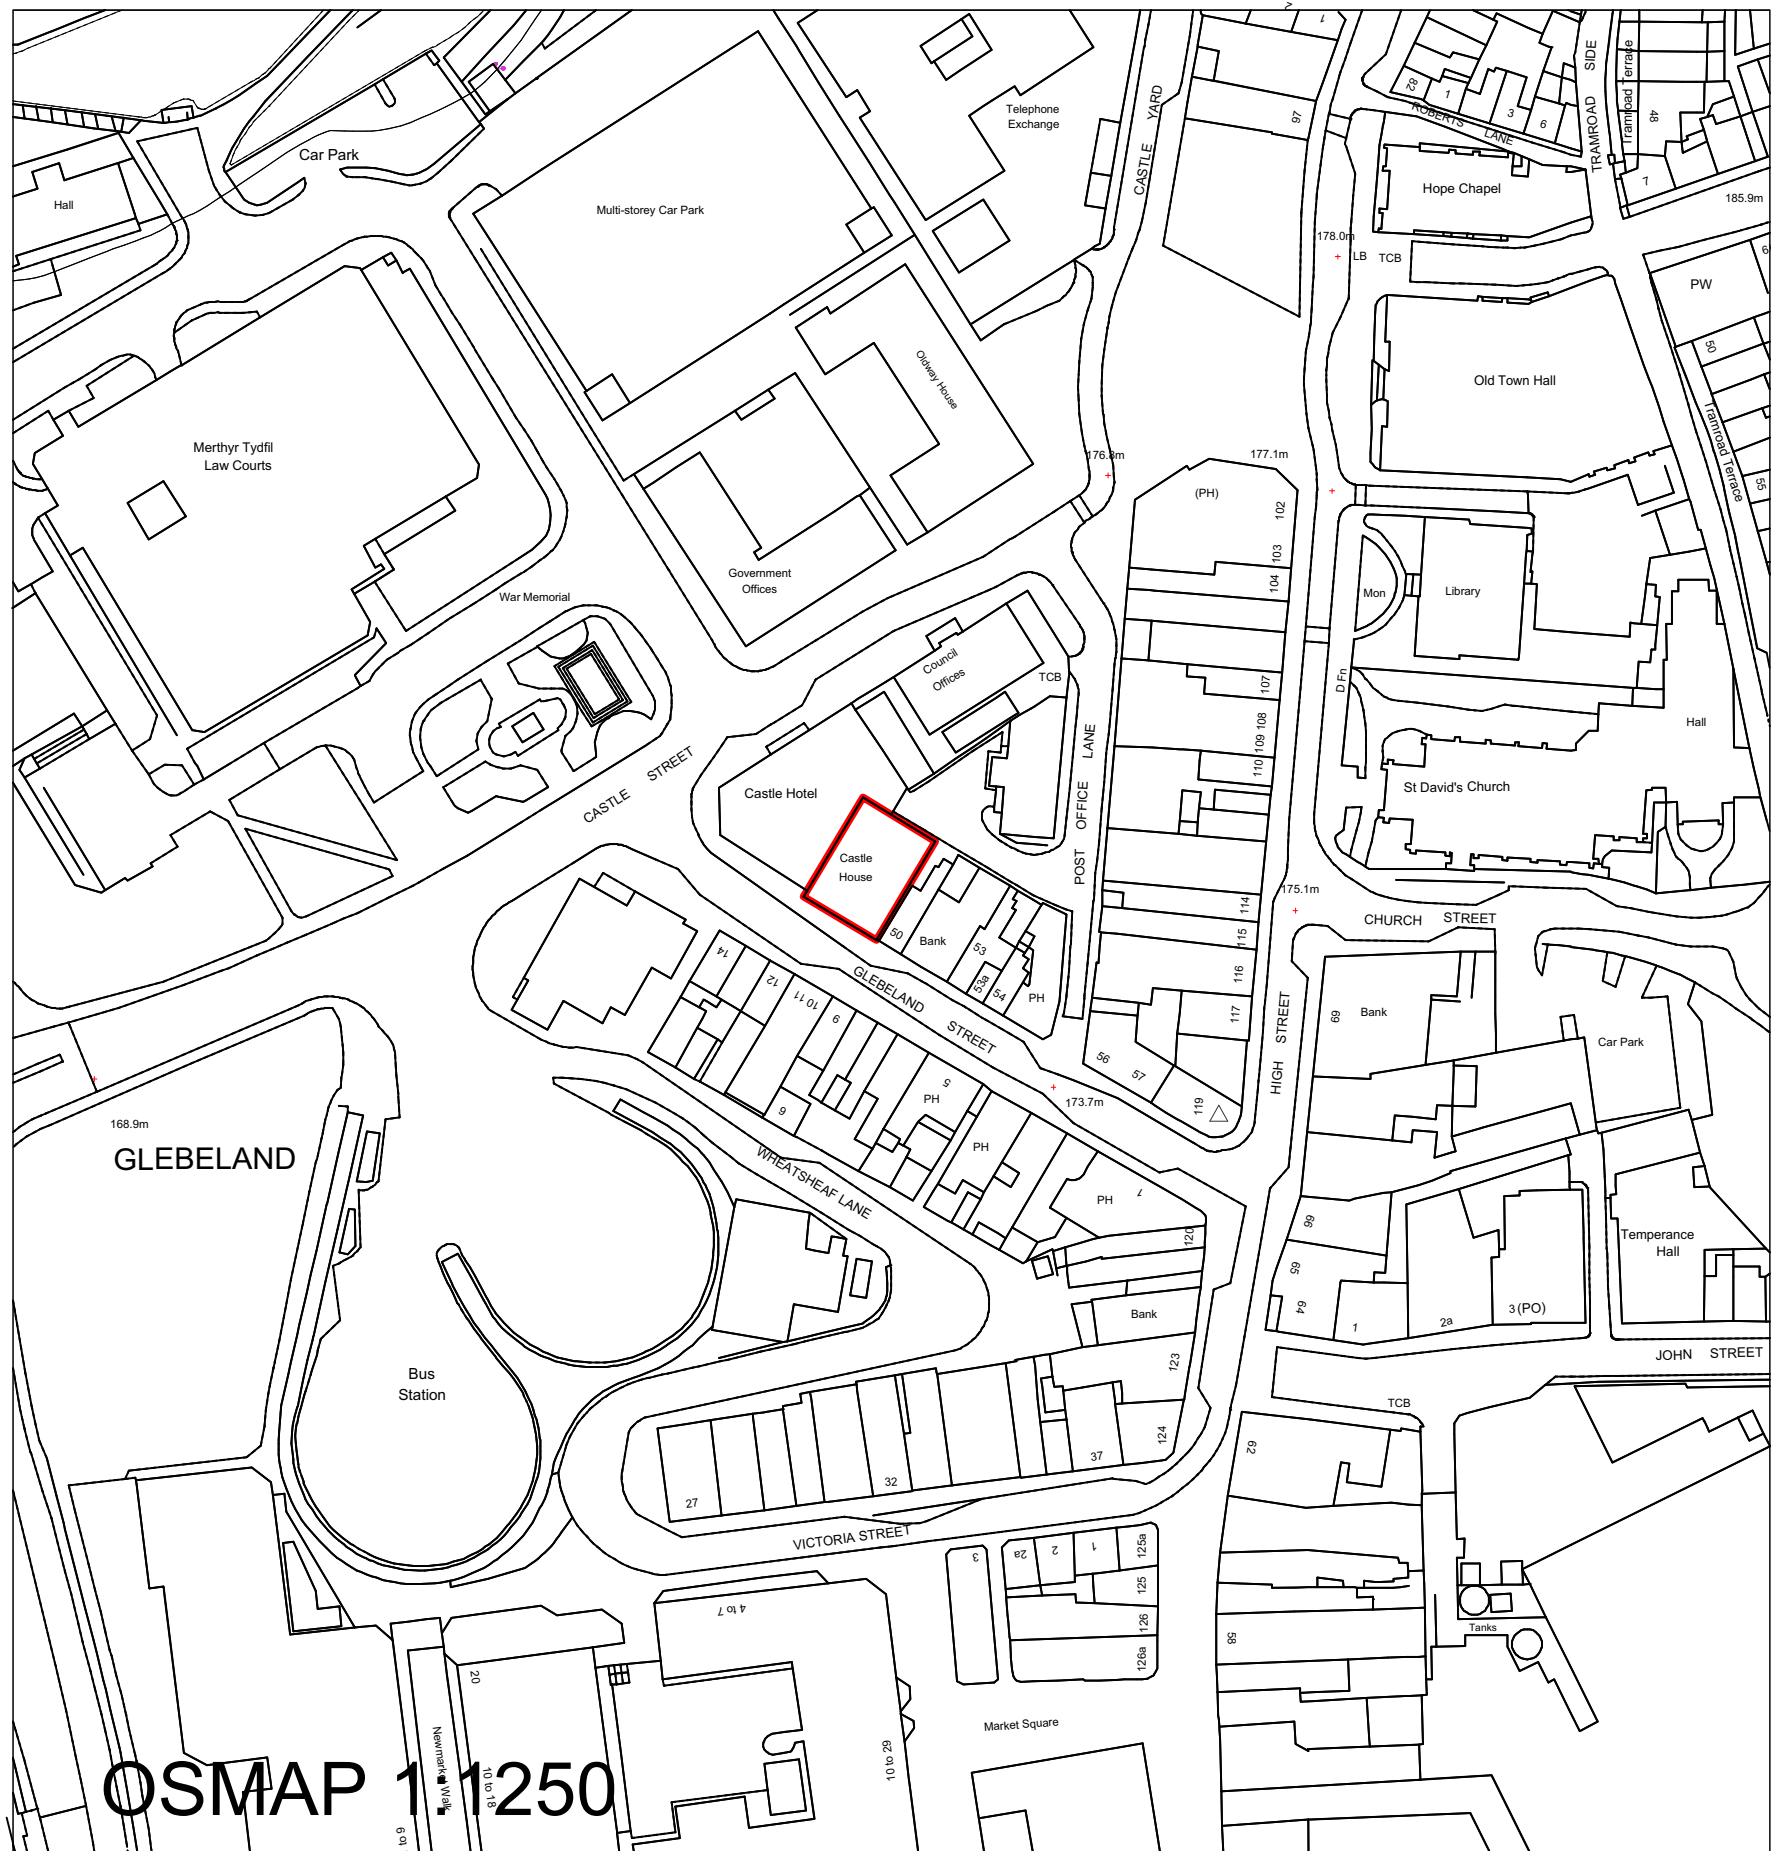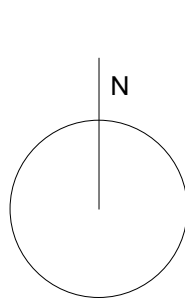


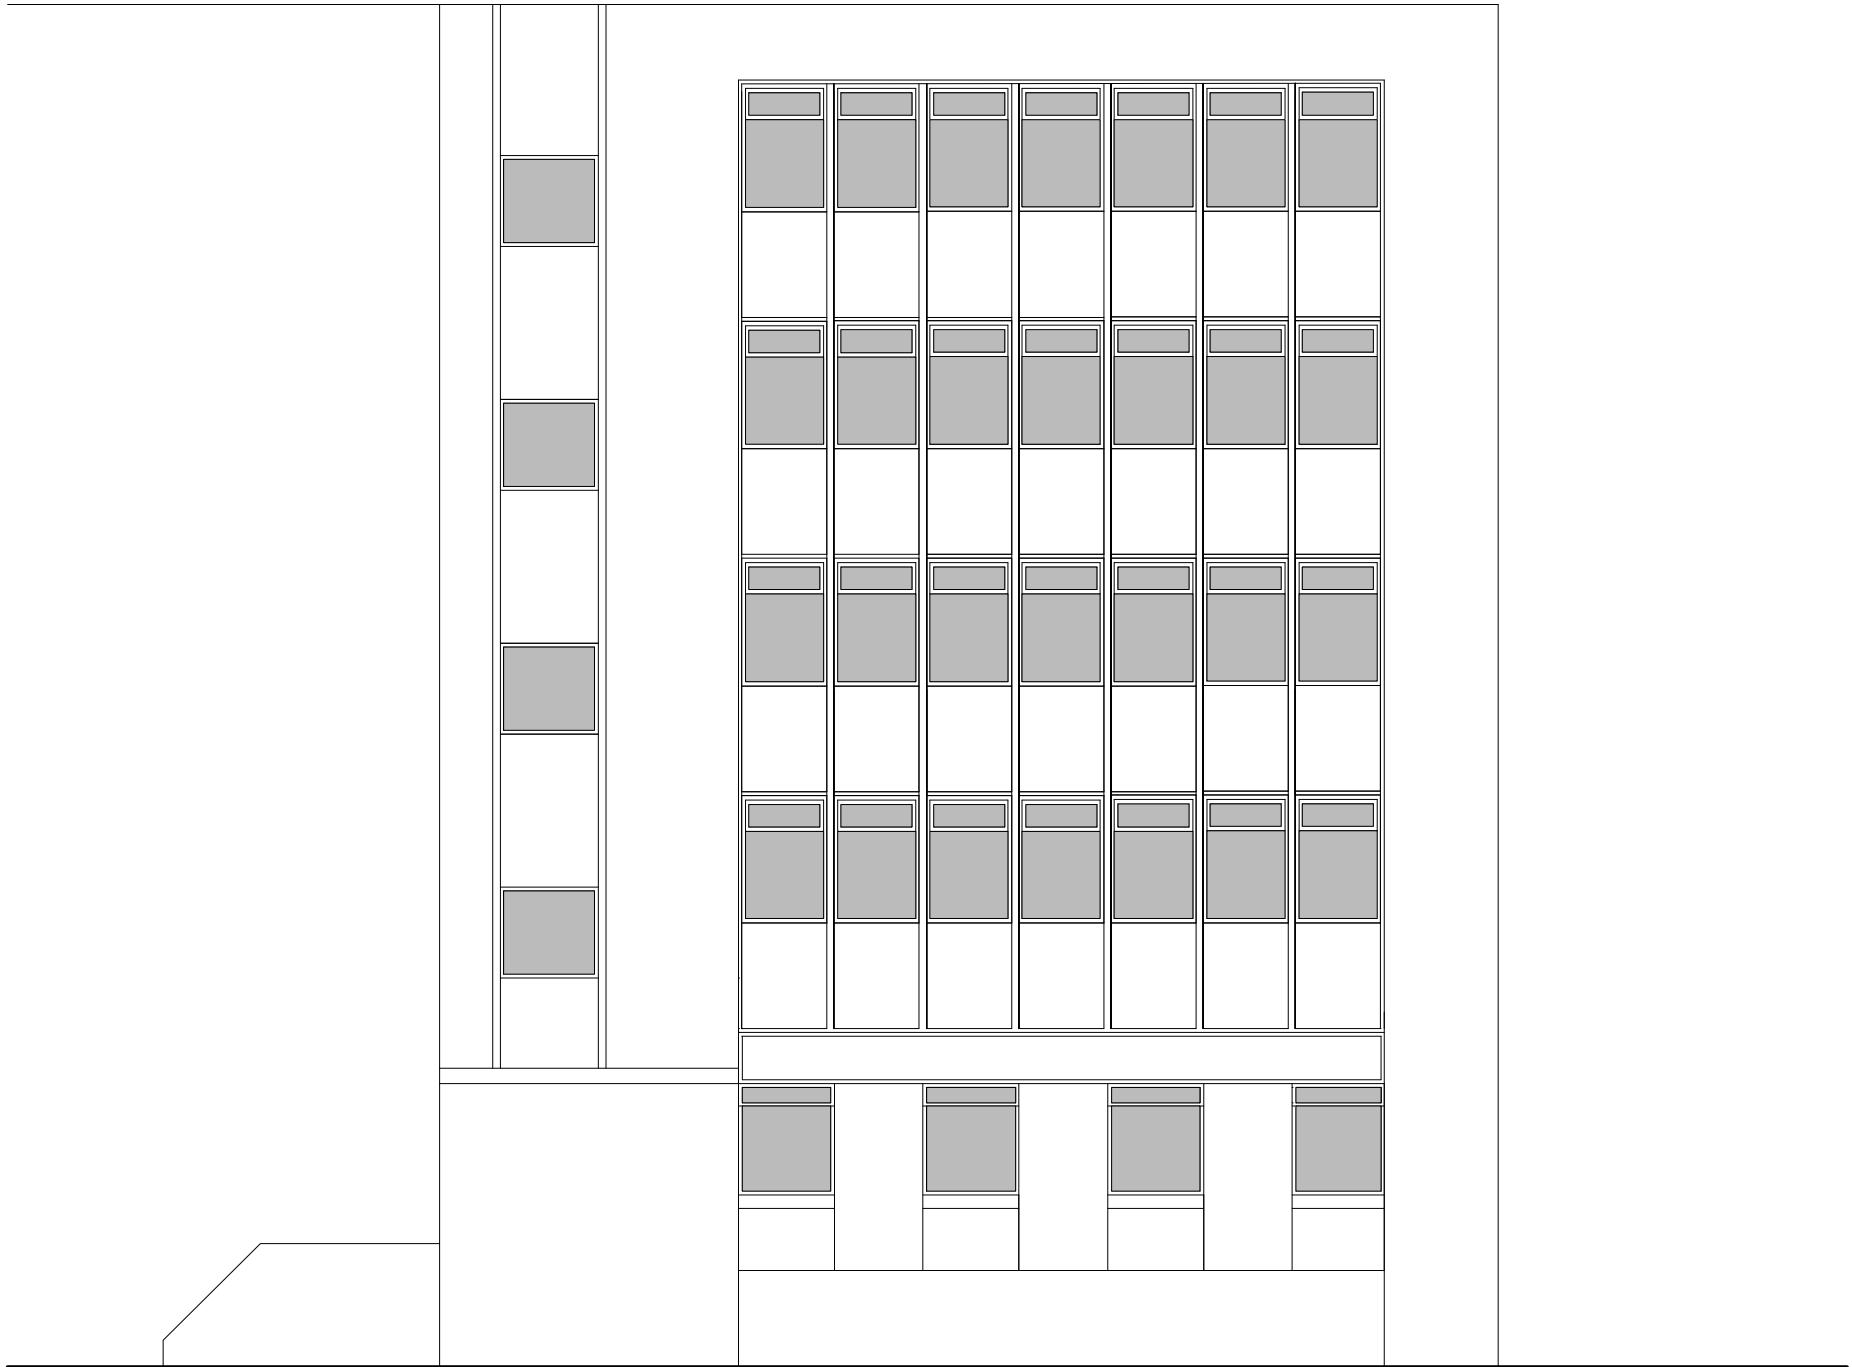


EXISTING FRONT ELEVATION

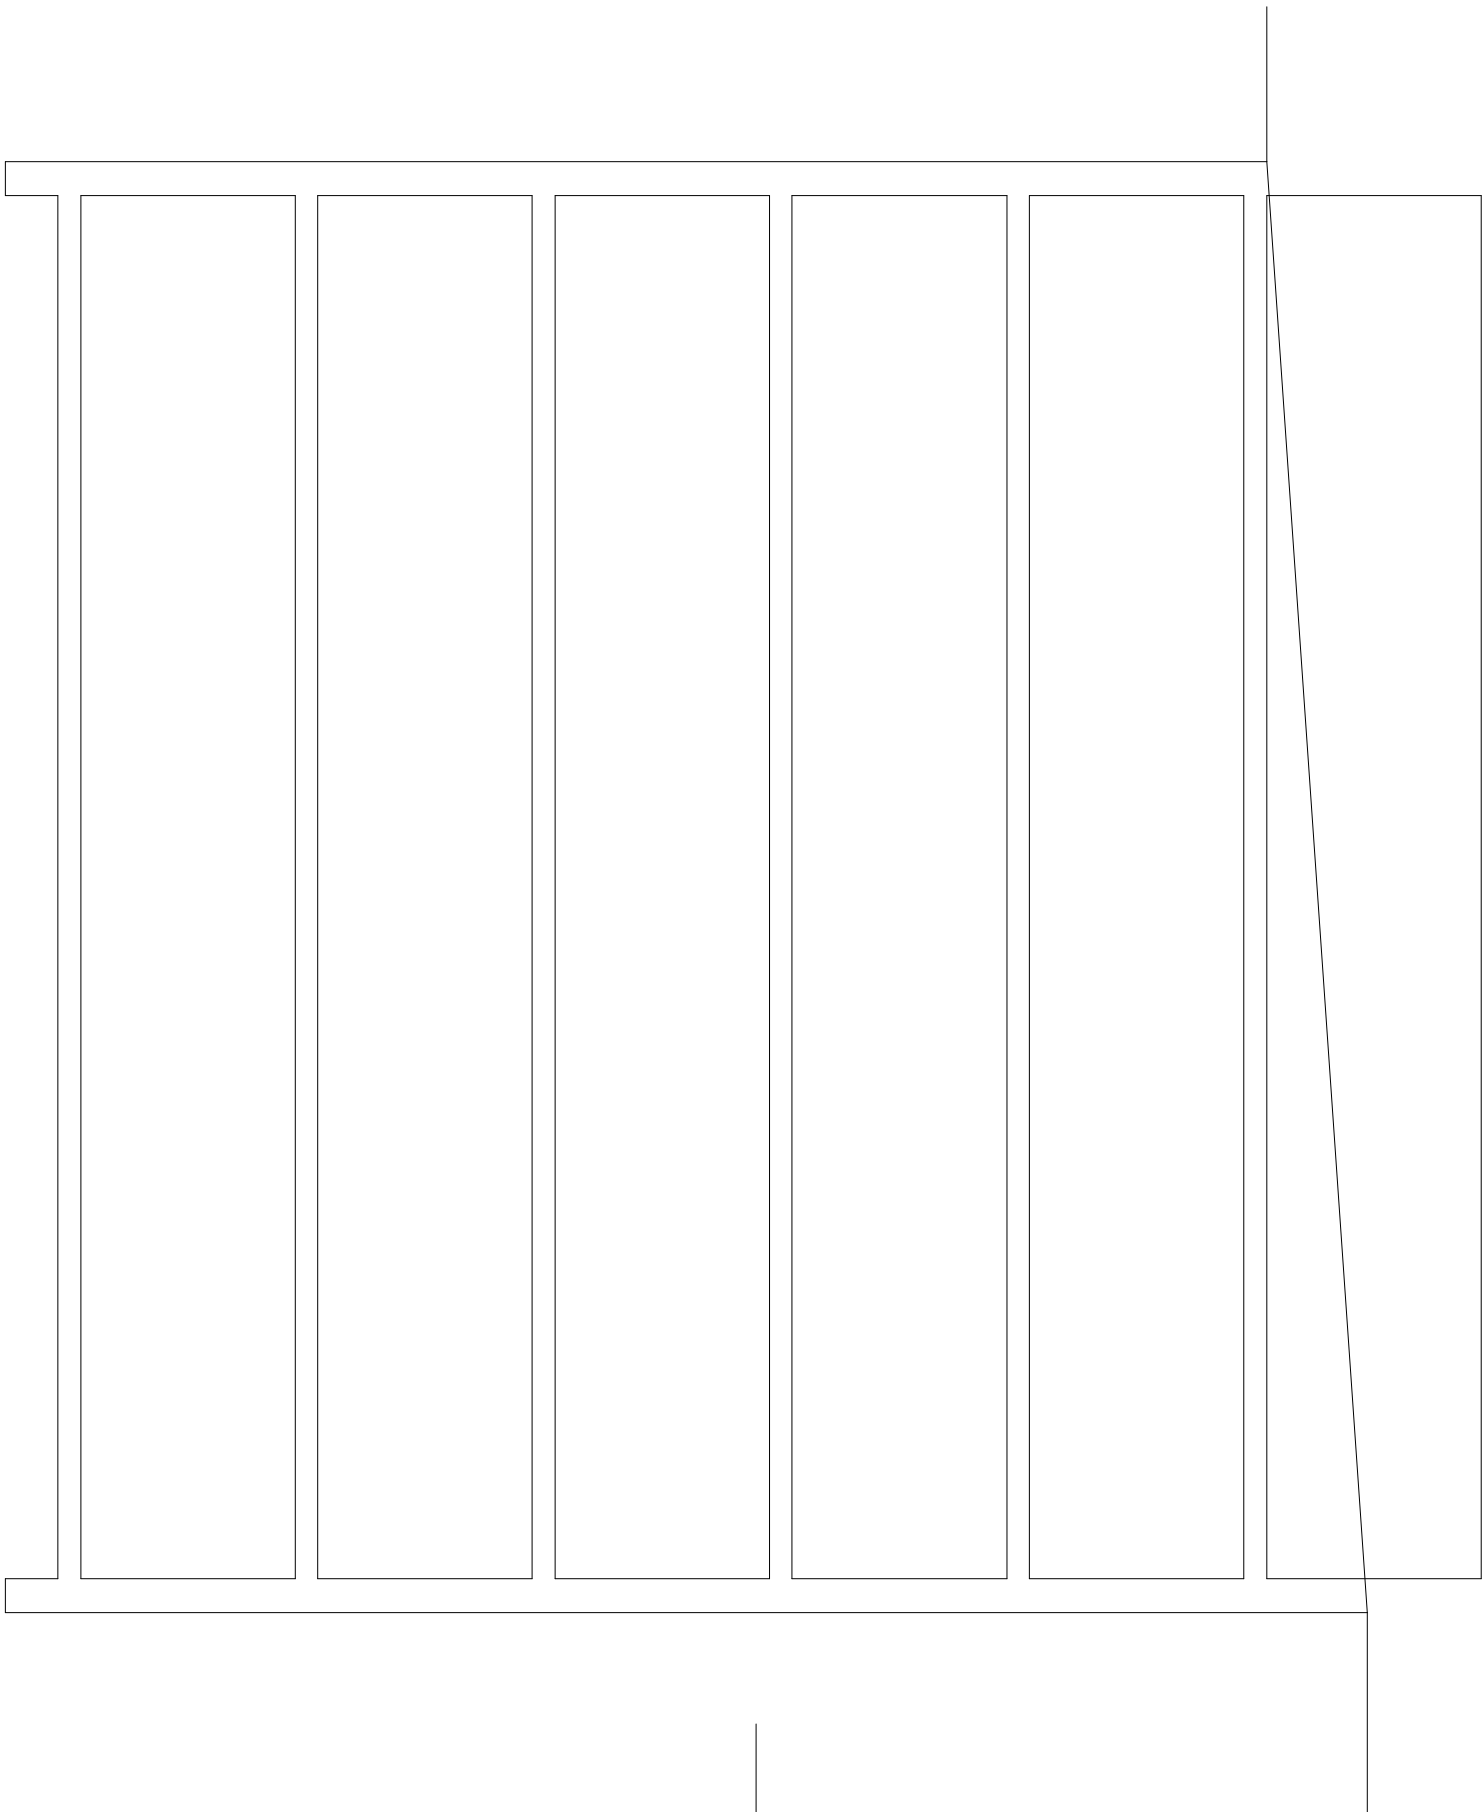

EXISTING/PROPOSED SIDE SECTION

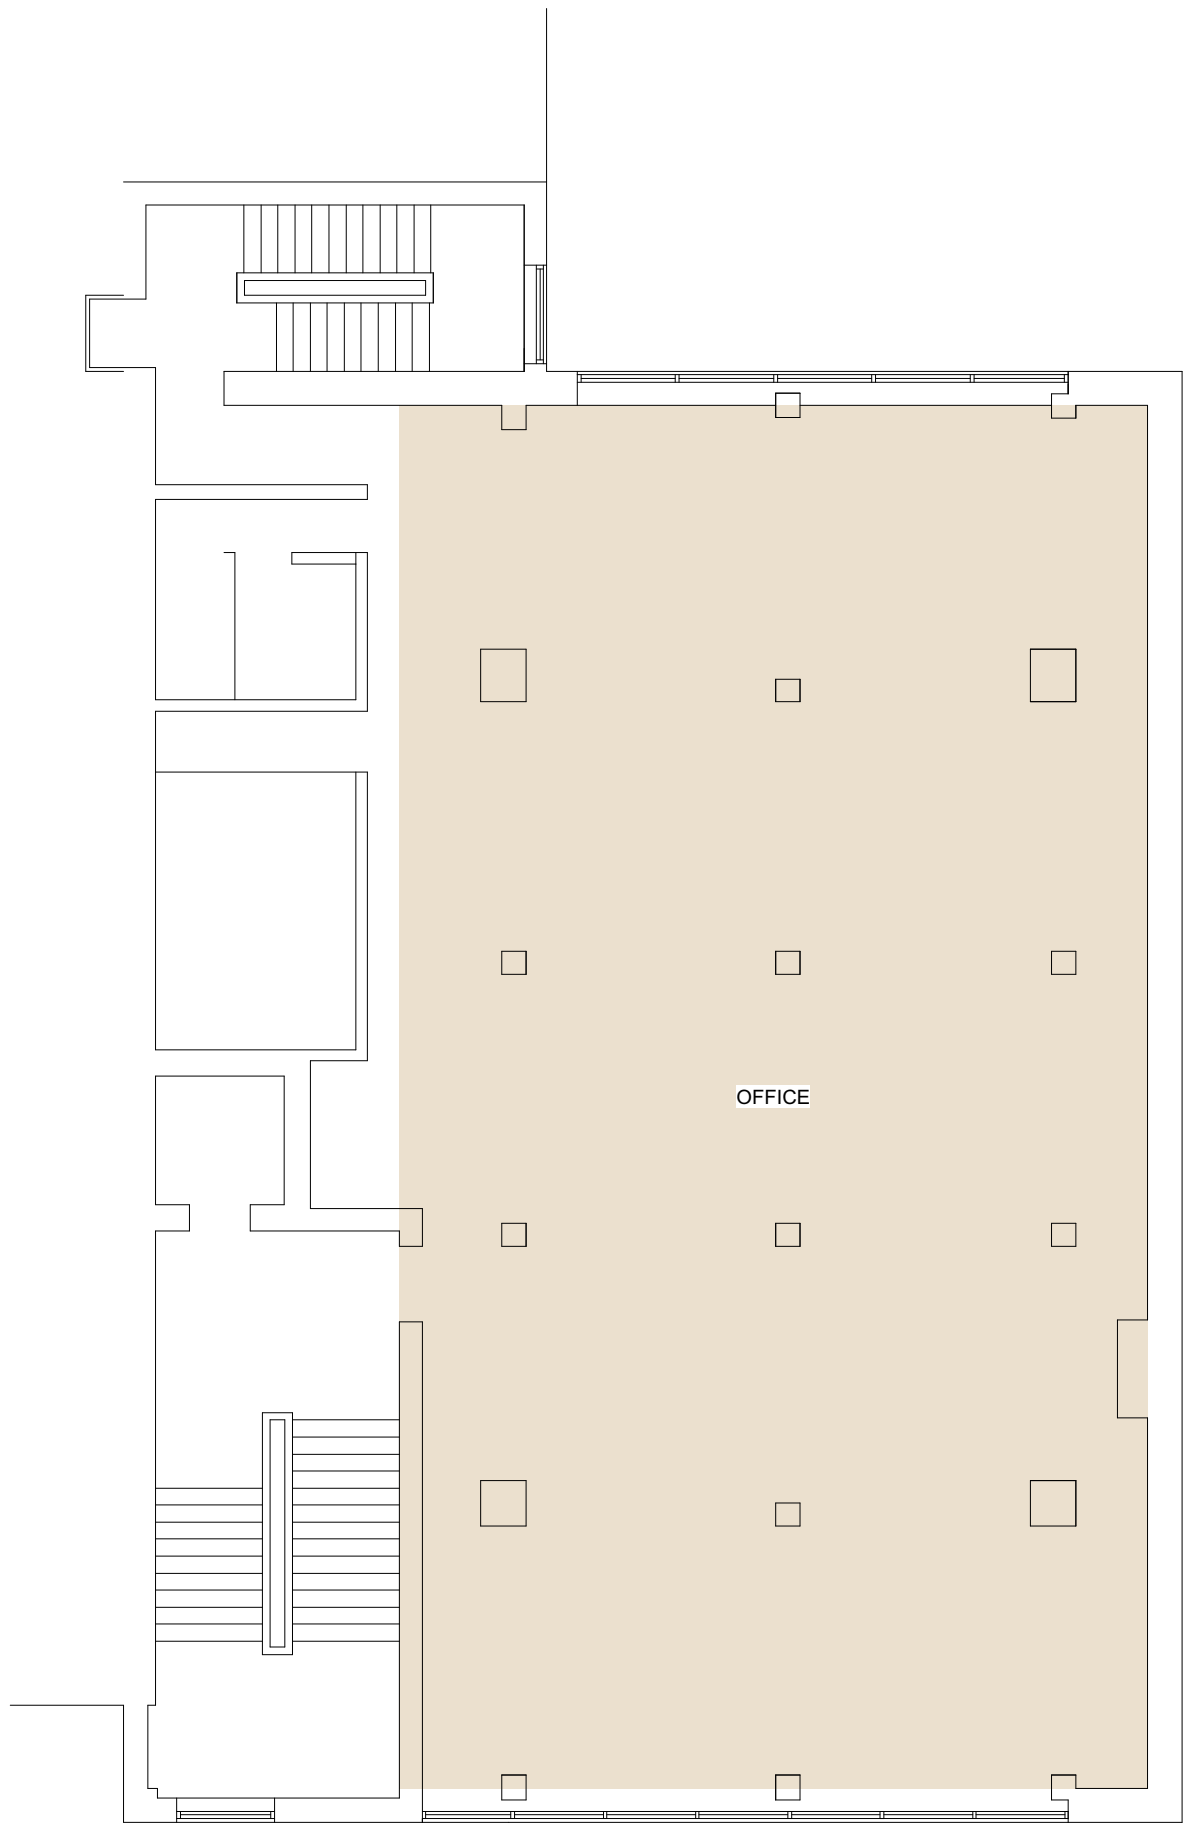


EXISTING FIRST FLOOR PLAN

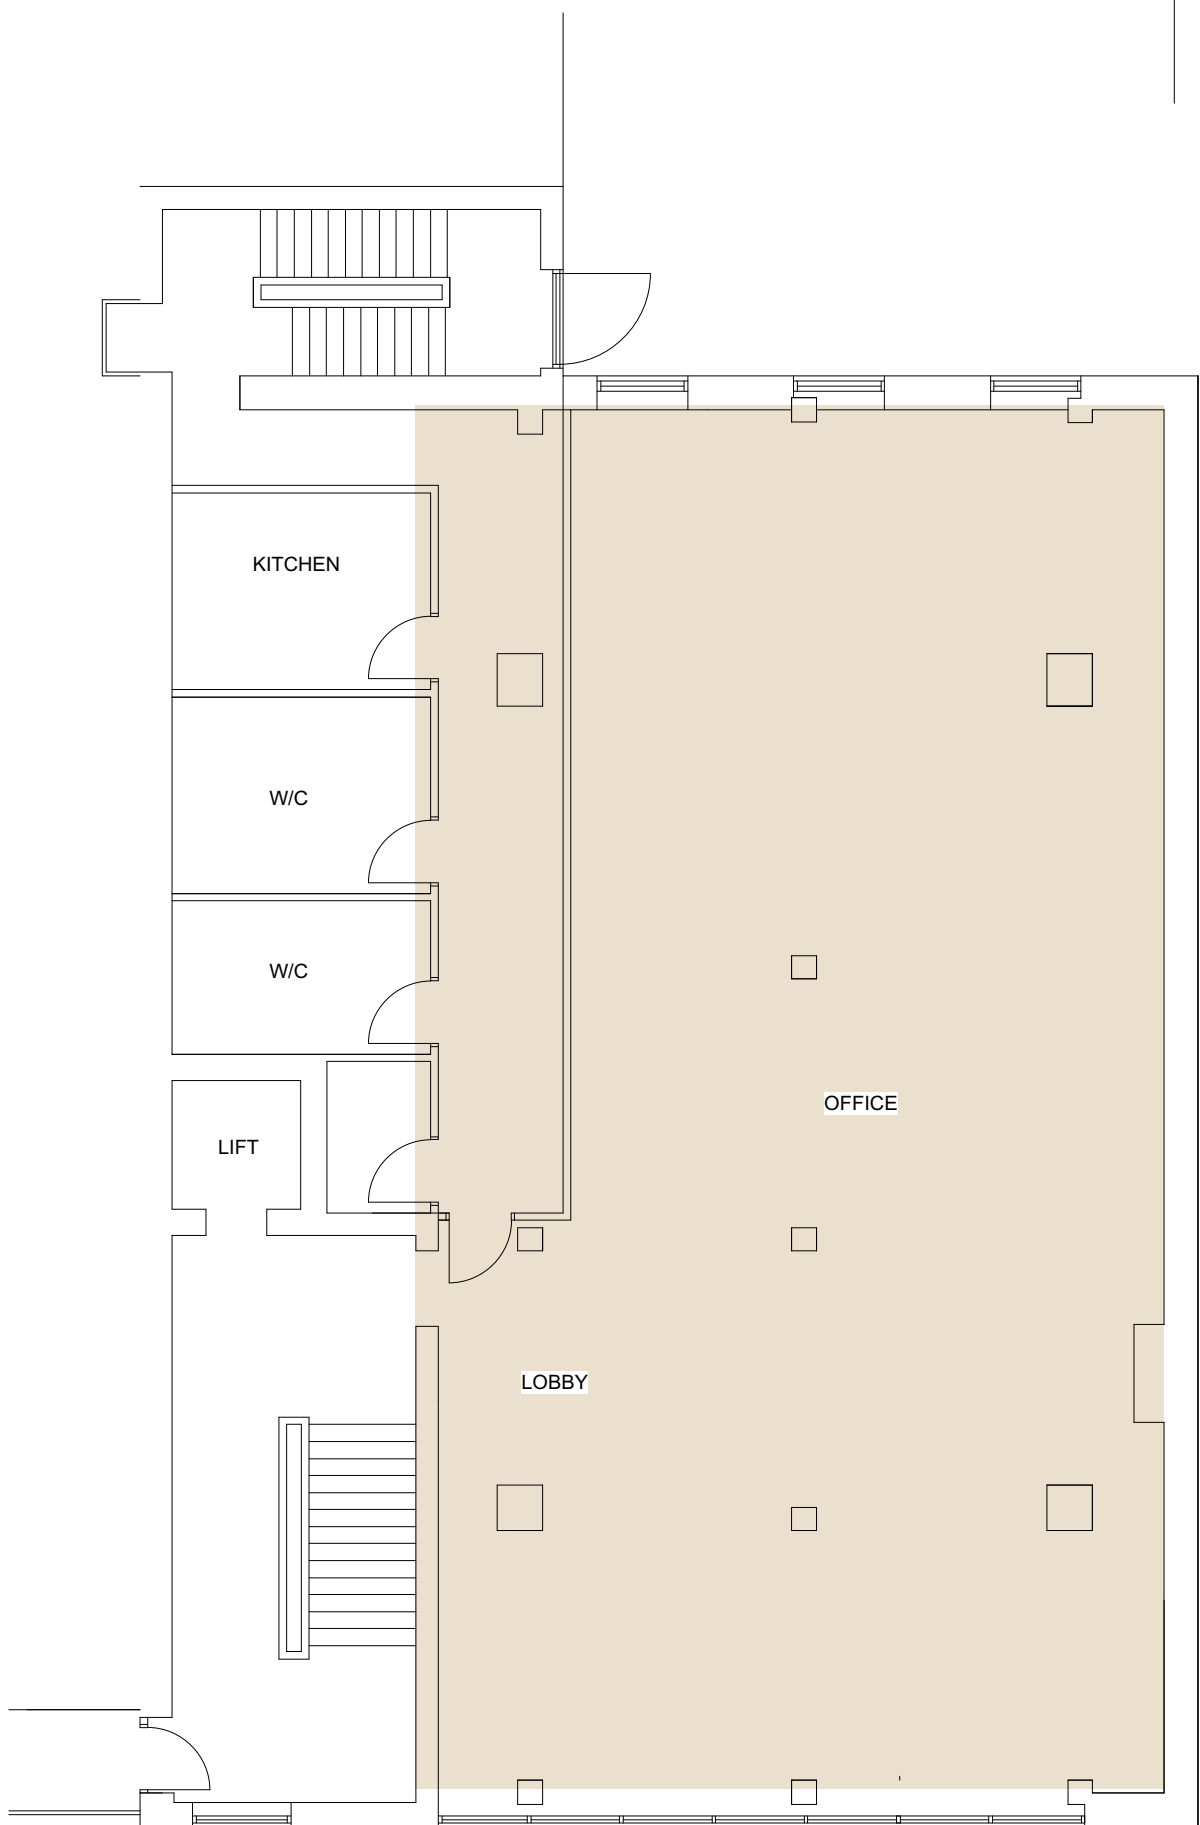

EXISTING GROUND FLOOR PLAN



EXISTING SIDE ELEVATION

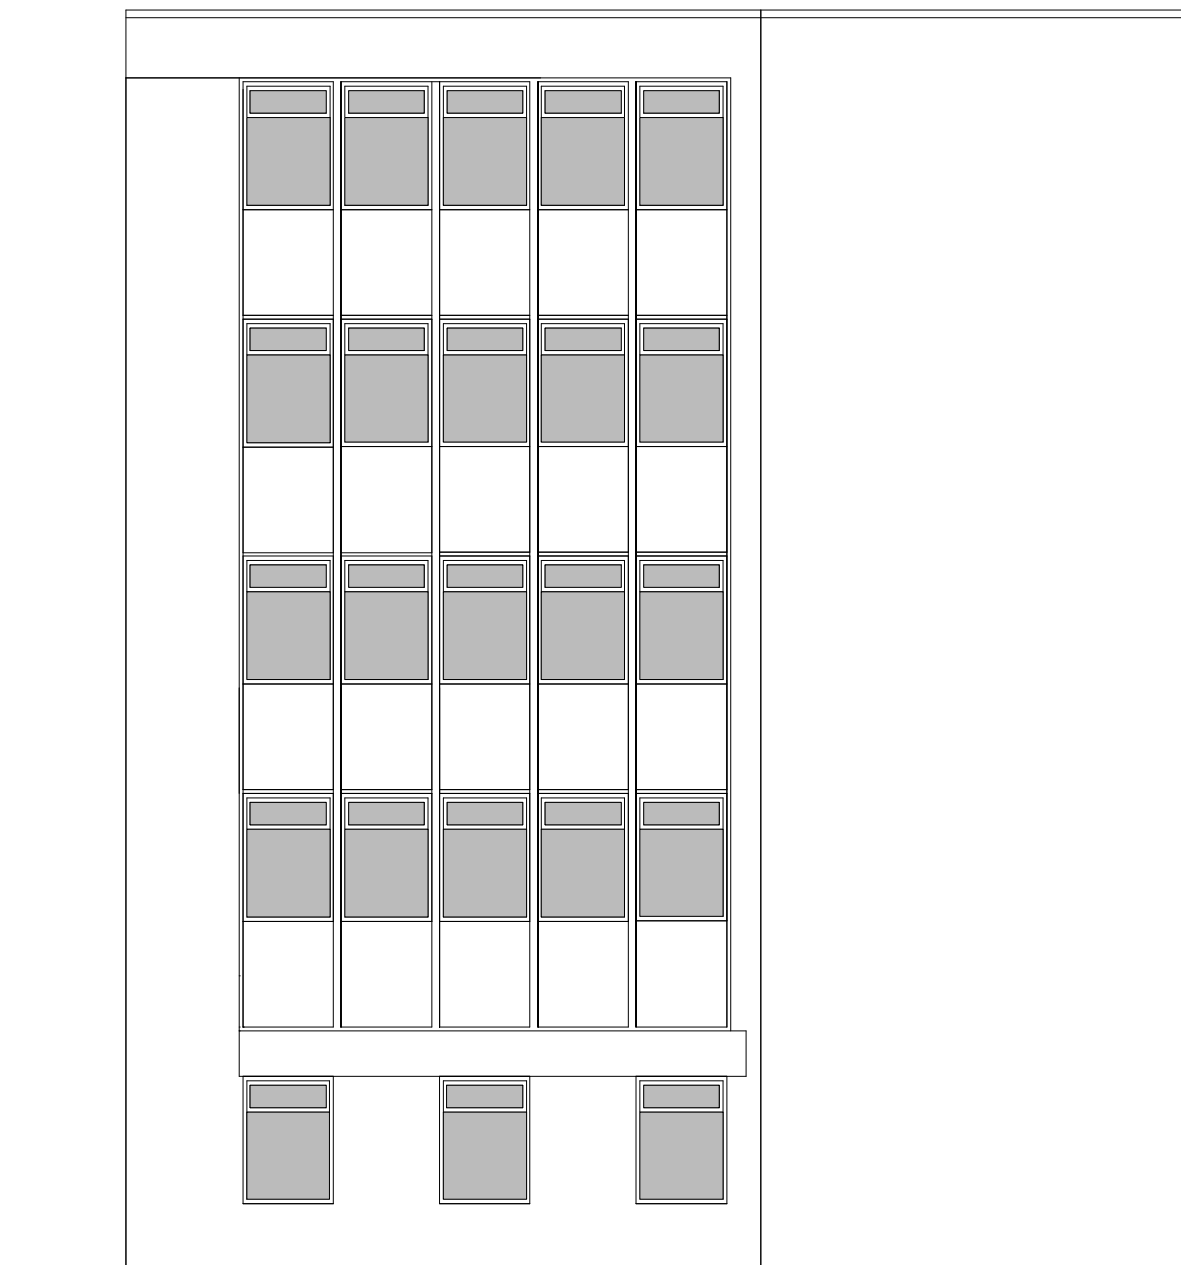

EXISTING REAR ELEVATION