


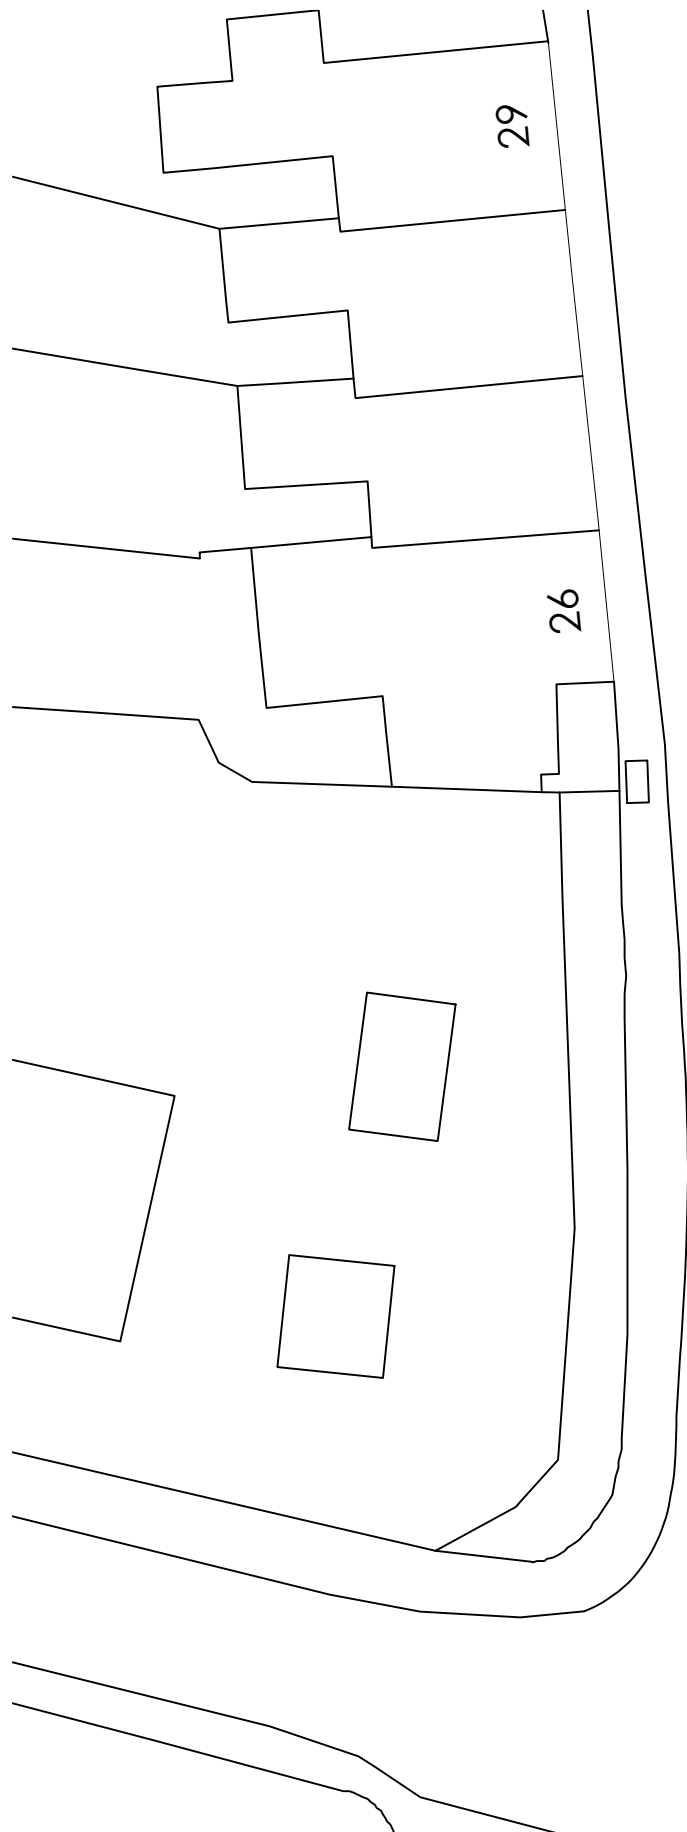

Location Plan (1:250)

Thomas St




Date	Drawn	Check	Description
01/09/2025	***	***	Red line boundary amended.
10/09/2025	***	***	Red line boundary amended.

Rev.
A
B



Location Plan (1:1250)

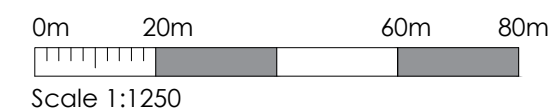

Brynhyfryd Chapel Treharris		Job No. 25_061
		Dwg No. Rev. AL(90)01 B
Title Location Plan		
Date 11/06/2025	Drawn ***	Scale 1:250 & 1:1250 @ A3
 Architects Town planners Environmental & Urban design		
Unit 1A, Compass Business Park, Pacific Road, Cardiff. CF24 5HL		www.c2architects.co.uk tel: 029 20452100