

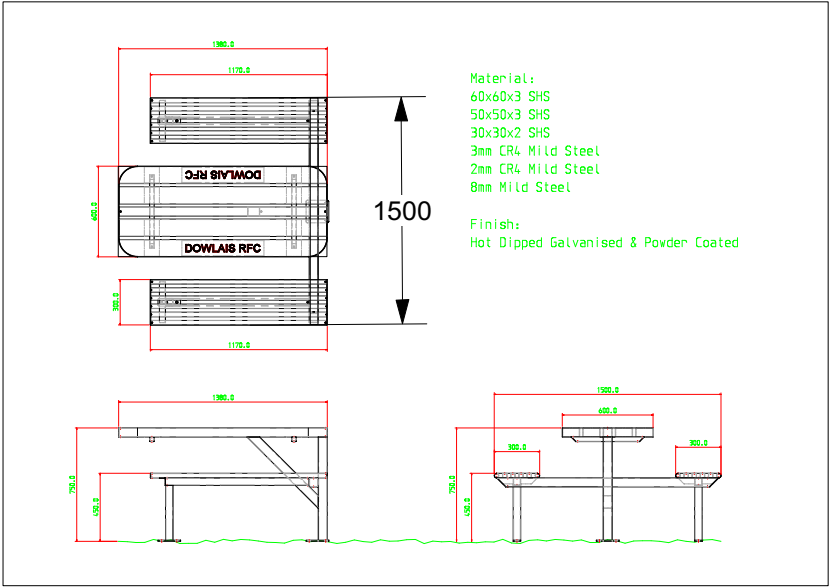


FLOOR PLAN

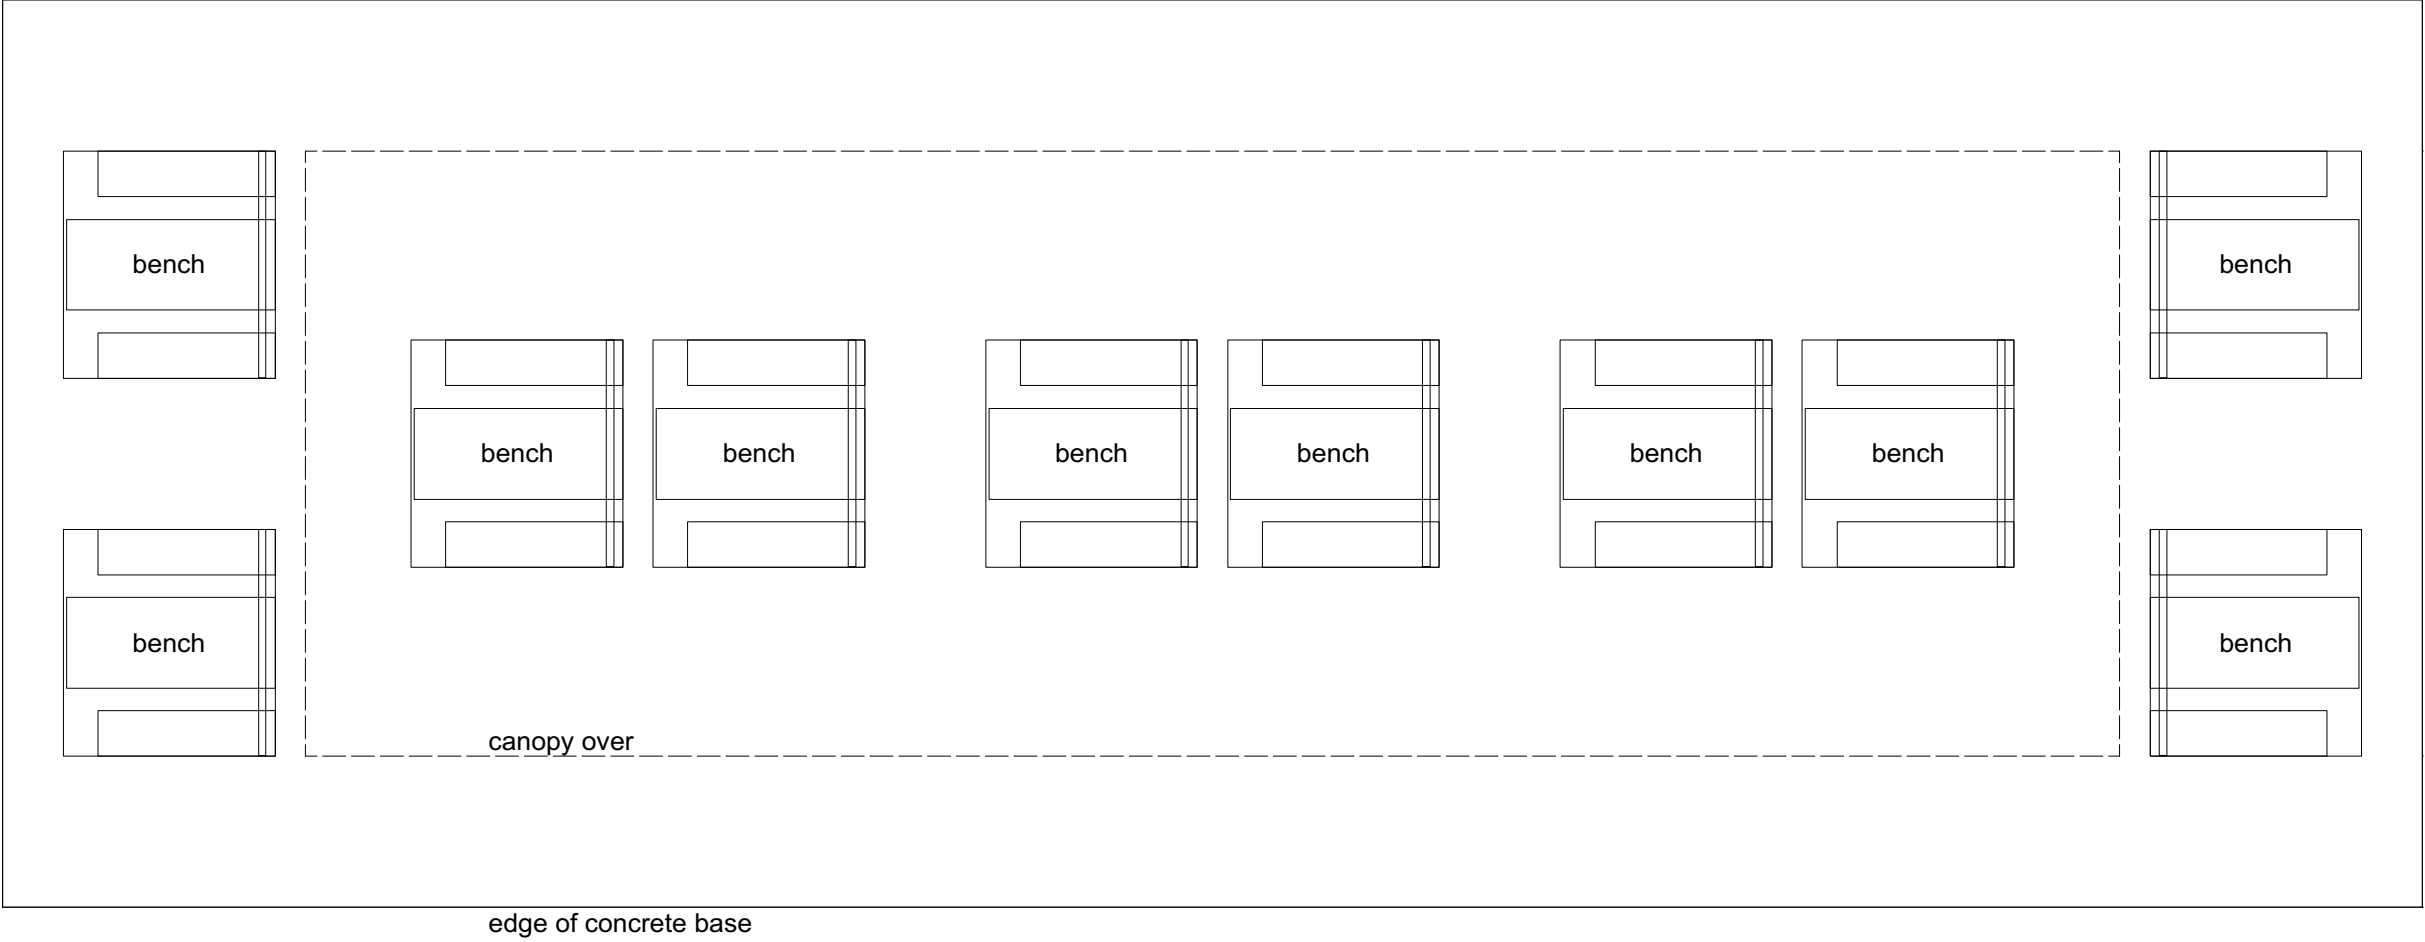


New covered area to Dowlais Rugby Club

floor plans
1:50
March 2021

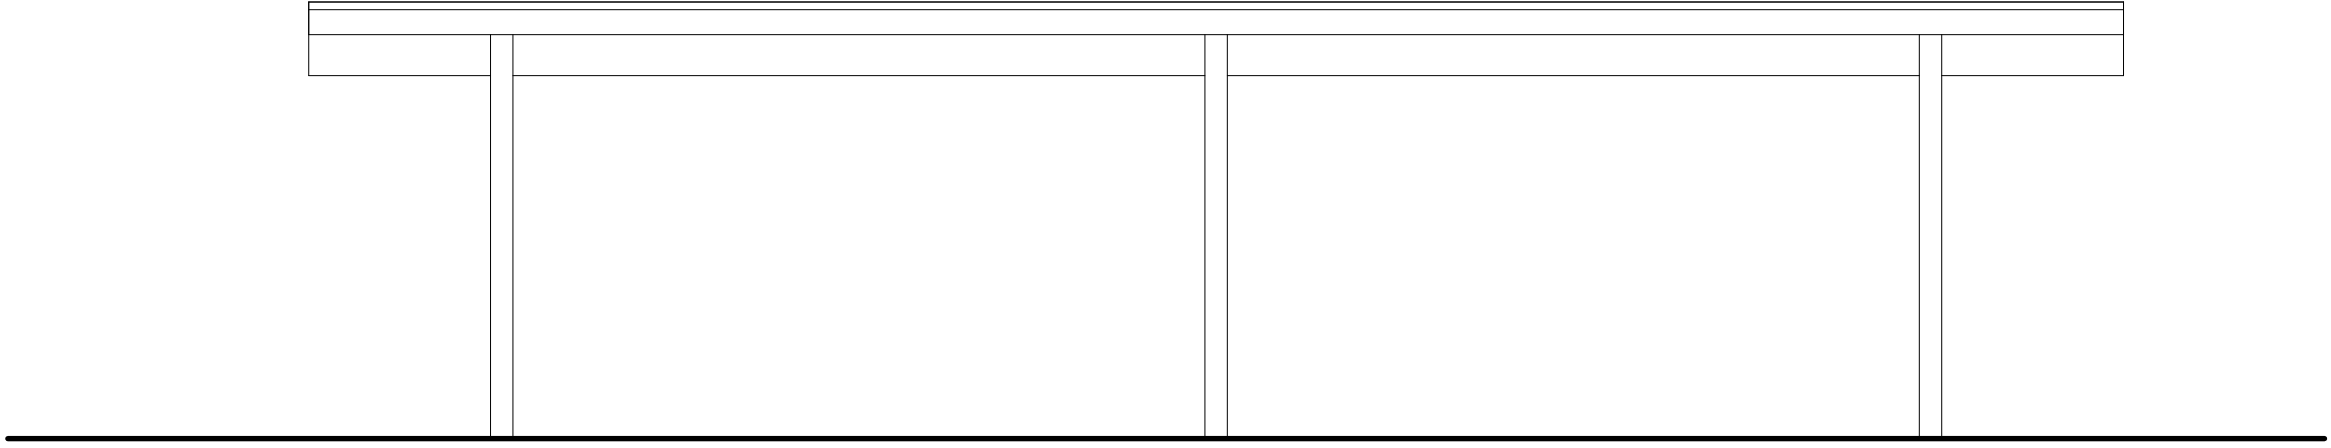


ELEVATION 02

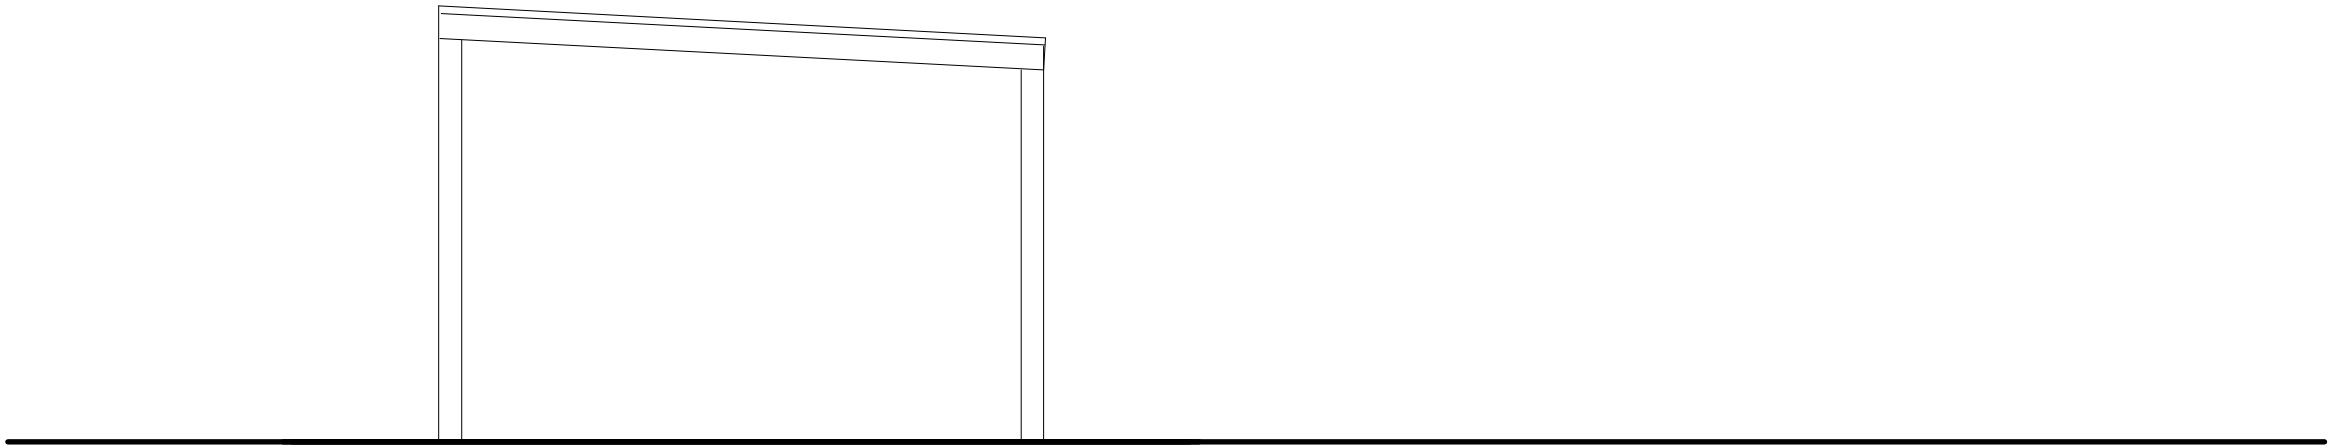


ELEVATION 03

New covered area to Dowlais Rugby Club


elevations
1:50
March 2021

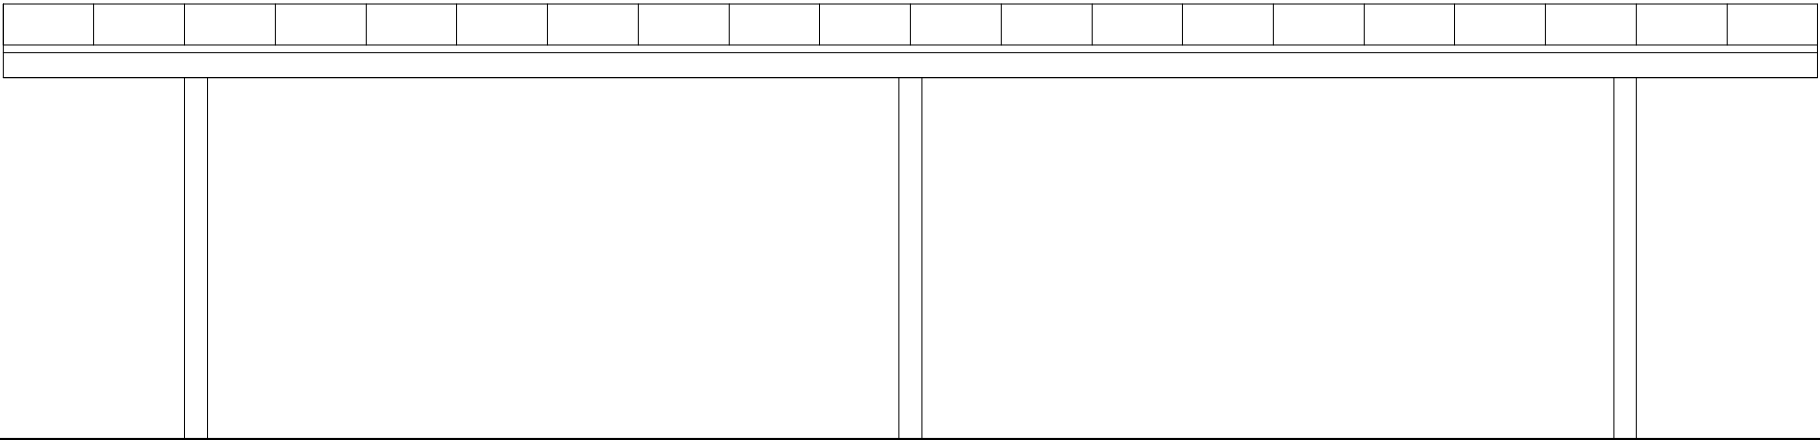

ELEVATION 01

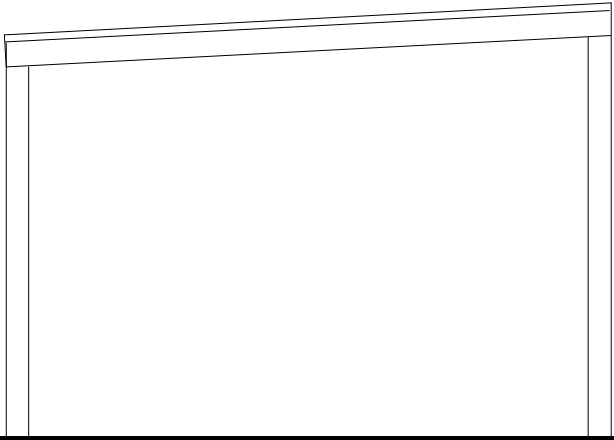

ELEVATION 04

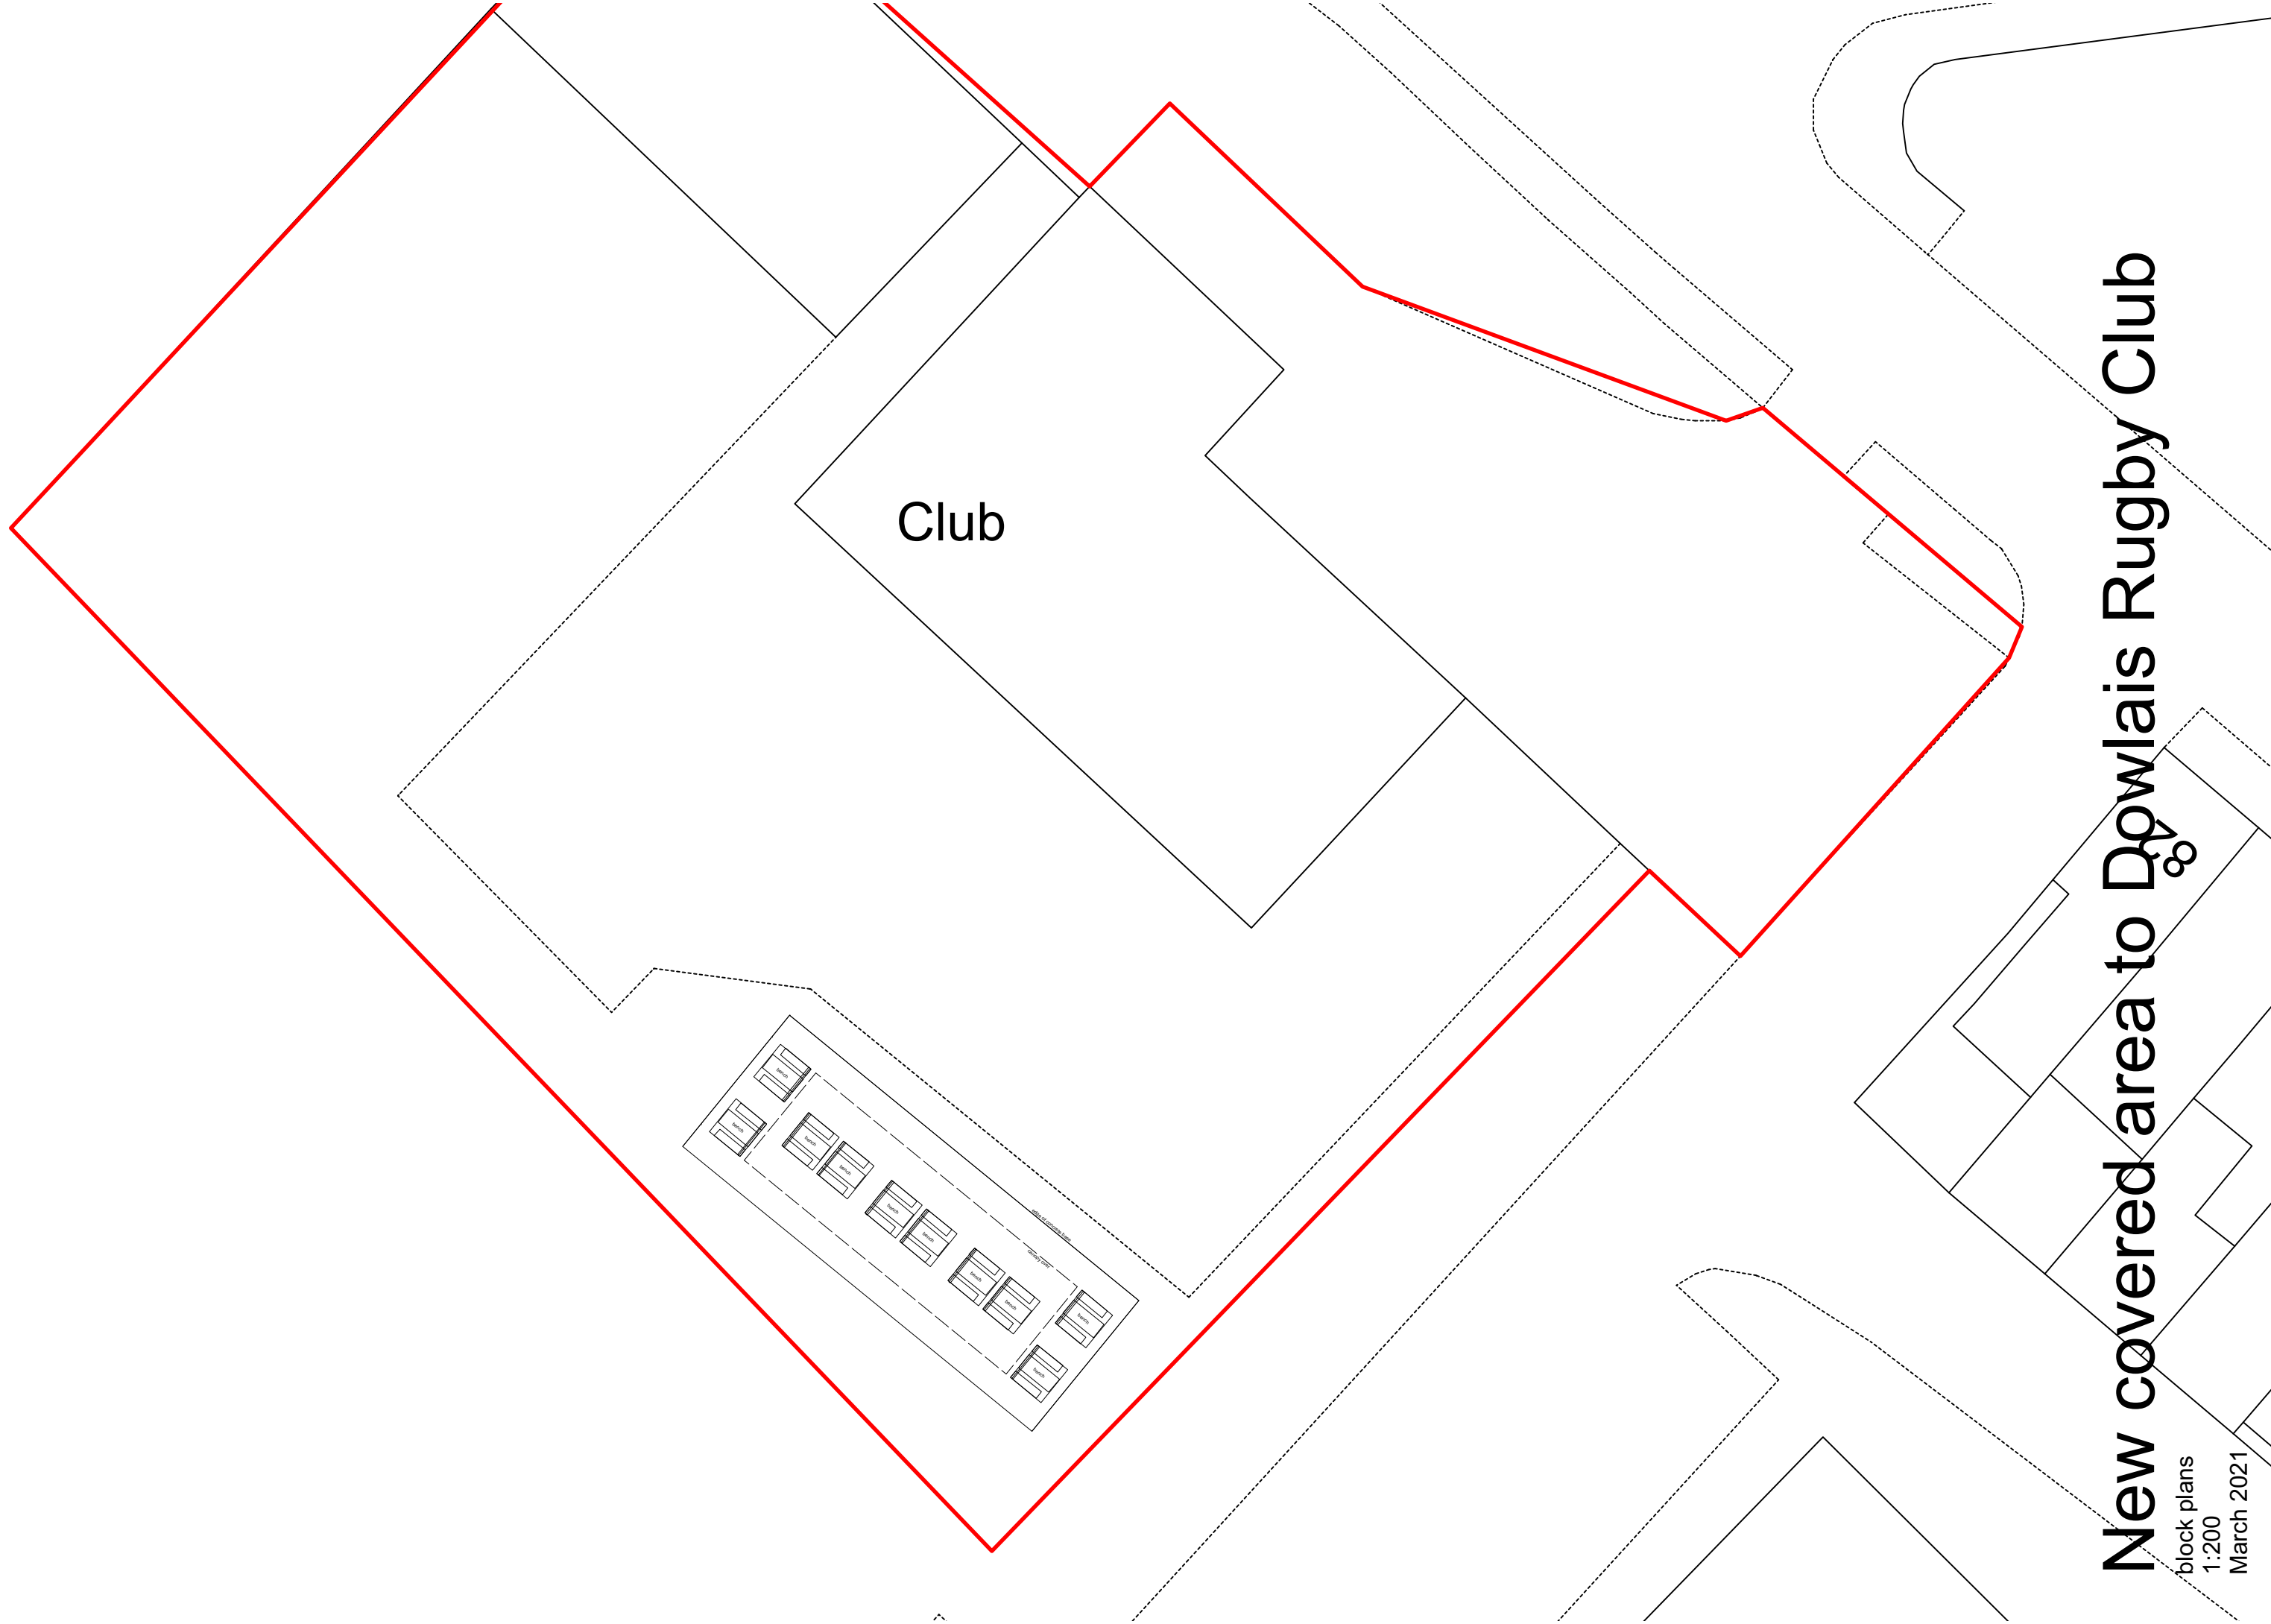

New covered area to Dowlais Rugby Club

block plans
1:200
March 2021