



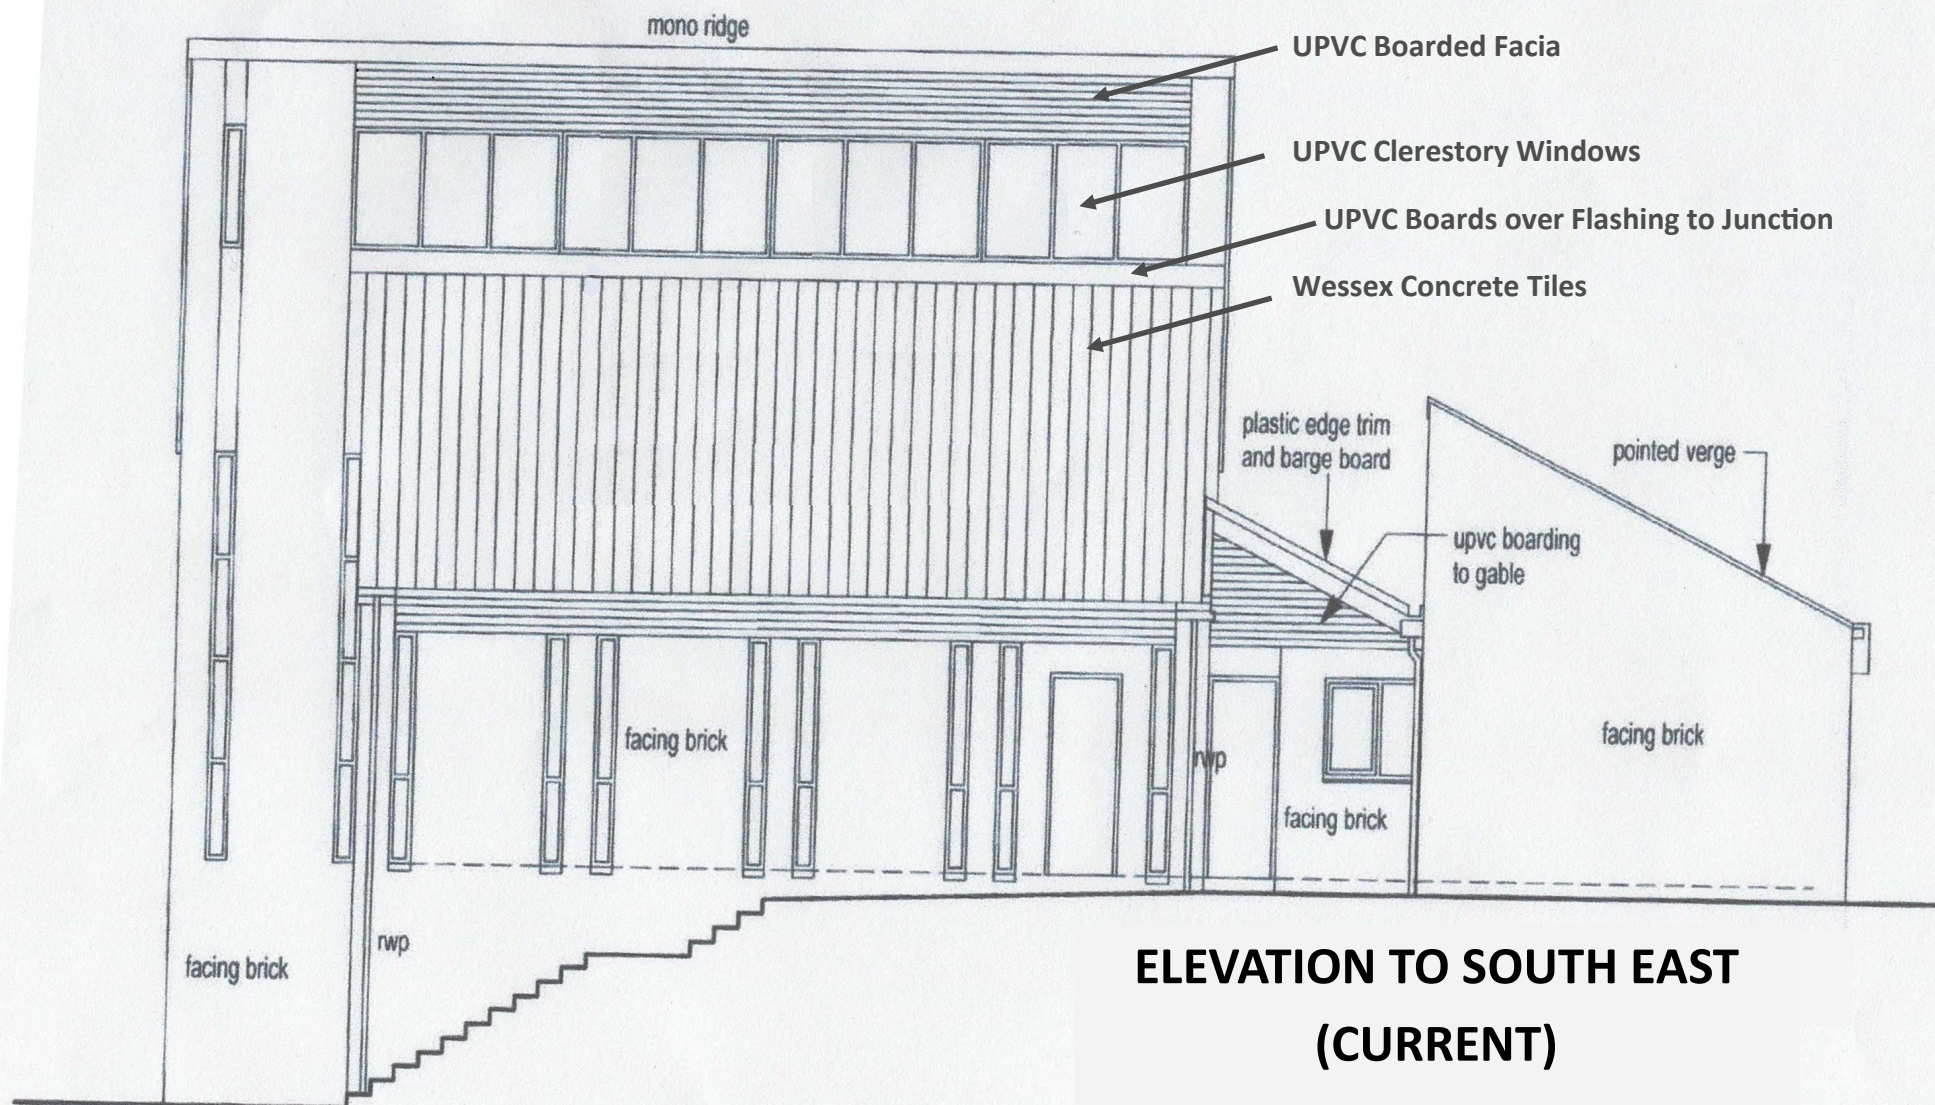

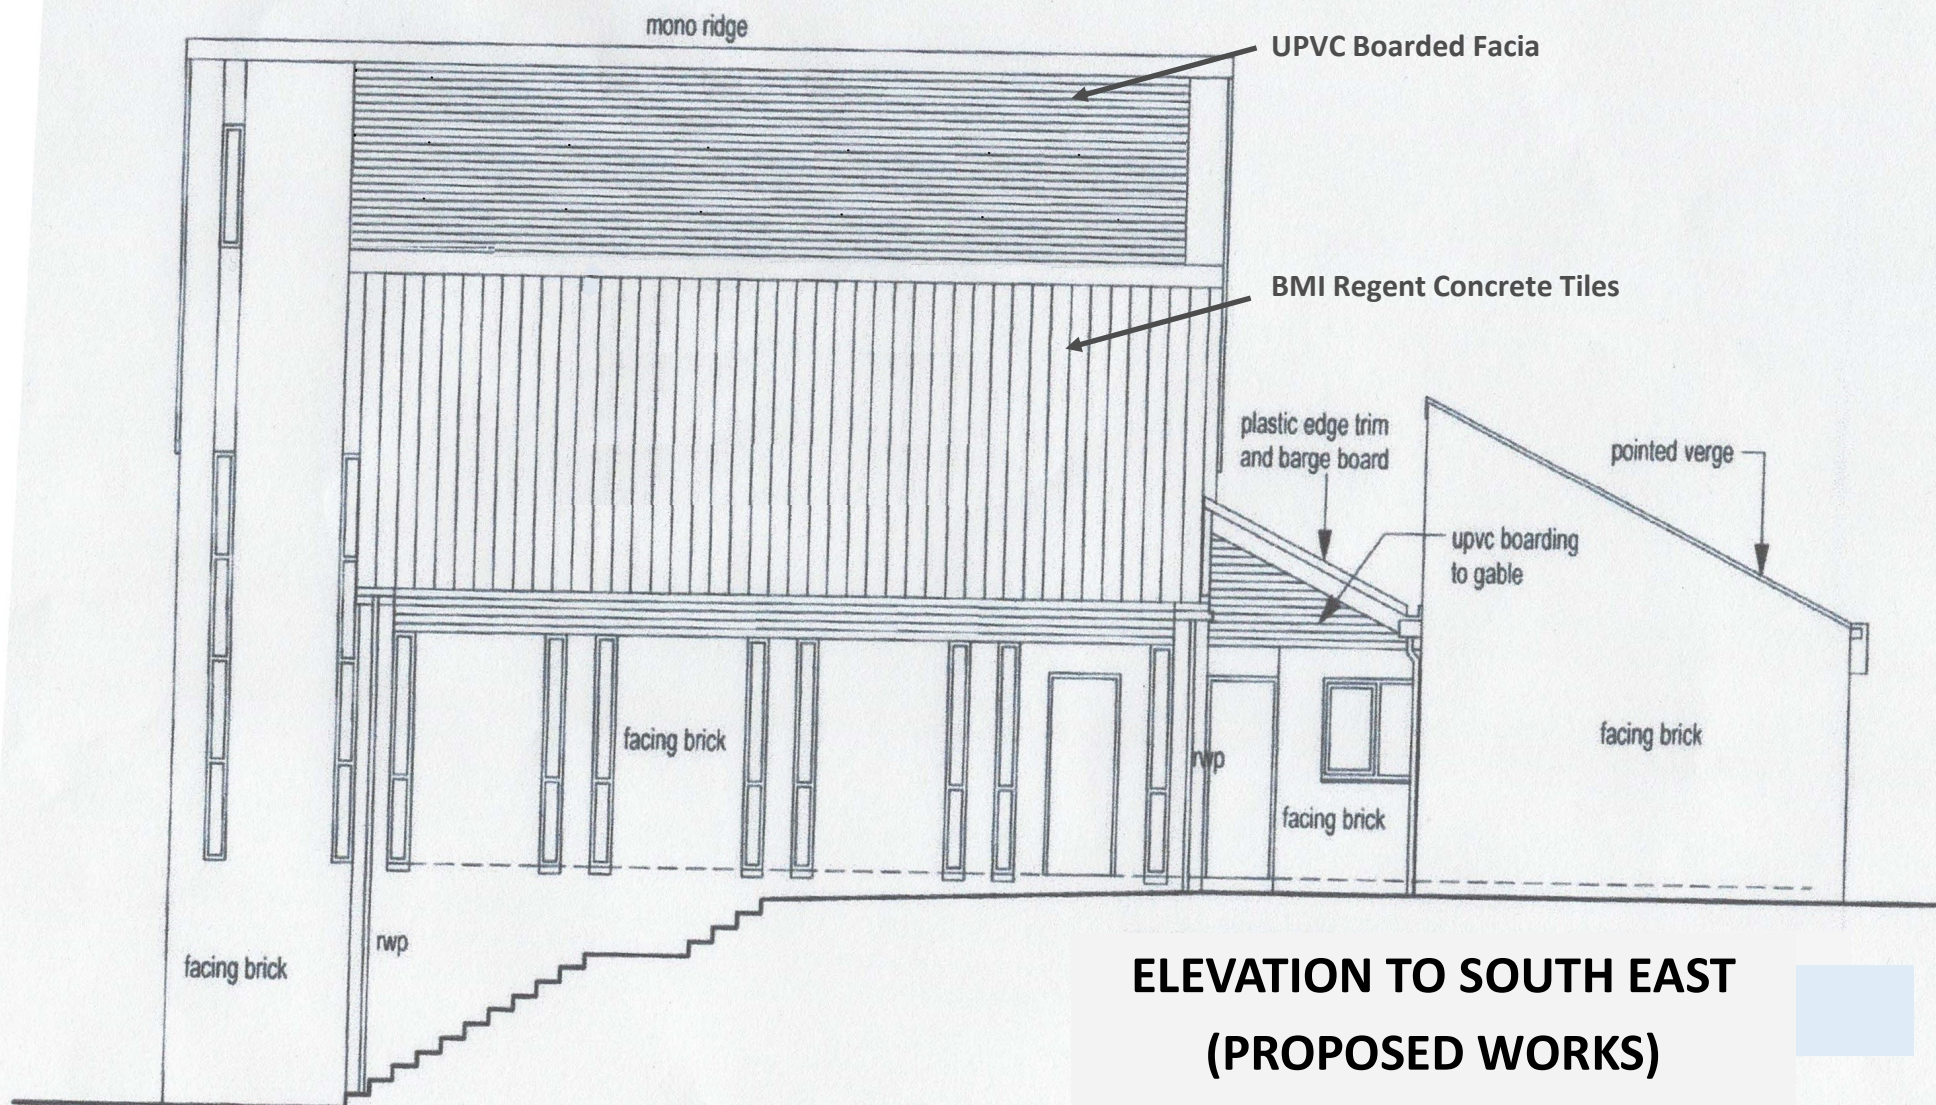

**ELEVATION TO SOUTH EAST
(PROPOSED WORKS)**