


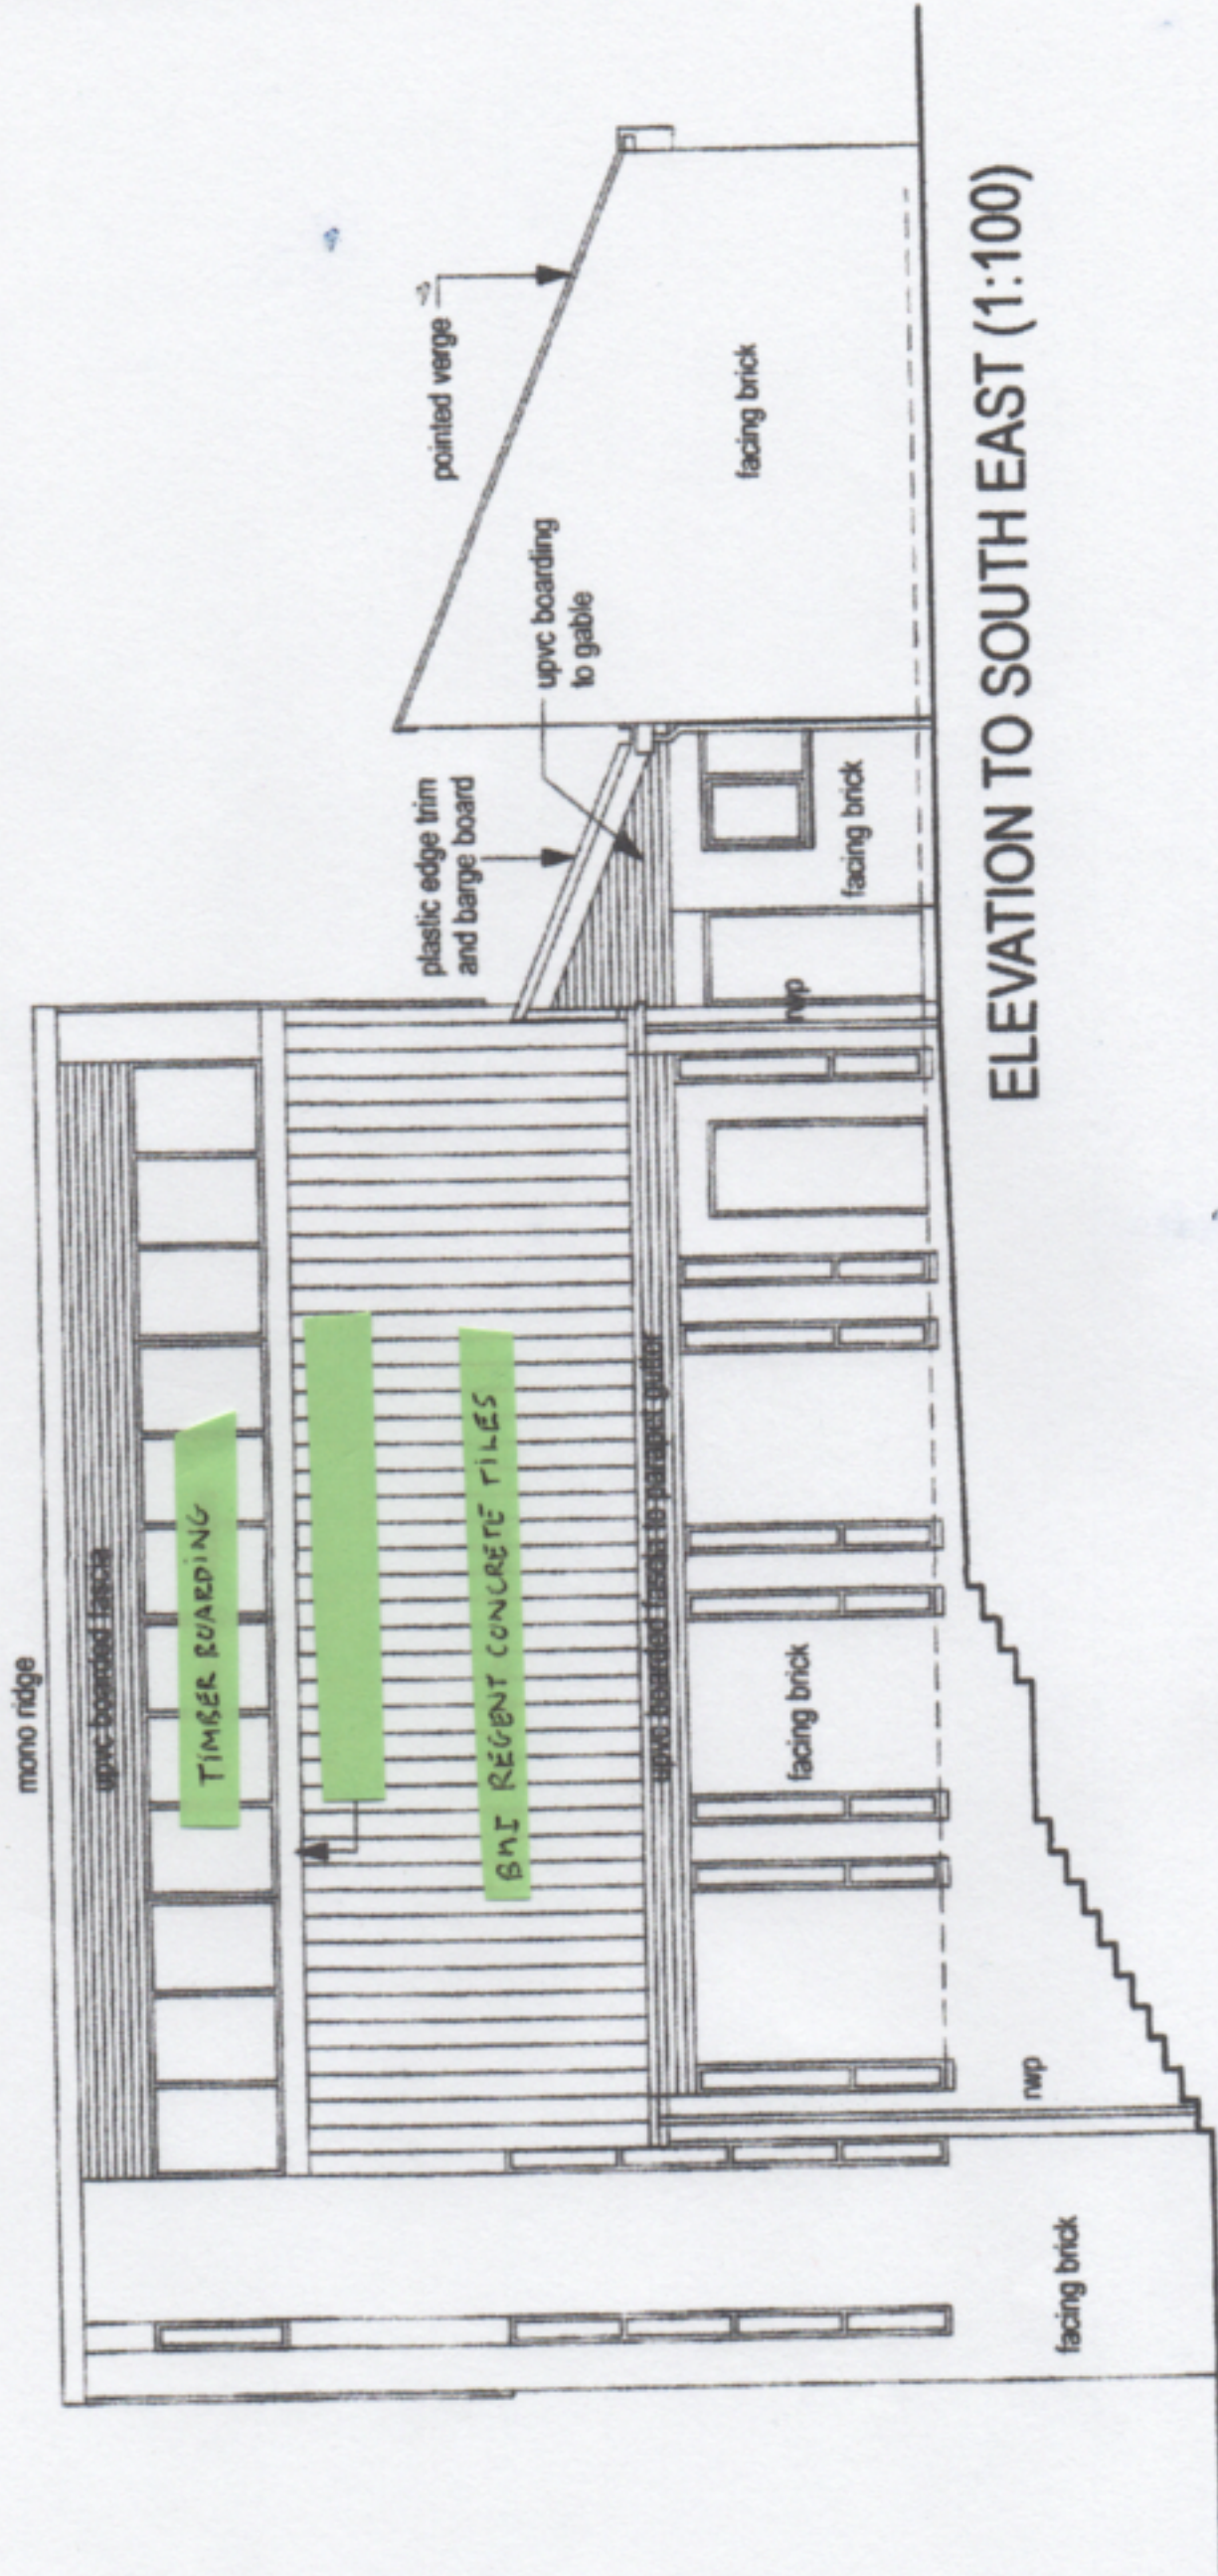

ELEVATION TO SOUTH EAST (1:100)