





1:200 EXISTING SITE / 3 No. PLOTS LOCATION PLAN

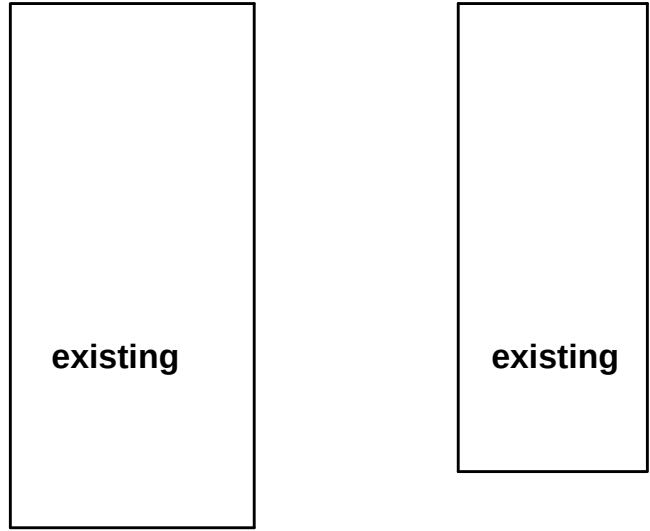


road curb edge

EXISTING GARAGE PLOT 1

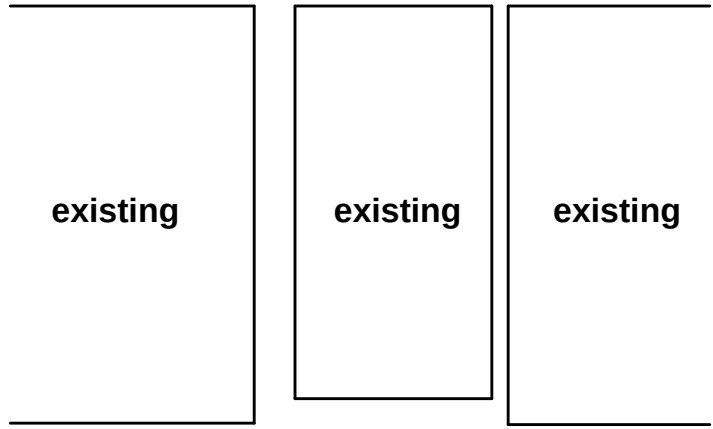


road curb edge

EXISTING GARAGE PLOT 2

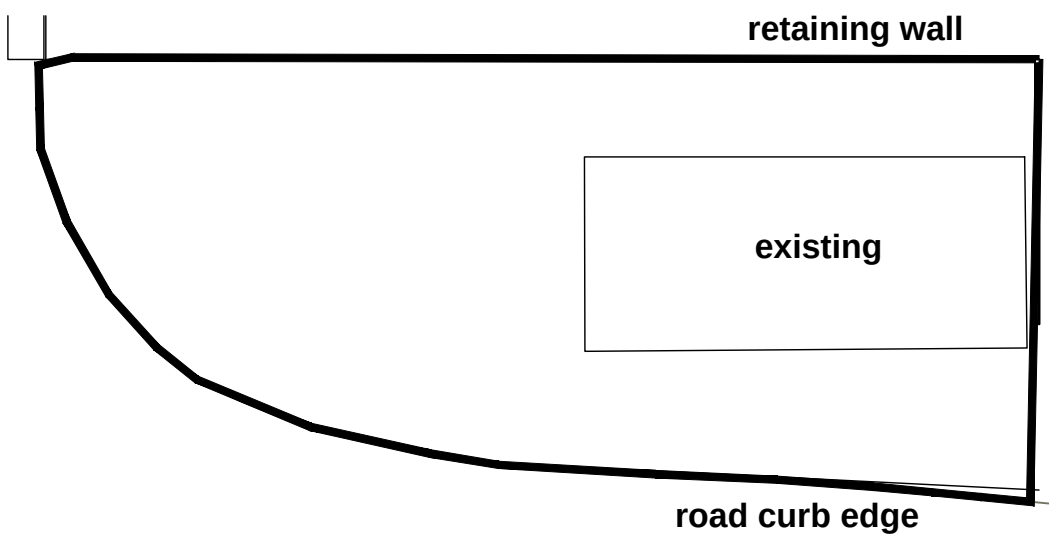


EXISTING GARAGE PLOT 3

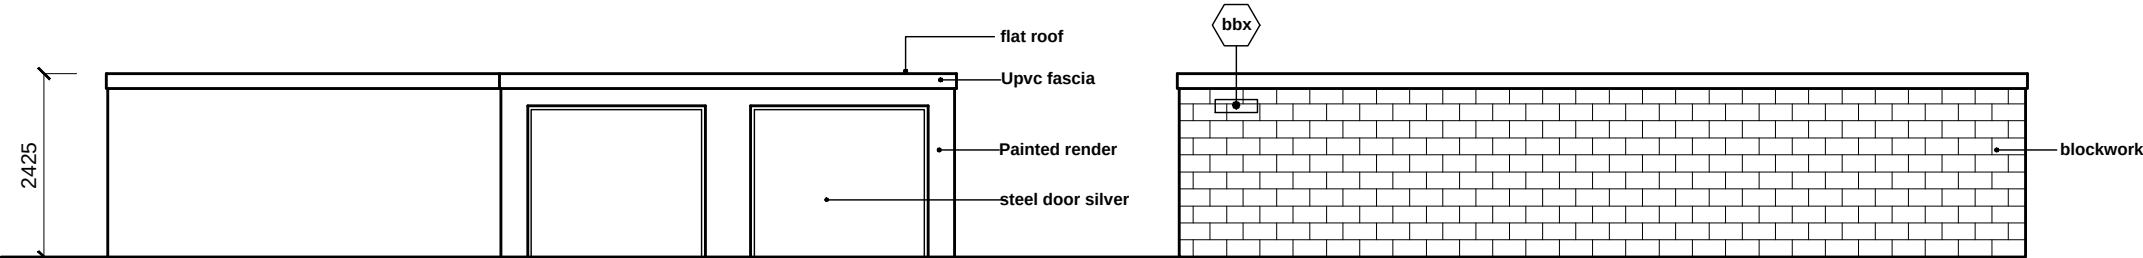


Plot 3 Street Elevation

North Elevation

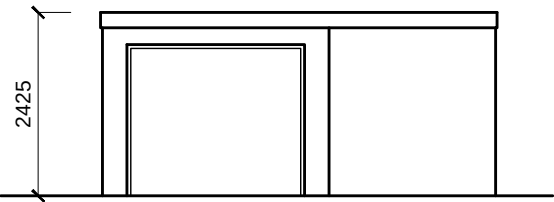

Plot 3 Garage Elevation

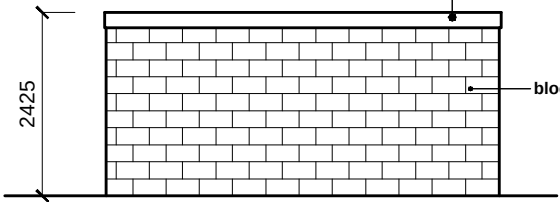


East Elevation




ECOLOGY NOTE :
A targetboard added to all elevations with symbol (BAT)
of garages with a small gap of 15 to 20mm
between bargeboard and wall to provide
roosting opportunities for bats.
These elevations will not be illuminated.

A birdbox added to one elevations of each garage (bbx)

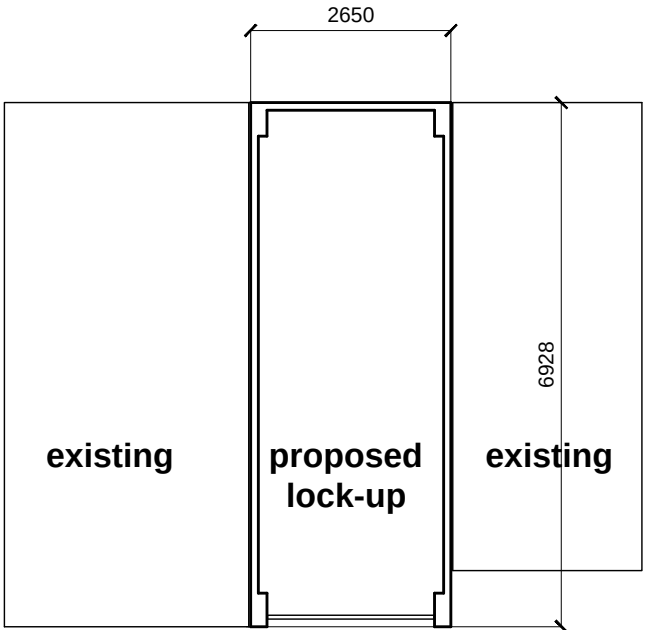


road curb edge

PROPOSED GARAGE PLOT 1

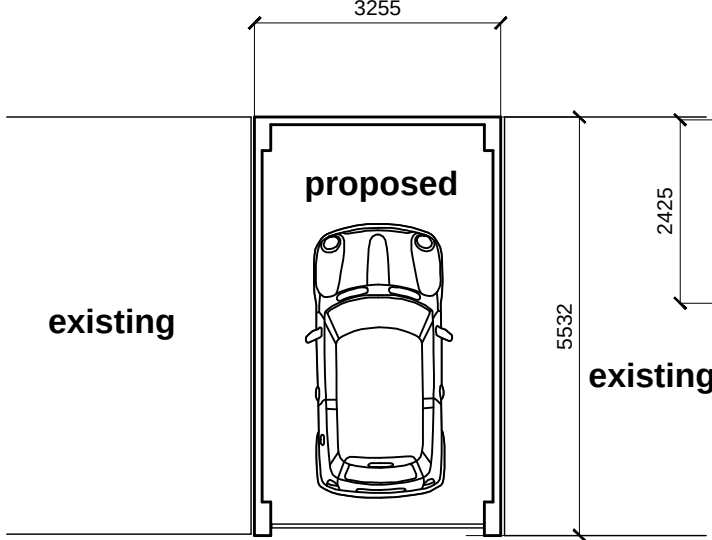


road curb edge

EXISTING GARAGE PLOT 2

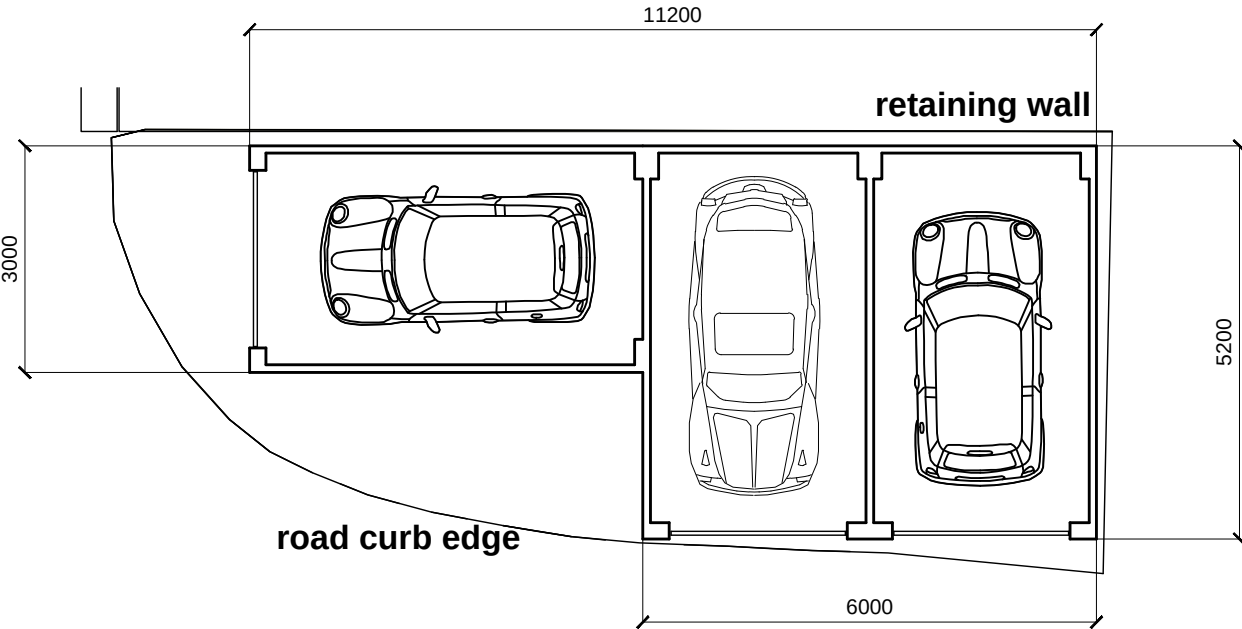


PROPOSED GARAGE PLOT 3

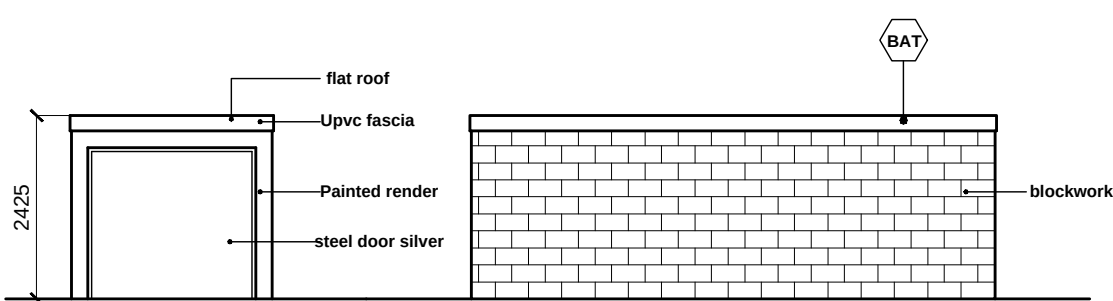


Plot 1 Street Elevation

Side Elevation West

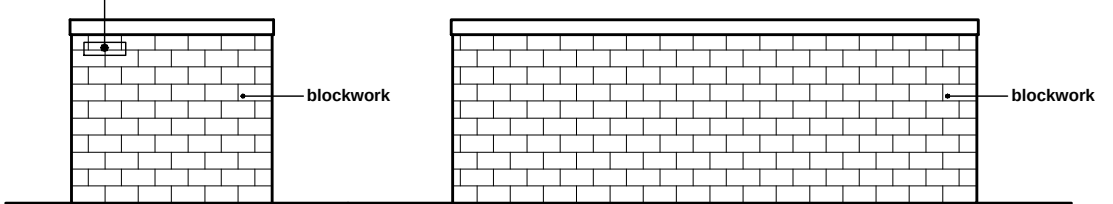


Rear North Elevation

Side Elevation East

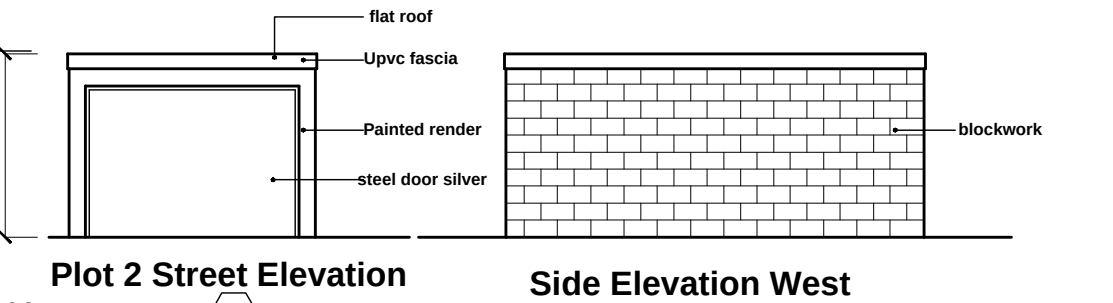

Plot 2 Street Elevation

Side Elevation West

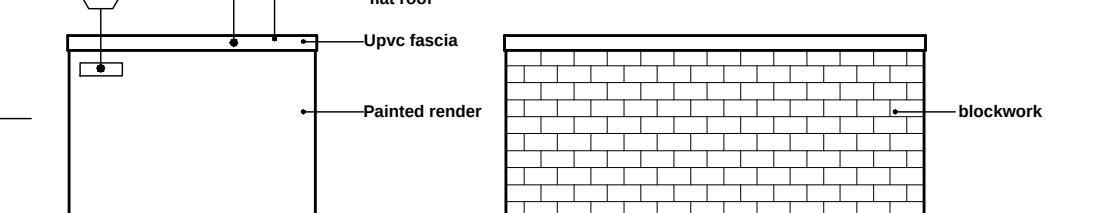

Rear North Elevation

Side Elevation East