


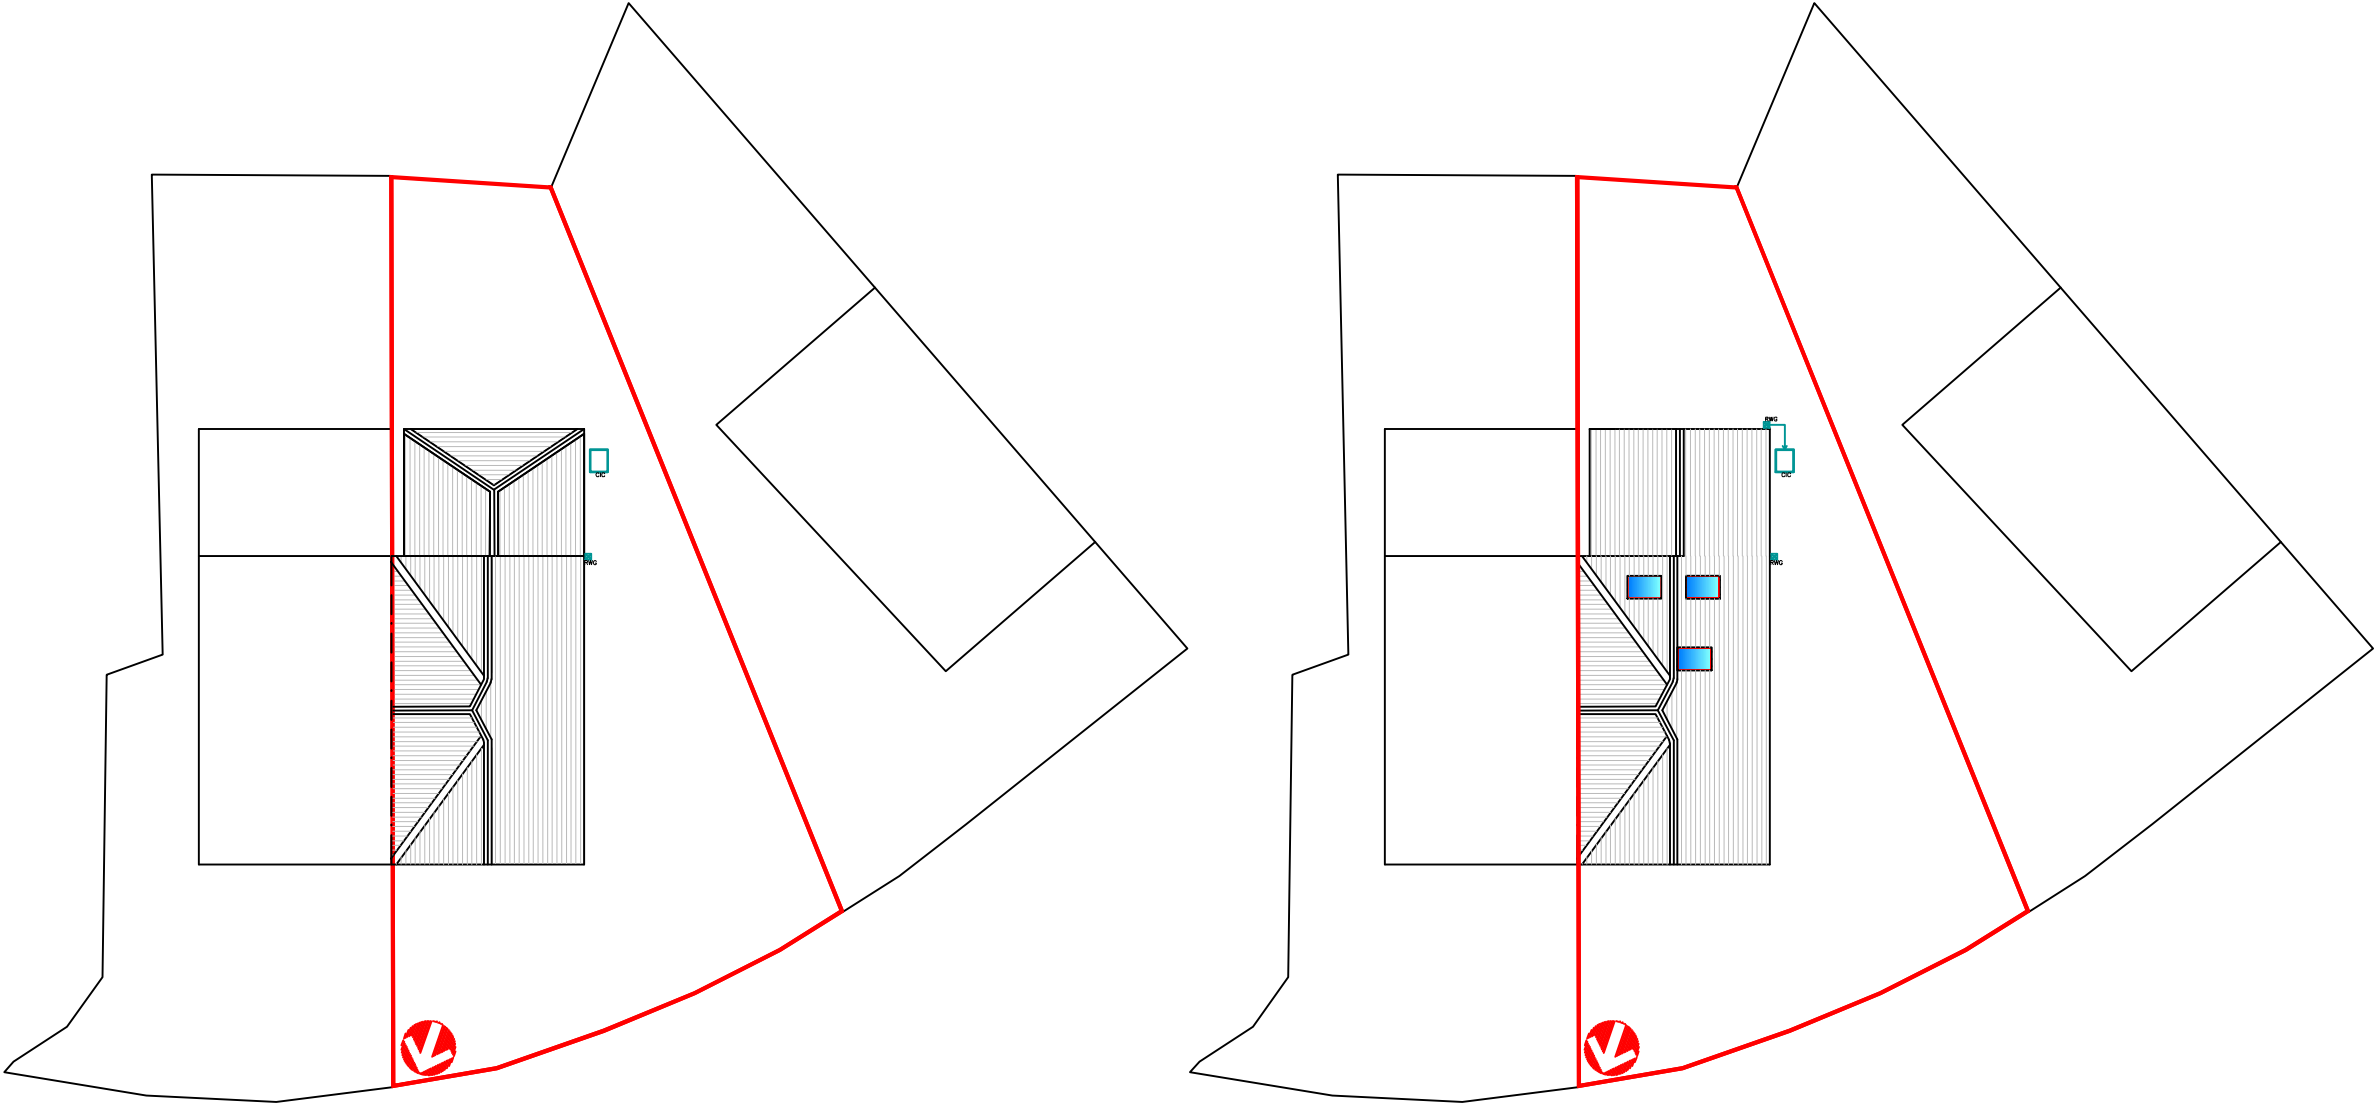

Existing Block Plan
1:200

Proposed Block Plan
1:200

		Utopia Design <i>Architectural Services</i>			
Utopia Design <i>Architectural Services</i> Building Planning Application Support Paul Thomas: BSc (Hons) Tel: 01685 559230, Mob: 07908 725065					
<u>Issued Only for Purpose Indicated</u>					
Drawing Status:		FOR PLANNING/BUILD CONTROL PURPOSES ONLY			
Client		6, Bishops Grove Penydarren Merthyr Tydfil CF47 9LJ			
Project					
Proposed First Floor Rear Extension with Alterations					
Drawn by		Date		Paper	
PT		06.04.21		A2	
Title		Scale			
		1:200			
Existing & Proposed Plans, Elevations				Drwg No	
				Bishops Grove 6 02A	