



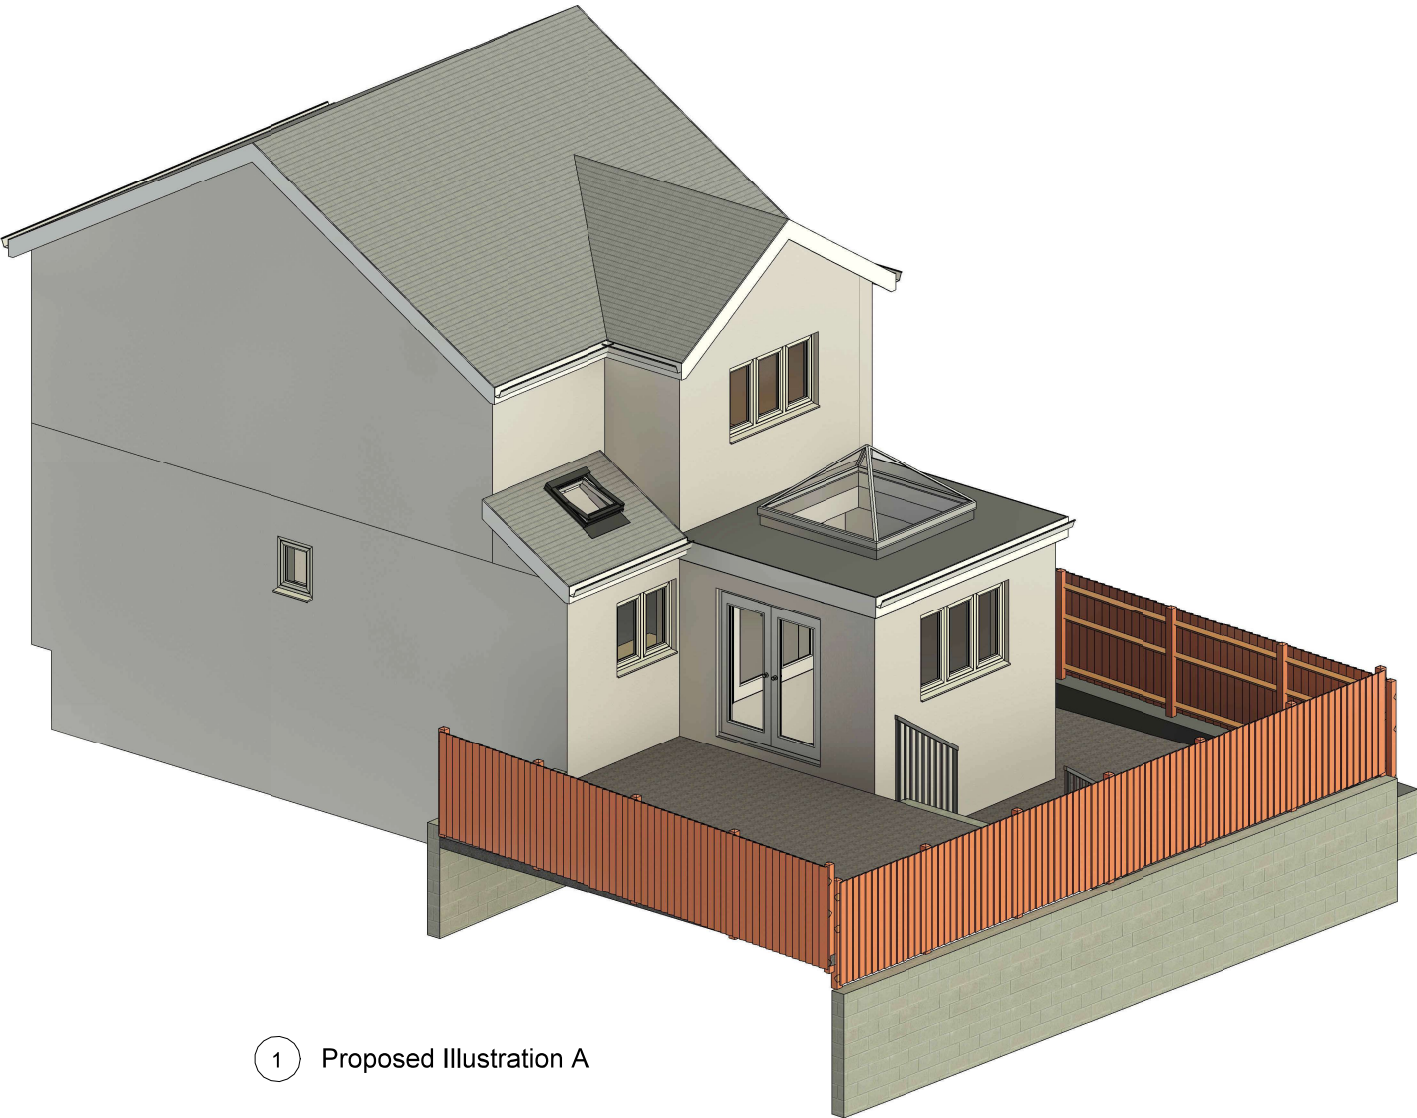

1 Proposed Illustration A

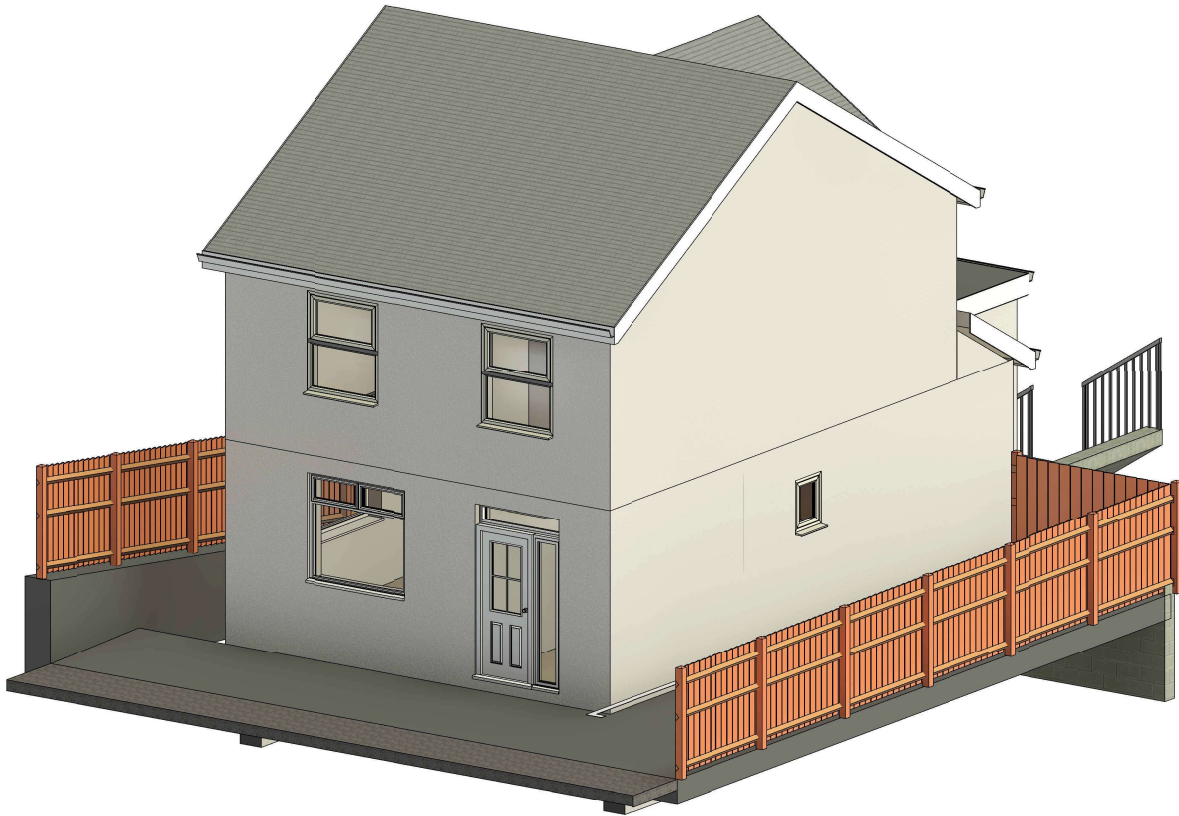

2 Proposed Illustration B

INDIGO DESIGN (Part of 3dcadwales Ltd) 5 Ashlea Drive,
Merthyr Tydfil, CF47 0NY Tele 01685 385746 Mob -
07940913216 Email: philip@3dcadwales.co.uk

This Drawing is Copyright,
Dimensions to be checked
on site and not scaled from
this drawing



PURPOSE OF ISSUE

Planning Approval

DRWAING NUMBER

ST-09

PROJECT

Single storey extension to side

SHEET

Proposed Illustrations

Address Sardis Congregational Chapel, Station
Terrace, Bedlinog, CF46 6TT

Checked by

JH

Drawn by

PH

Scale (@ A3)

Rev No	Description	Date
A	Issue	15/09/2023
B	Front Window & door amended	07/03/2025